



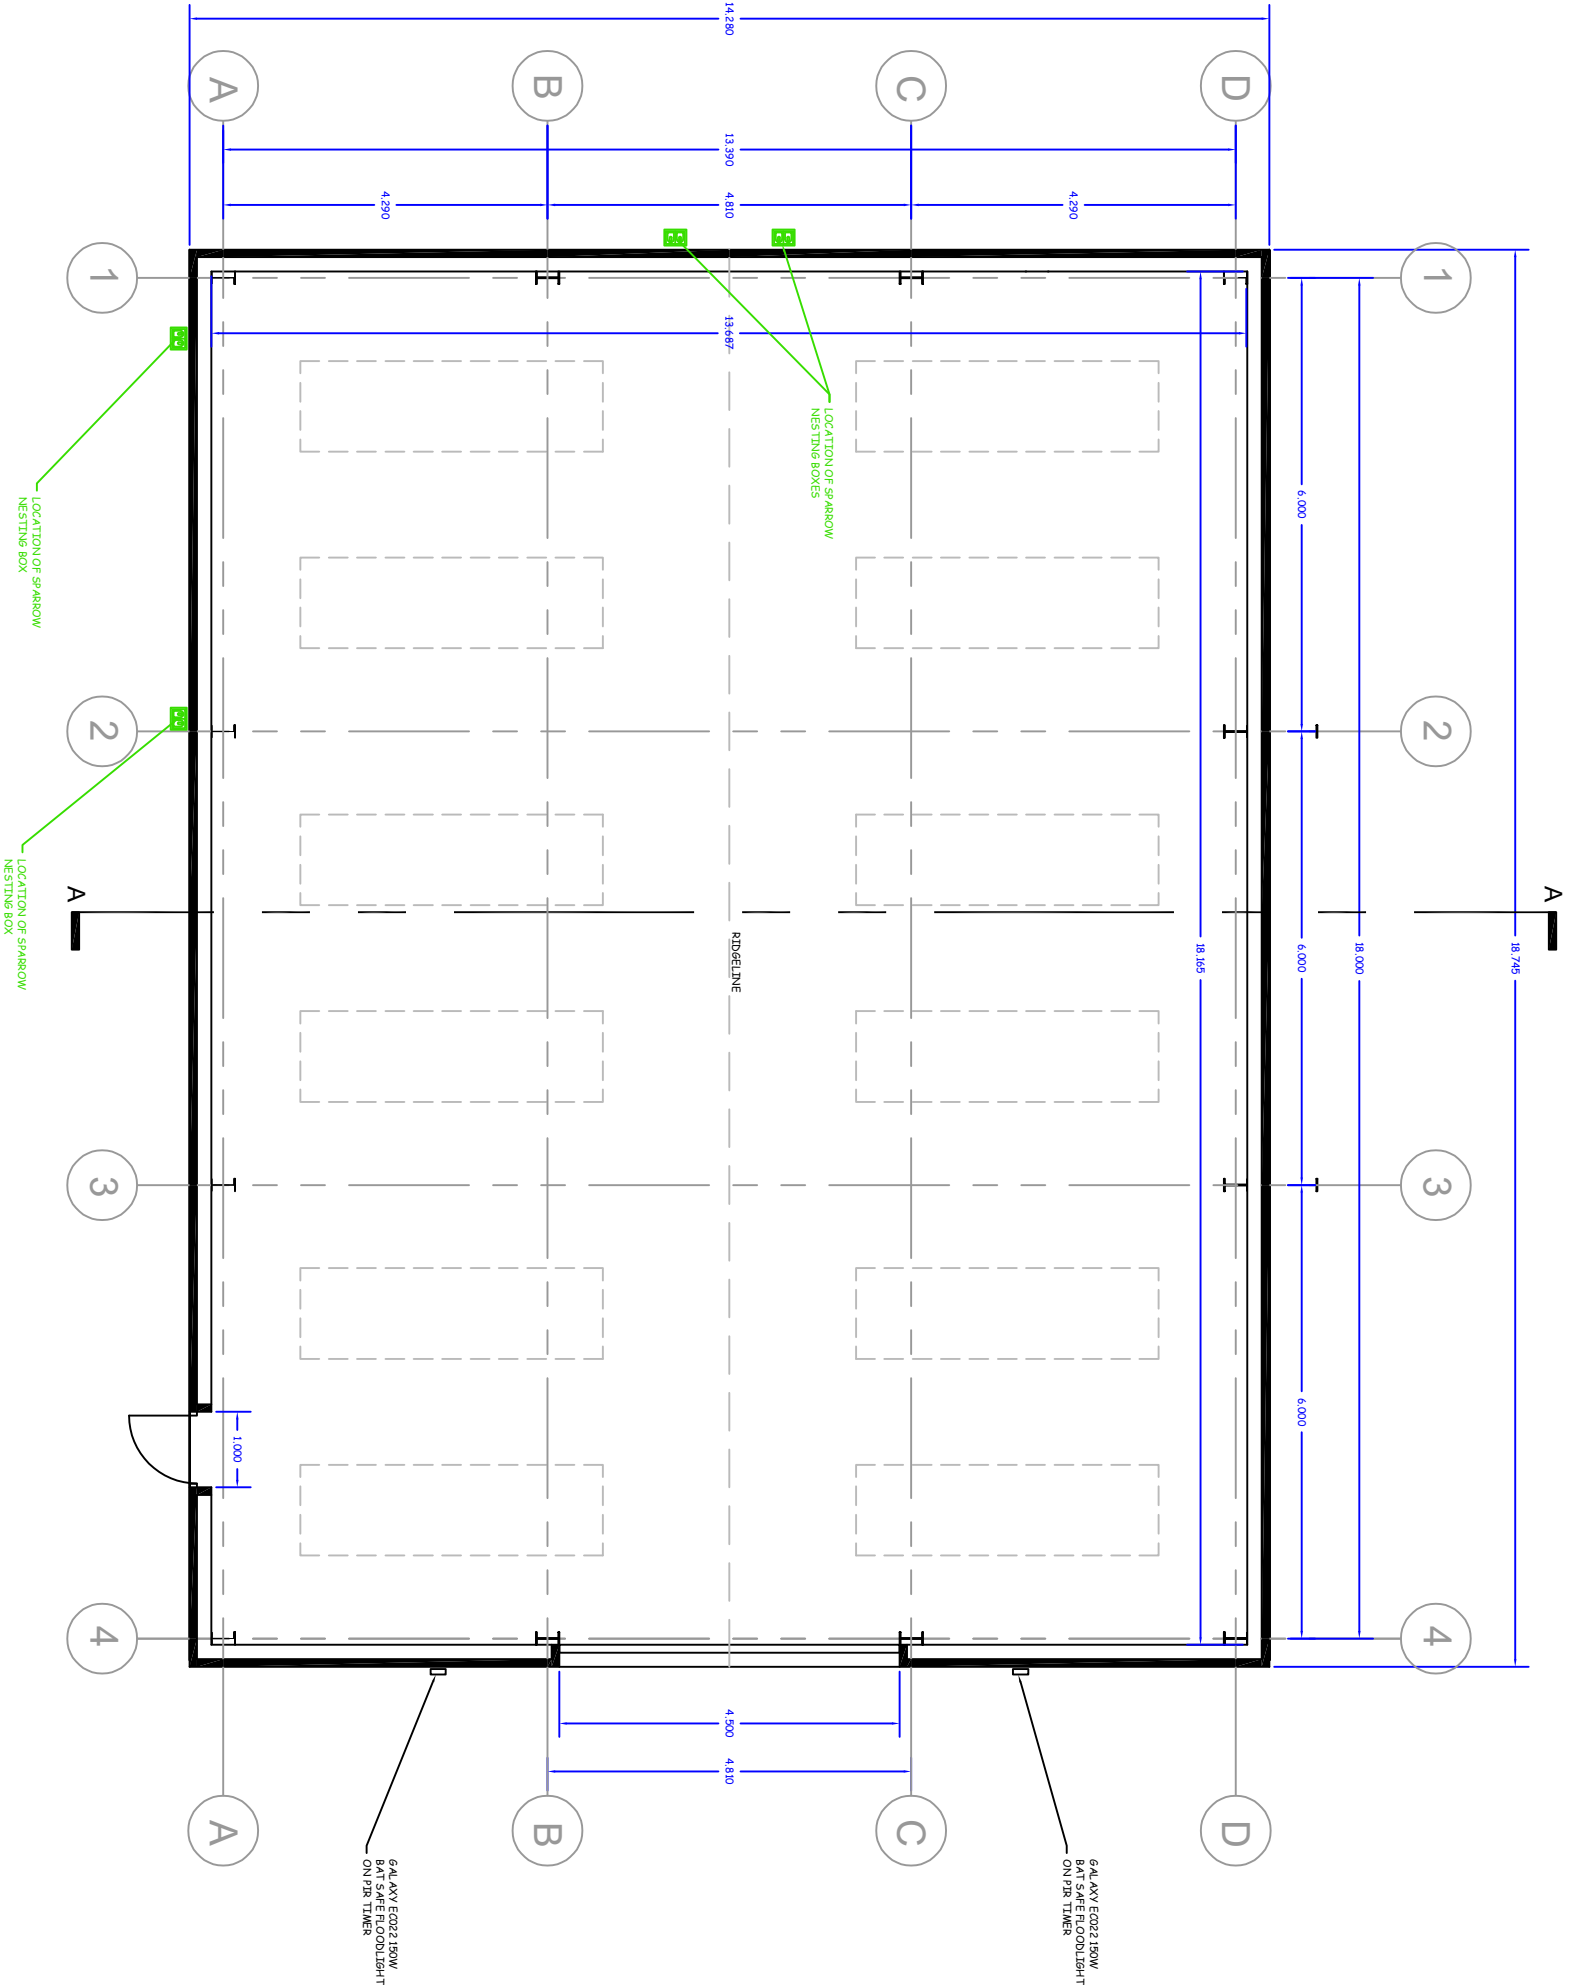

FLOOR LAYOUT

Additional details added		06/25		MIS
Rev	Description	Date	Initial	
Project PROPOSED LIGHT INDUSTRIAL UNIT AT PARK HOWARD ROAD, CMMGORS, GWAEN-CAE-GURWEN				
Title PROPOSED BUILDING FLOOR LAYOUT				
Date	APRIL 2022	Drawn	MIS	
Scale(S.I.)	1:100 @ A3	Issue		
Dwg No	22/884/04	Revised	A	
Desk	Park, Howard, Rd GCG, Build dwg			

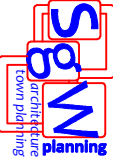

69 Walter Road, Swansea, SA1 4QA - Tel: 01792 648380

