




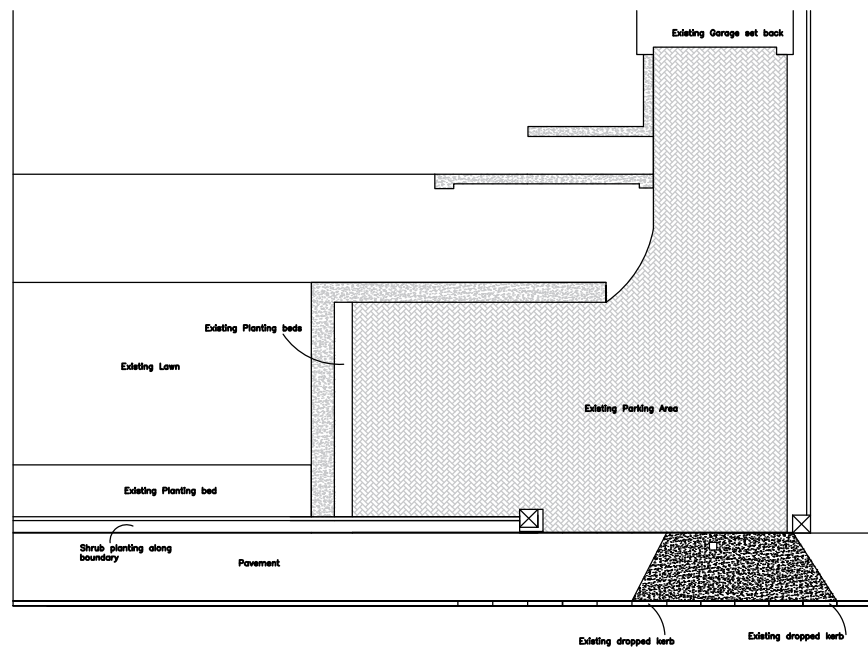


Existing Block Plan Layout

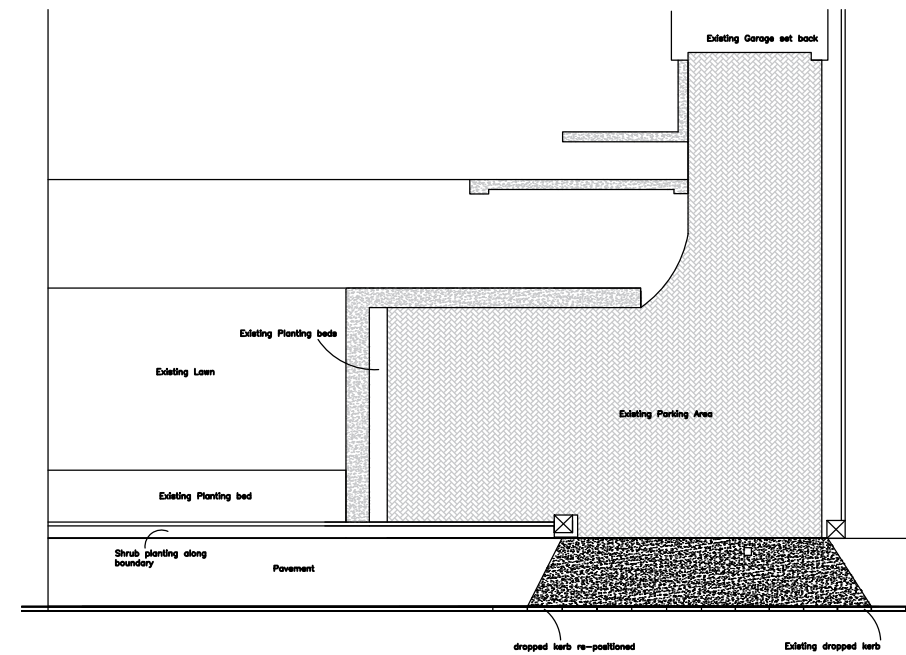

Proposed Block Plan Layout

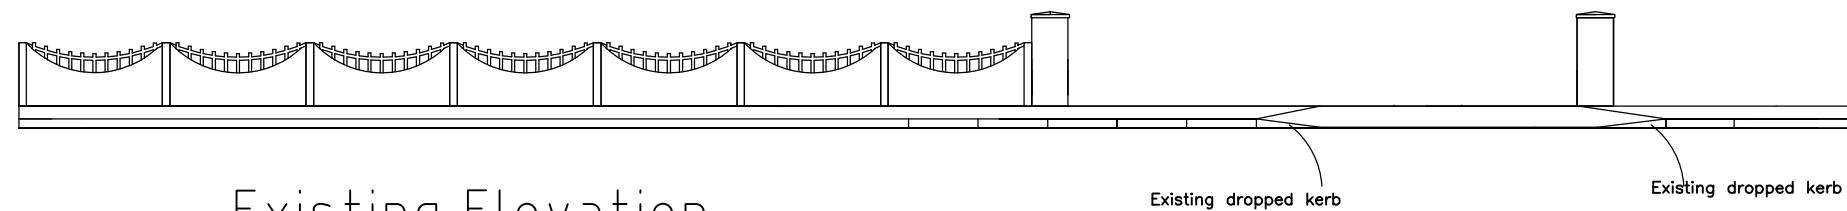

Existing Elevation

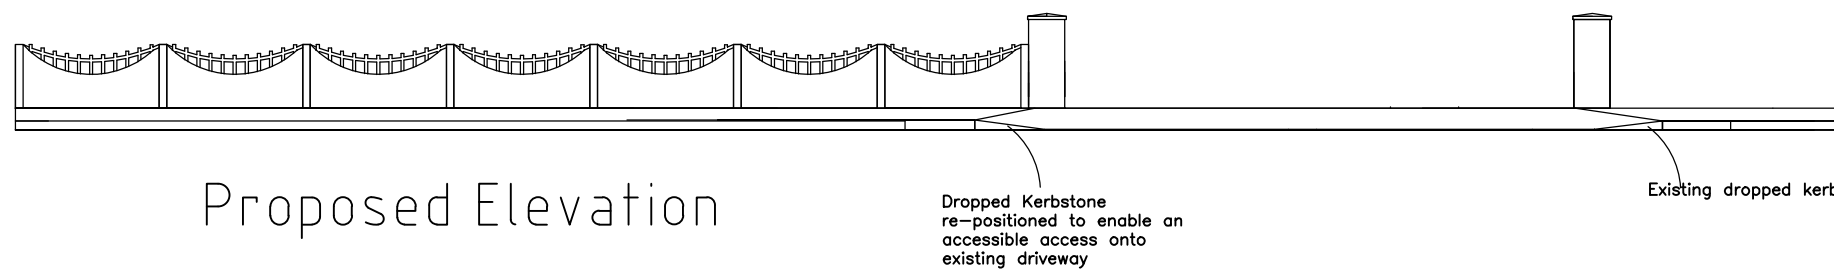

Proposed Elevation

|                                                                                                 |                                                        |   |
|-------------------------------------------------------------------------------------------------|--------------------------------------------------------|---|
| Title: Existing / Proposed Block Plans<br>Drawing No J.01 Scale block 1:200, Elevation 1:100 A3 |                                                        | Liam Jones MRTPI<br><br> <b>RTPI</b><br>Chartered Town Planner |
| Project: dropped kerb                                                                           | Site: Glan Yr Afon, Pentwyn Road, Cynonville, SA13 3HH |   |
| Date: June 2025                                                                                 |                                                        |   |