
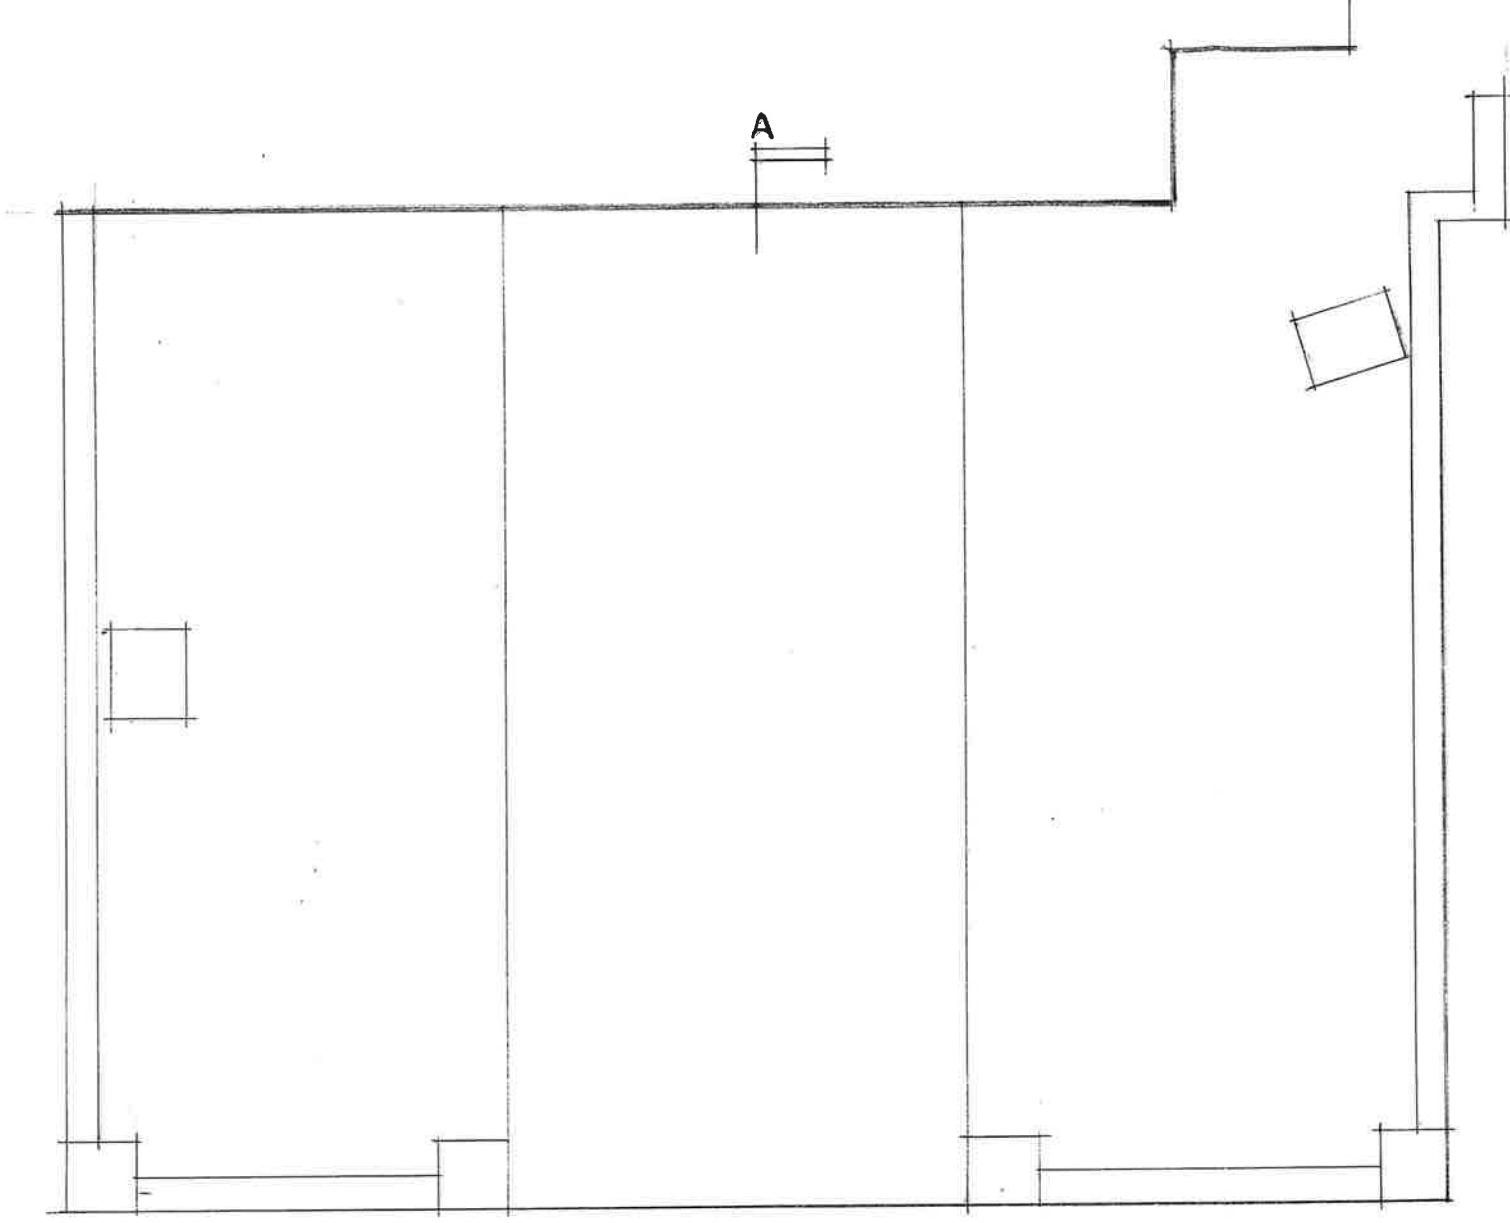


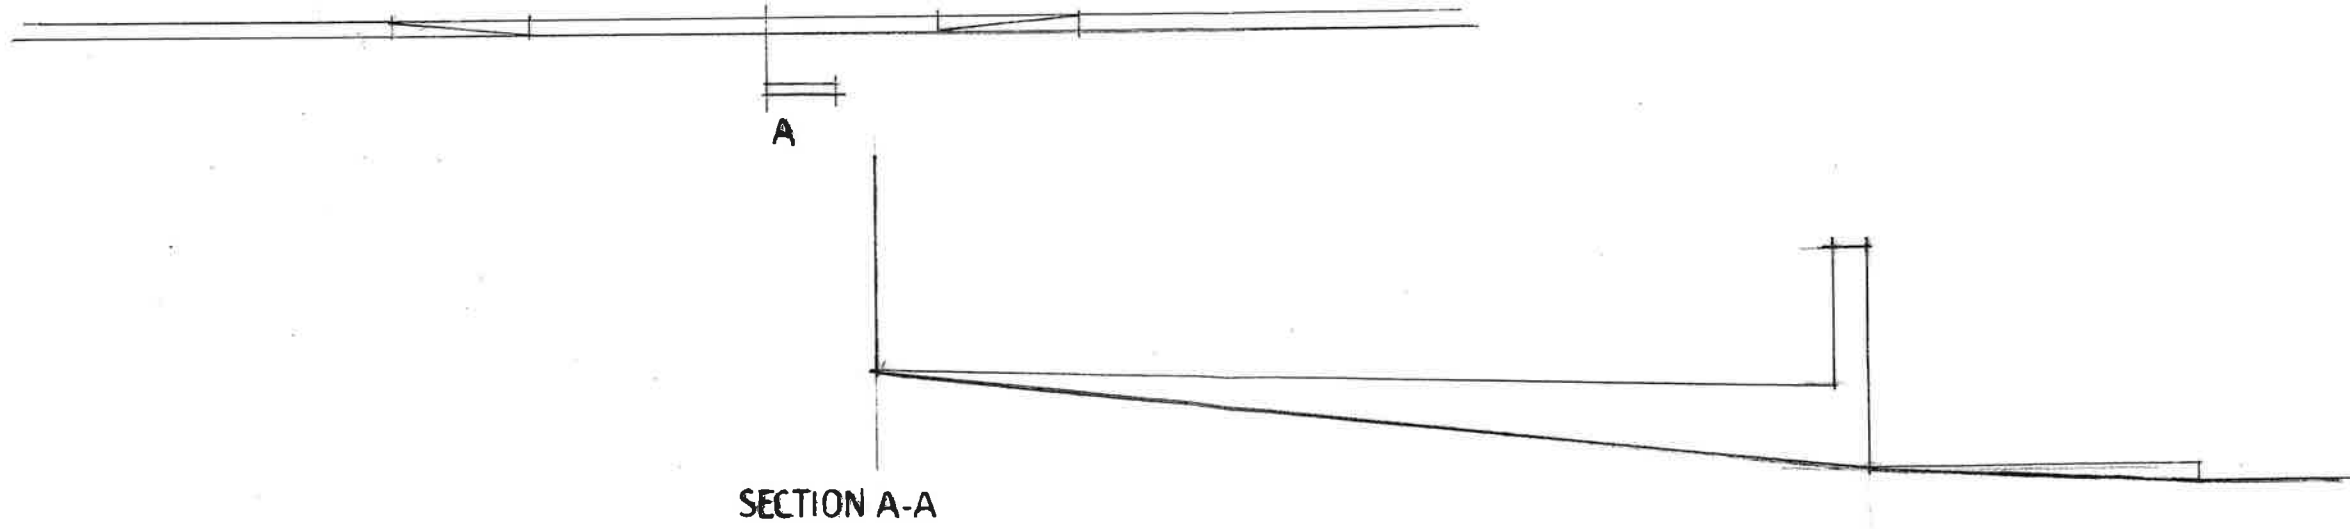

PLAN

SECTION A-A

Fine Line Architectural Services Ltd. 30 Pond Mawr Garth Maesteg Bridgend CF34 0SX Tel: 01656 732042 Mob: 07353 738 619 Mob: 07349 924 898 Email: fine248@gmail.com		<i>Client</i> Mr H Patel	
		<i>Project</i> 1C Penhydd Road, Croeserw, Port Talbot.	
		<i>Drawing Title</i> Existing Plan and Section A-A.	
		<i>Date</i> June 2025	<i>Scale</i> 1:50
		<i>Drawing No.</i> 1CPenhyddRd/WD/01	