


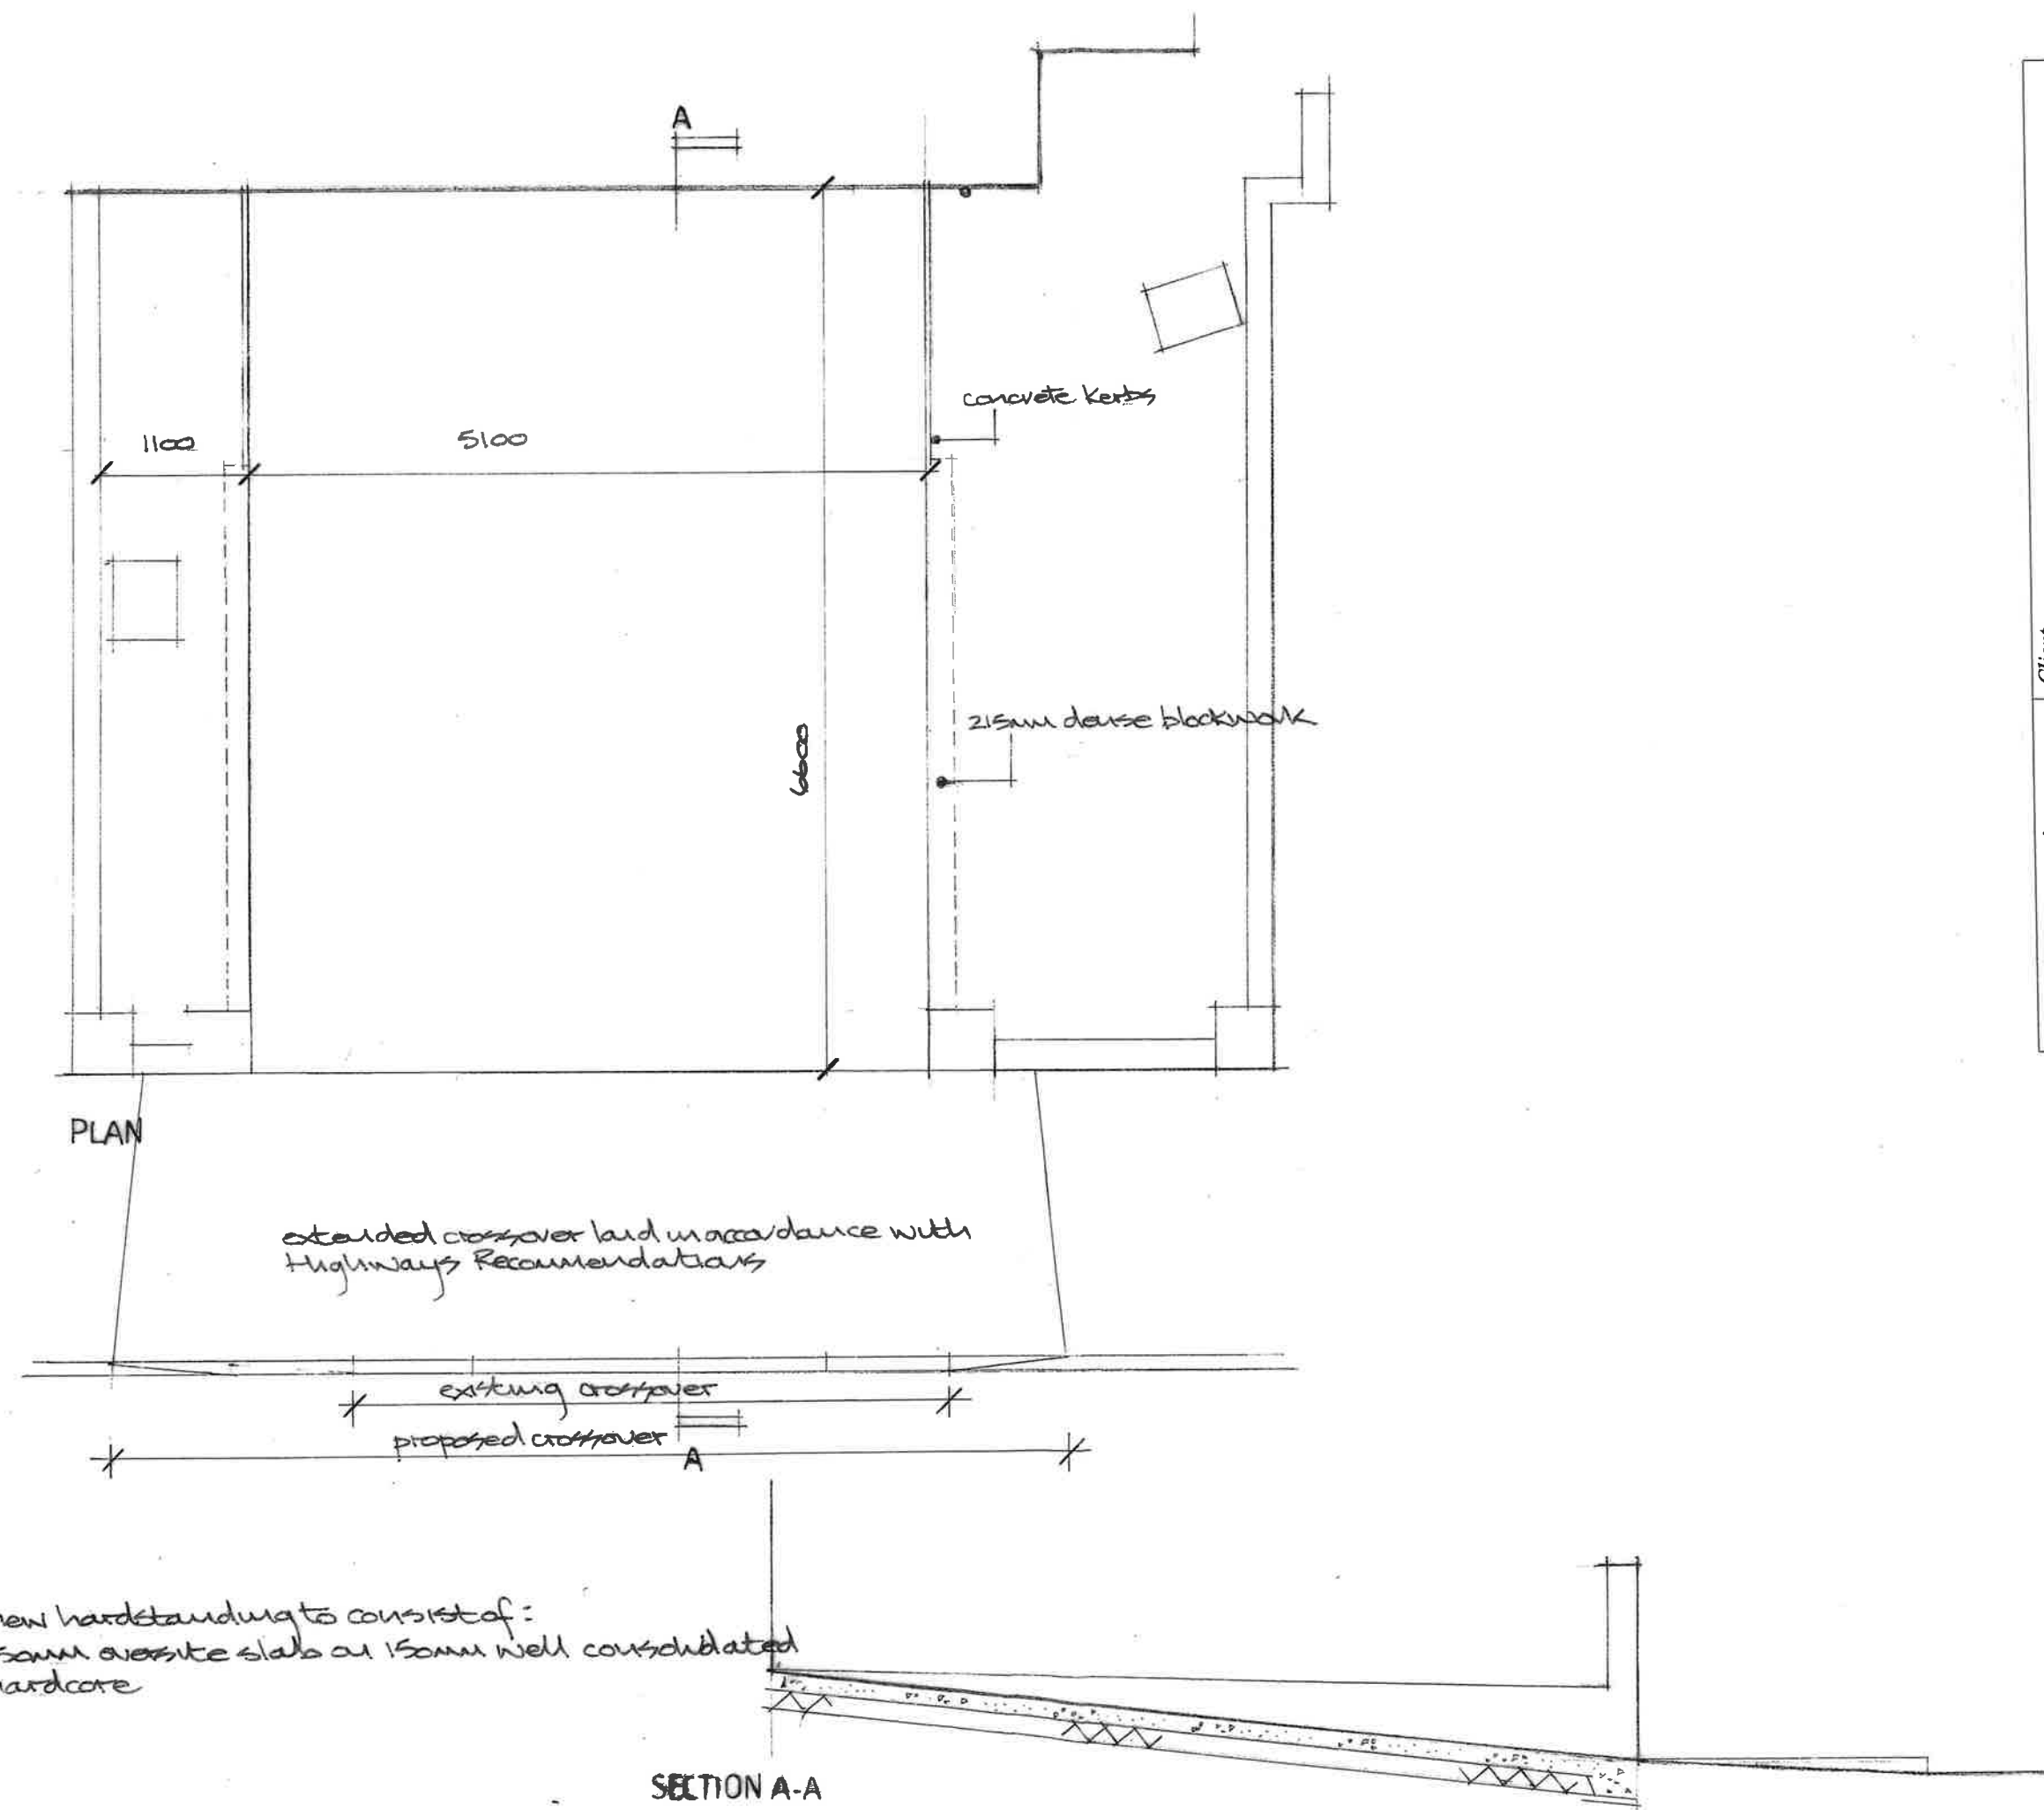

Client		Mr H Patel	
Project		1C Penhydd Road, Croeserw, Port Talbot.	
Drawing Title		Proposed Plan and Section A-A.	
Date	Scale	Drawing No.	
June 2025	1:50	1C Penhydd Rd / WD / 02	