



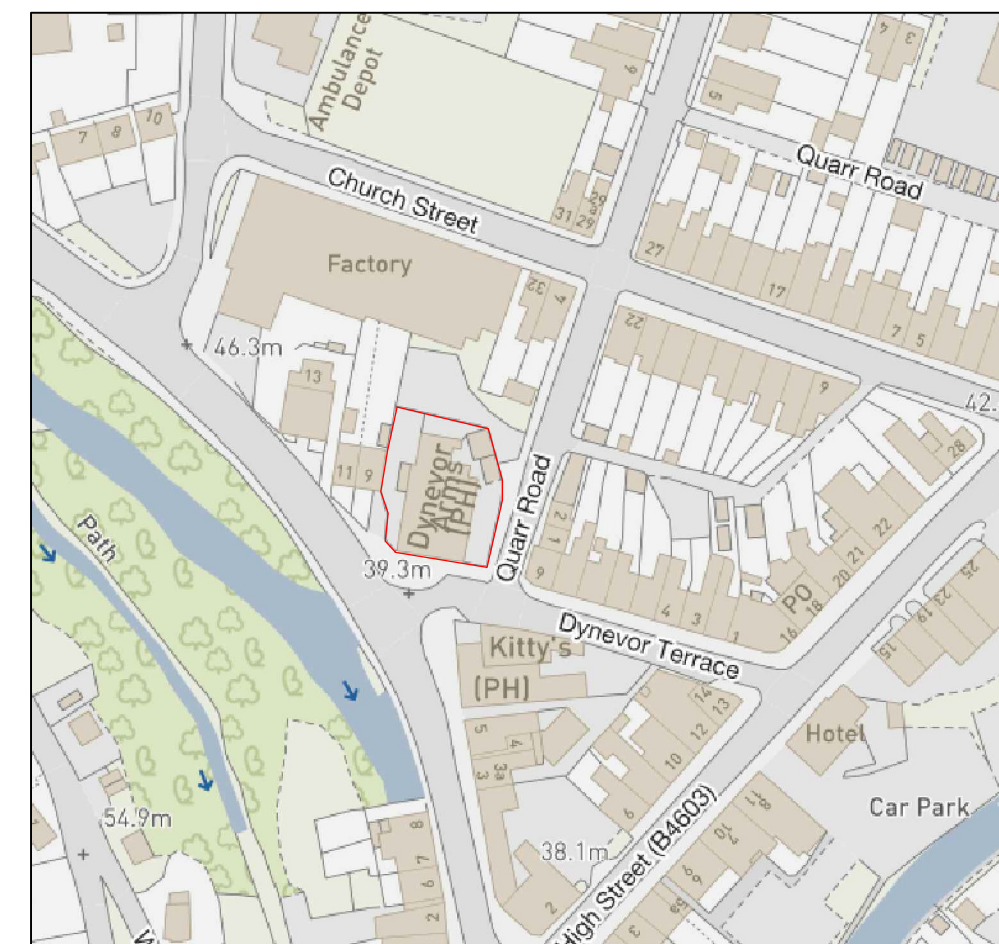


SECTION A-A

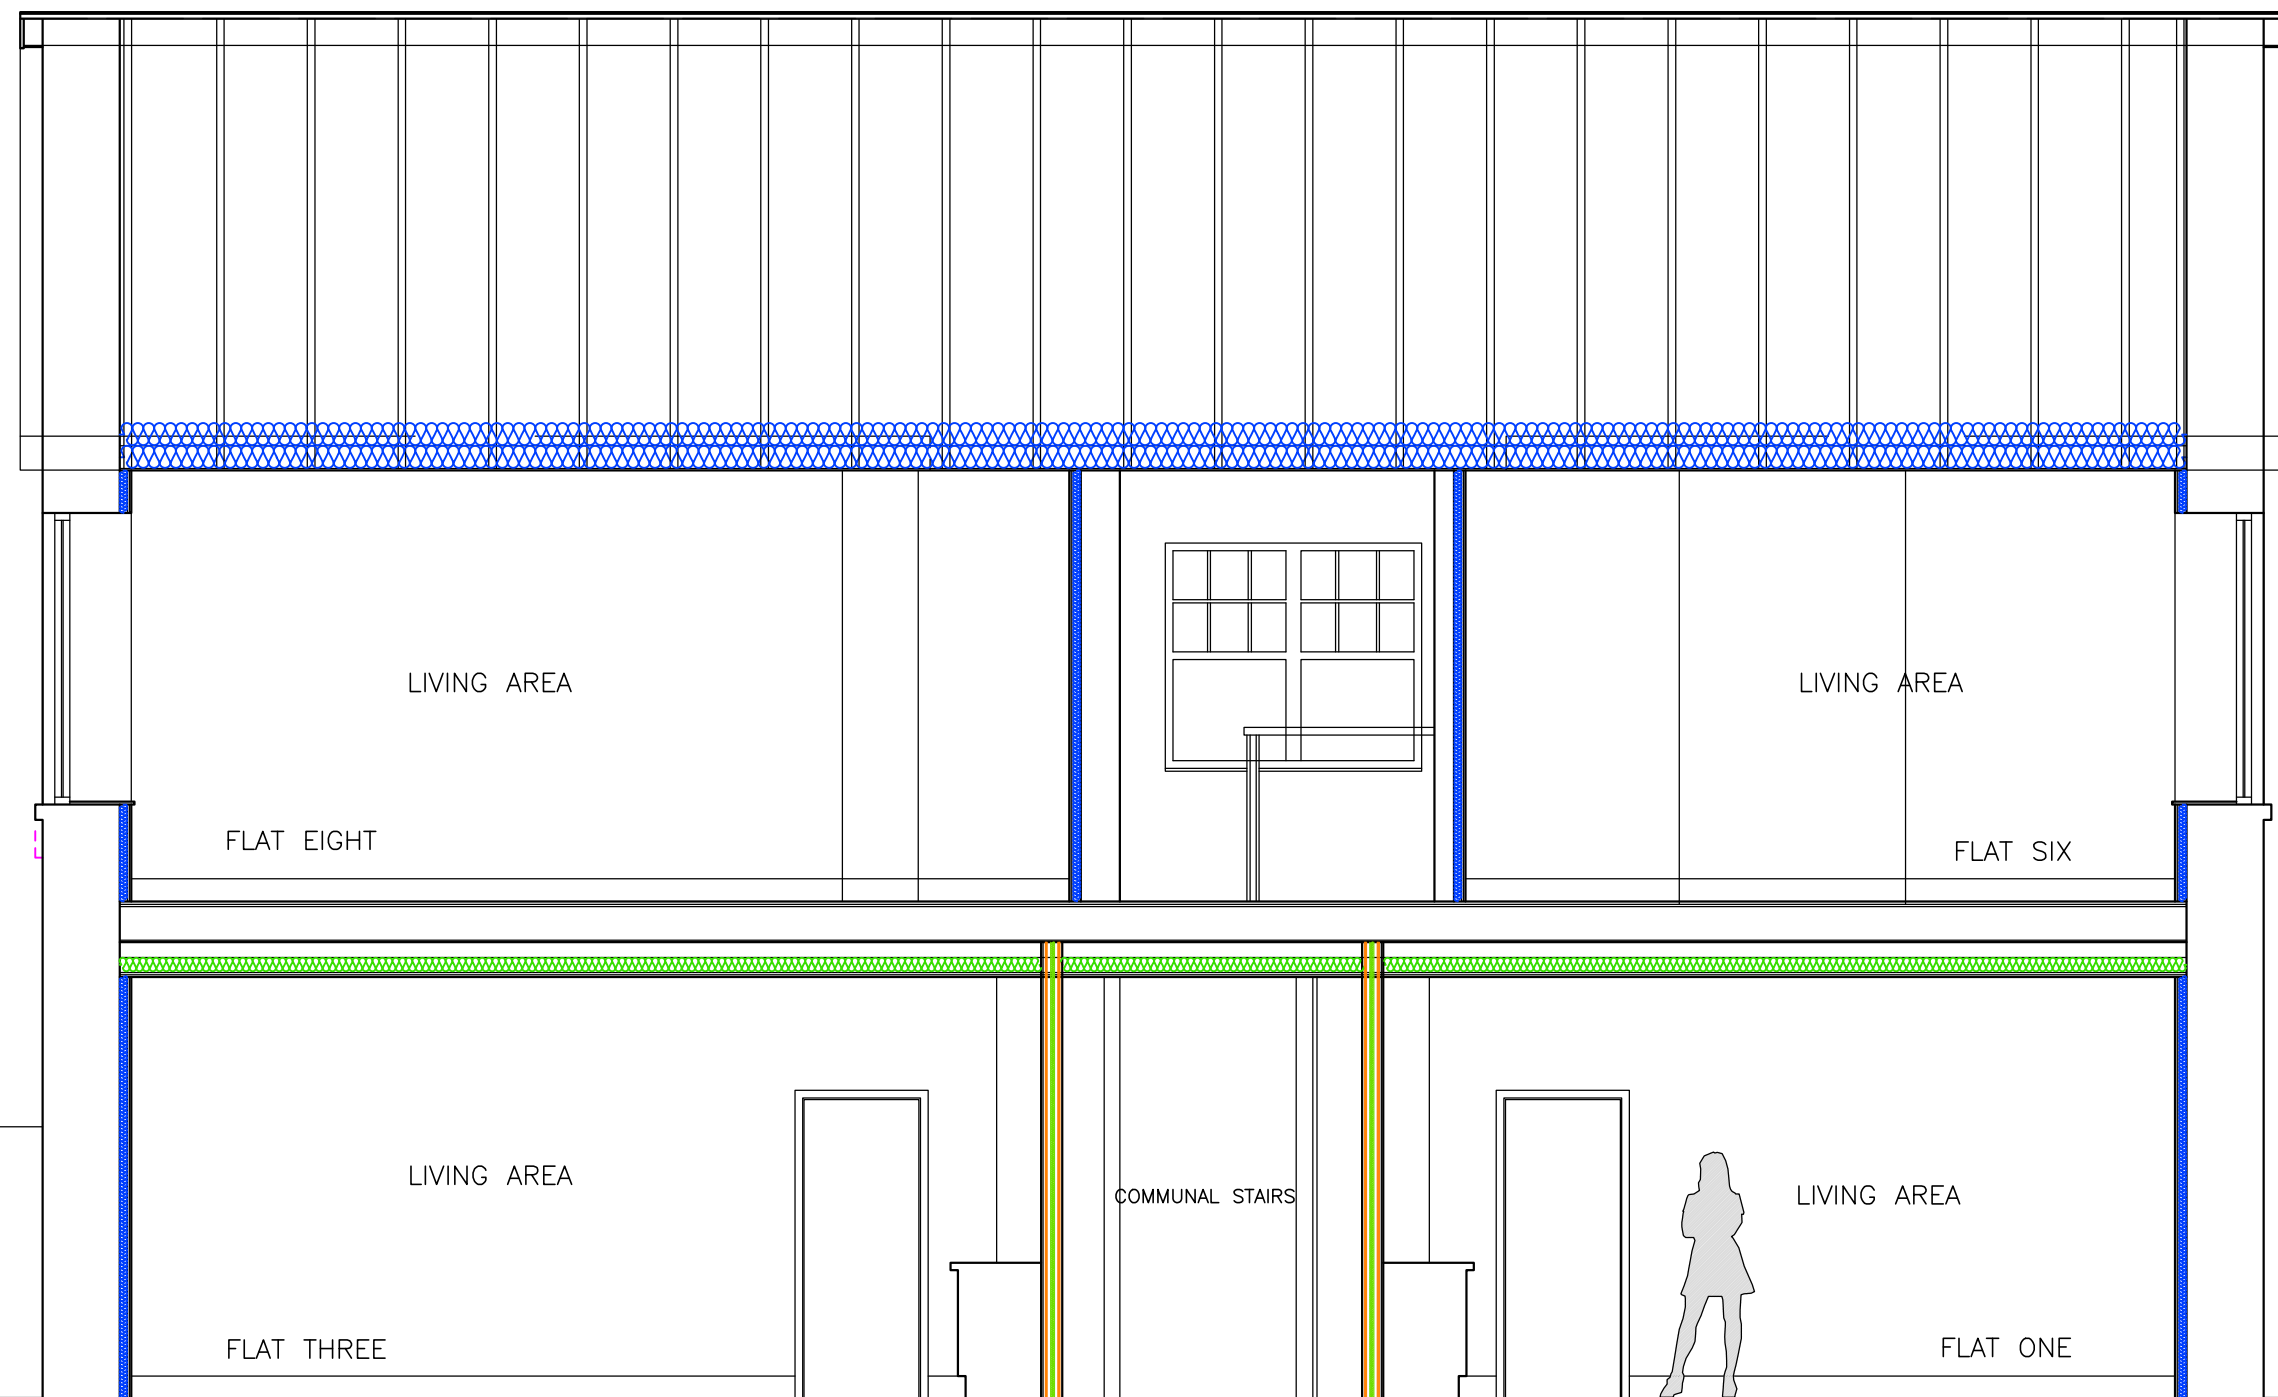

LOCATION PLAN

SCALE 1:1250

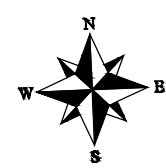

NO.	DATE	DESCRIPTION	REV. BY	APPROV.

DYNEWOR ARMS

CLIENT
MR SERKAN SAHIN

PROJECT
FLAT CONVERSION

DRAWING TITLE
LOCATION PLAN AND SECTIONS

VENUE
####

EVENT DATE
####

SCALE
AS INDICATED

DRAWING No.
42905

DRAWN BY
EK

STATUS
BC

STAND NO.
####

DATE DRAWN
22/06/2025

REV. DATE
V3 22/06/2025

SIXTHART
ARCHITECTURAL DESIGN STUDIO
43 BEDFORD ROAD AL1 3BH UK
www.sixthart.co.uk
contact@sixthart.co.uk
erhan@sixthart.co.uk
+44 7774 391 359