



Fineline Architectural Services Ltd


30 Pond Mawr
Maesteg, Bridgend
CF34 0NG

Tel: 01656 732042
fineline248@gmail.com

CLIENT	Mr A Green		
PROJECT	83 Longford Road, Neath Abbey		
DRAWING TITLE	Existing and Proposed Elevations for Parking		
DRAWING NUMBER	83LongfordRd/WD/5b		
SCALE	1:50	PAPER SIZE	A3
DATE	24/6/25	REVISION NUMBER	

ADDITIONAL NOTES

EXISTING ELEVATION FOR PARKING (STREET VIEW)

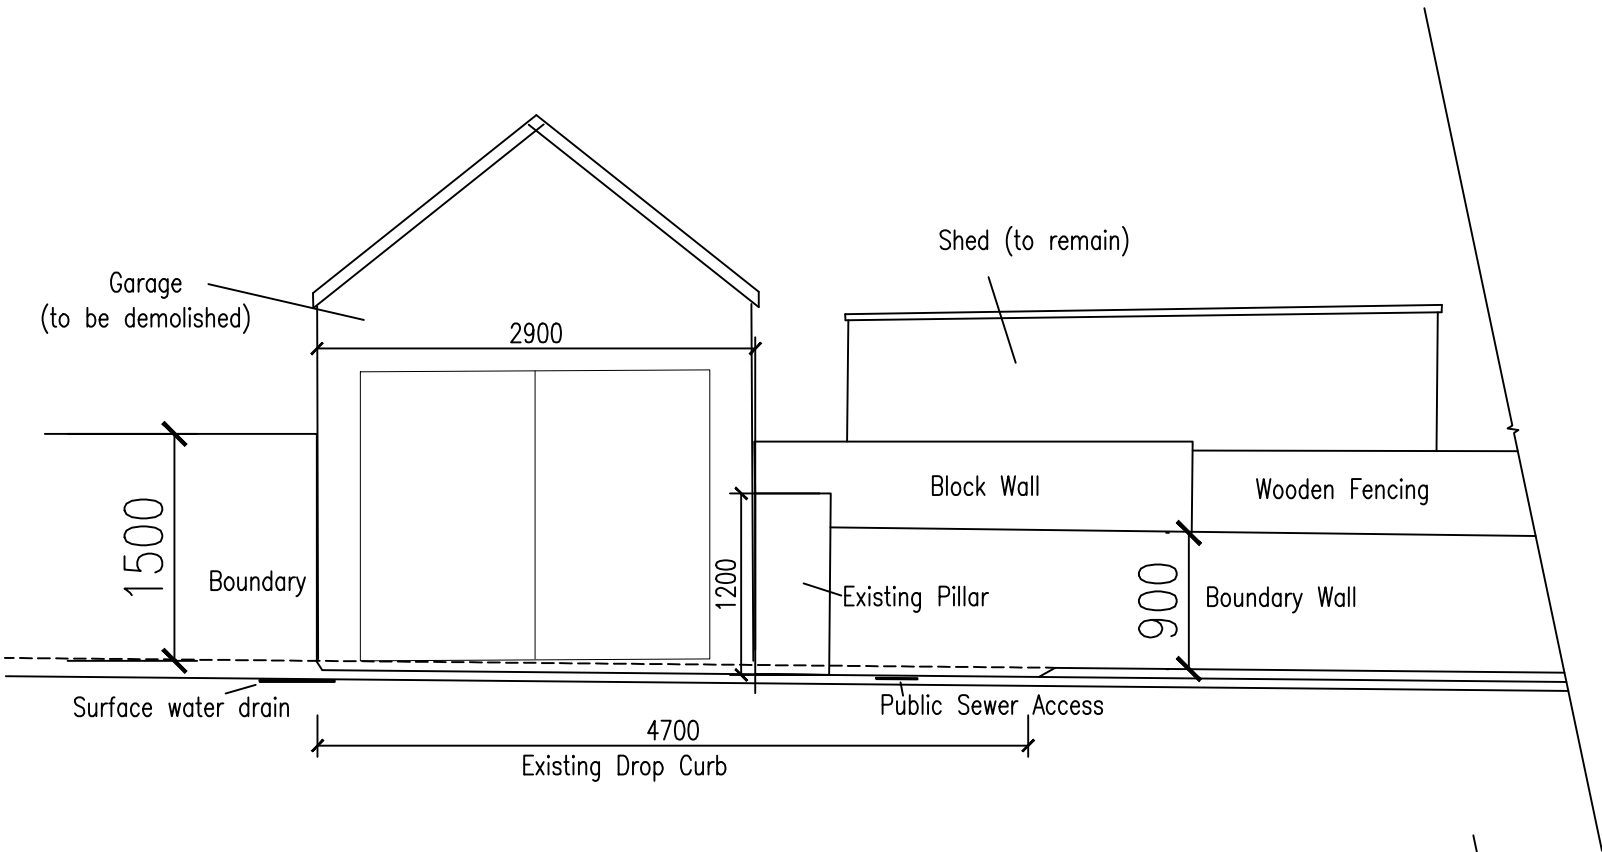

PROPOSED ELEVATION FOR PARKING (STREET VIEW)

