






front (street / south east) elevation

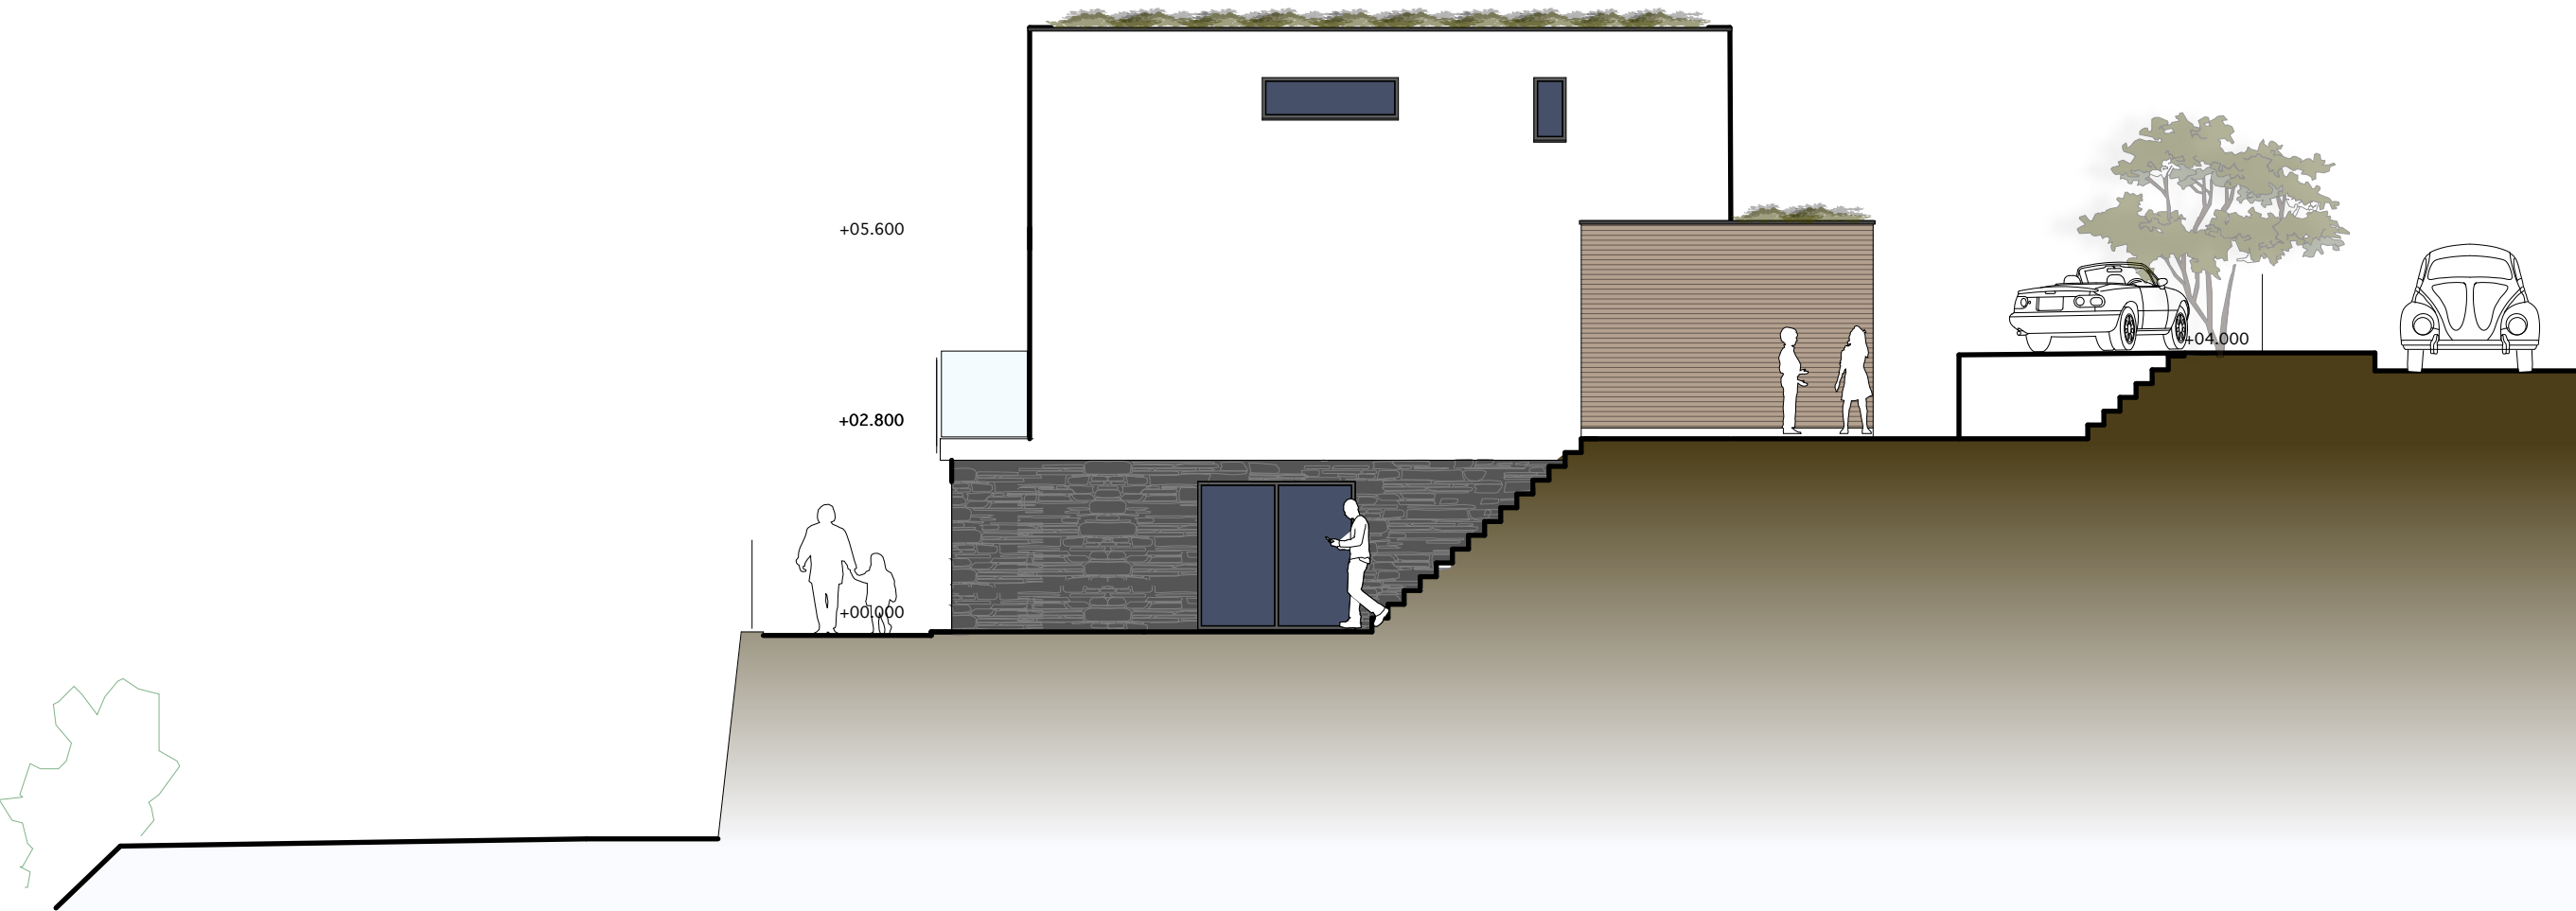

side (south west) elevation

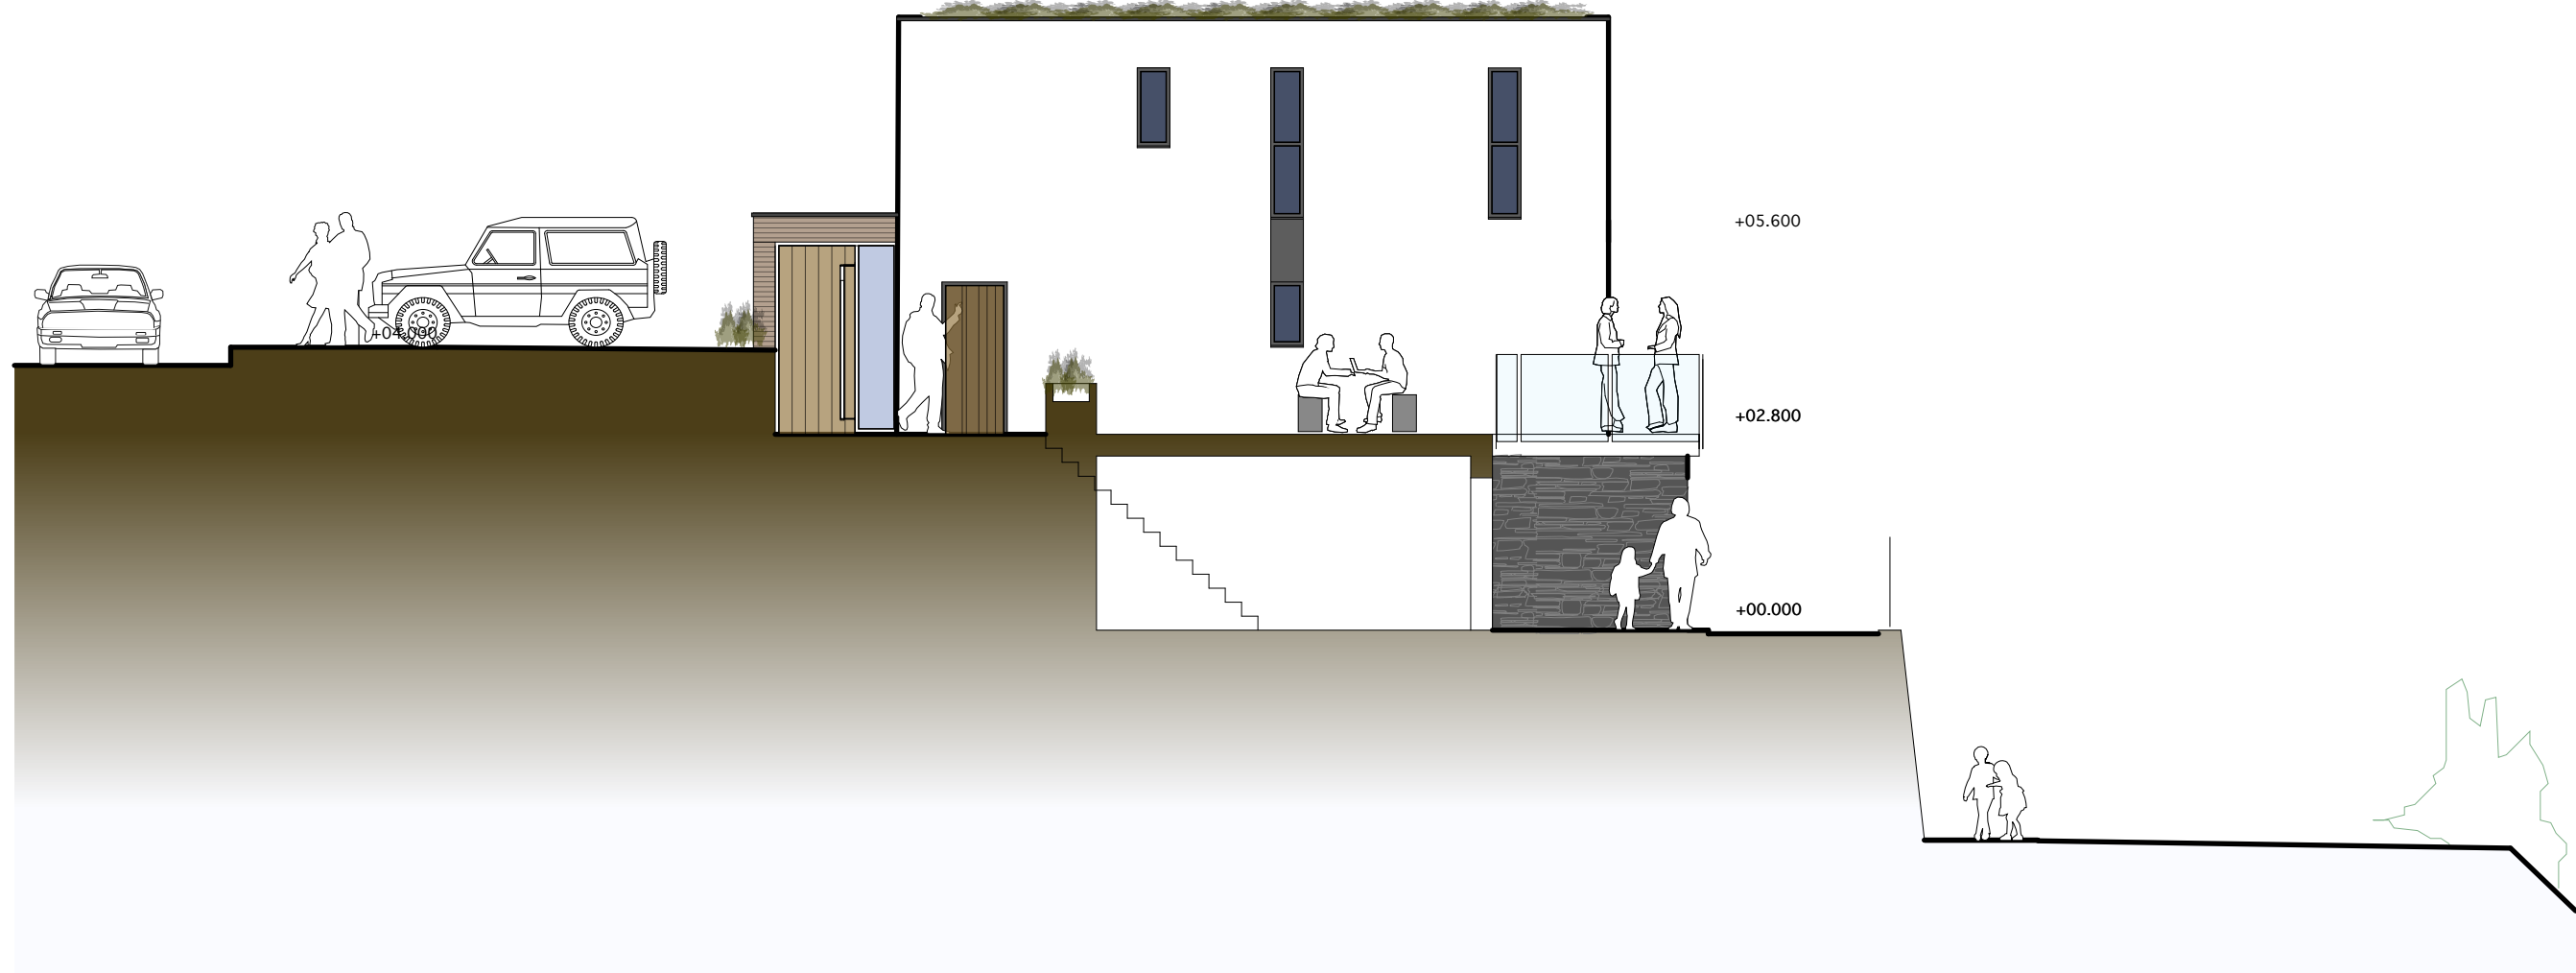

side (north east) elevation

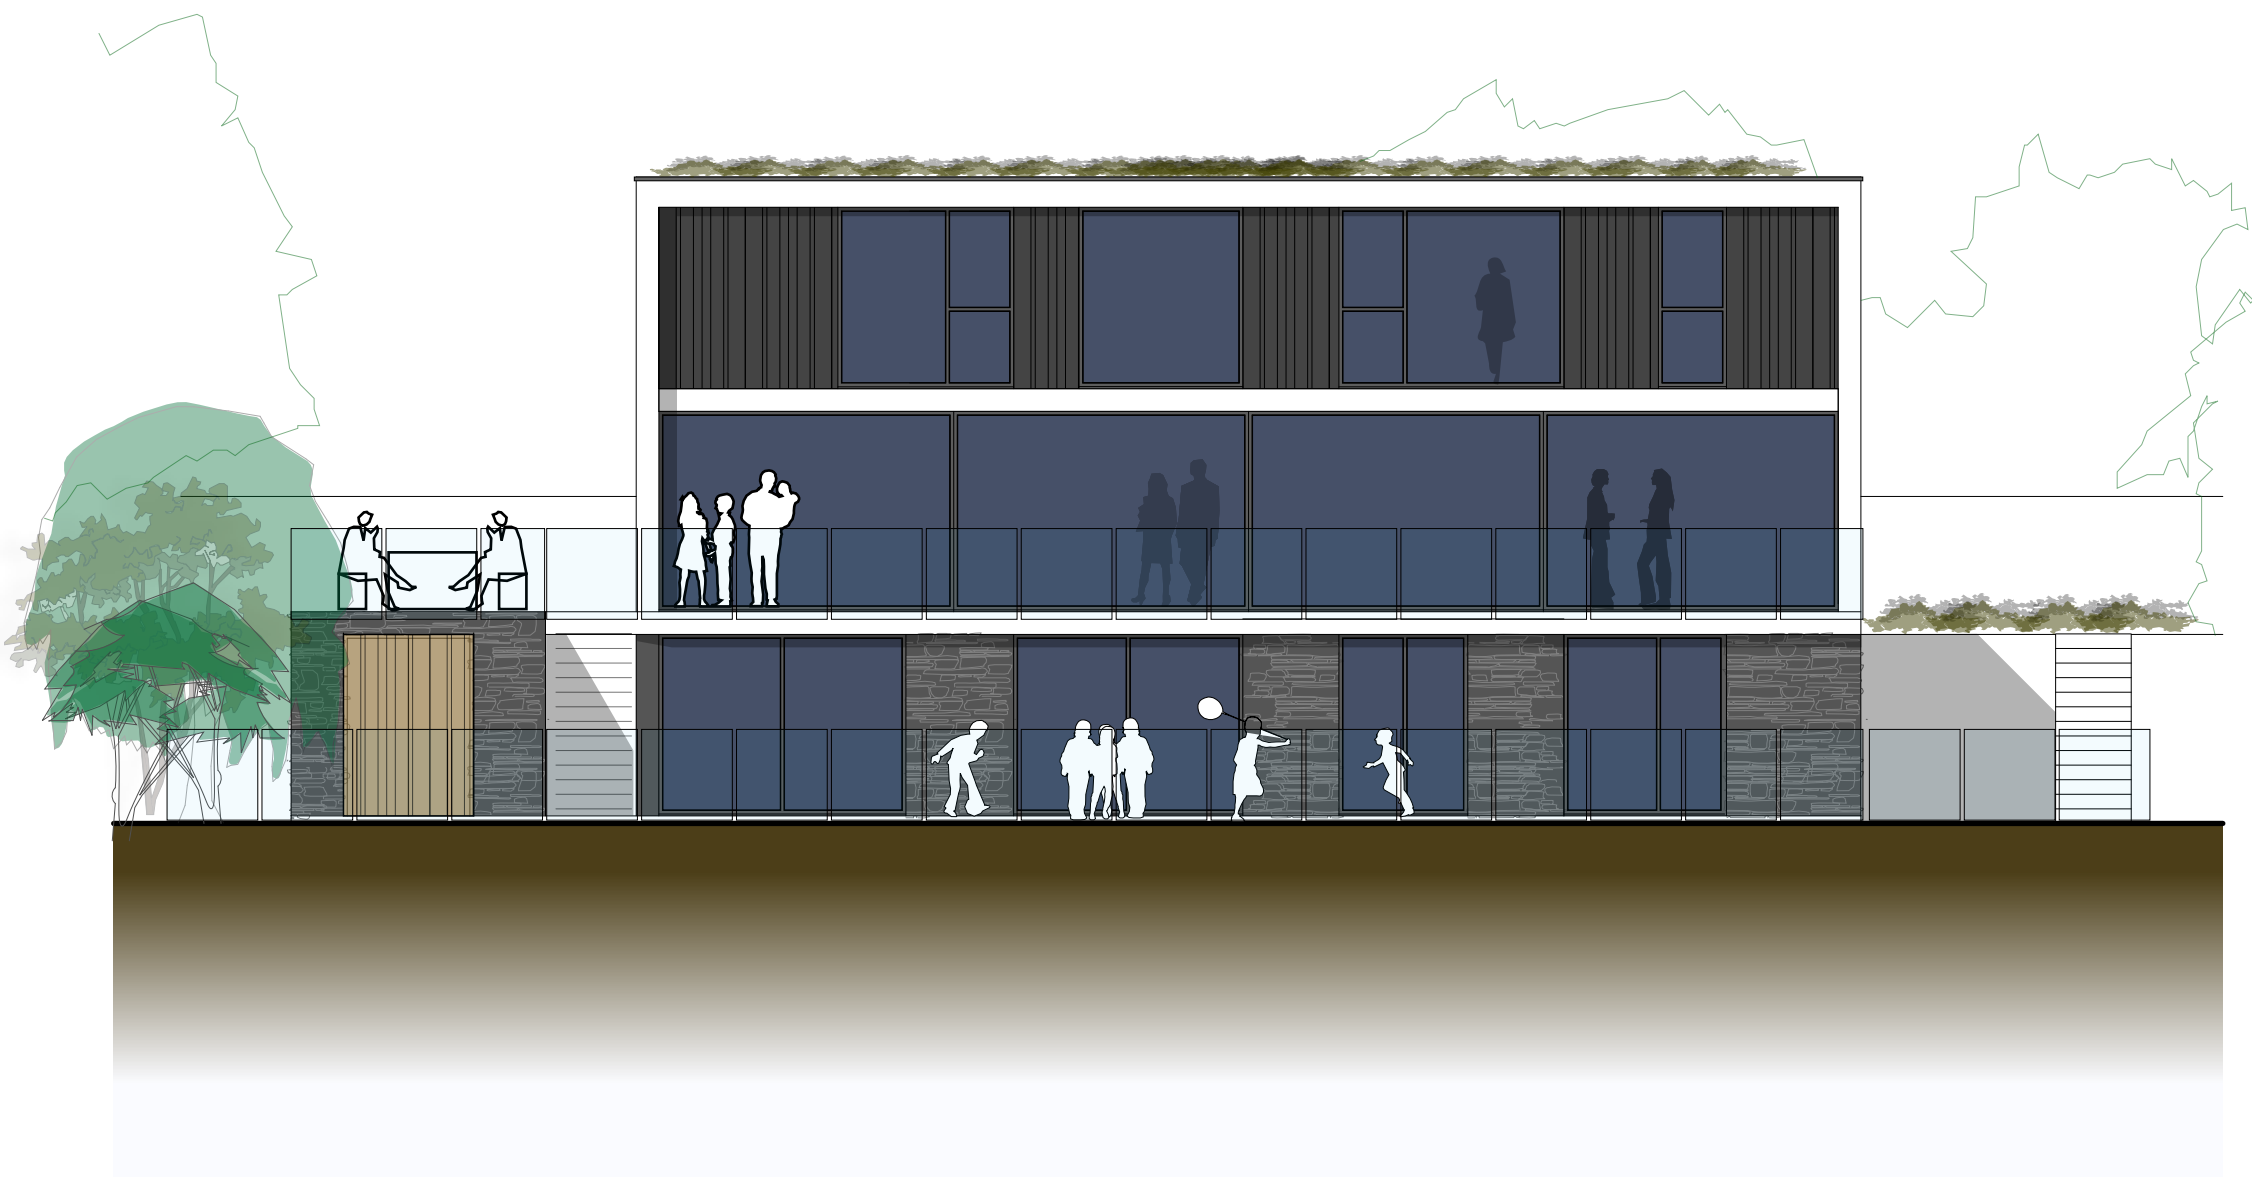

proposed materials schedule:
 roof: sedum flat roof
 walls: white silicone render,
 grey cladding,
 grey stone facing
 brown multi brickwork
 windows: charcoal powder coated
 doors: timber