




Reproduced from an Ordnance Survey map with the permission of the
Controller of Her Majesty's Stationary Office.
©Crown Copyright. All rights reserved.

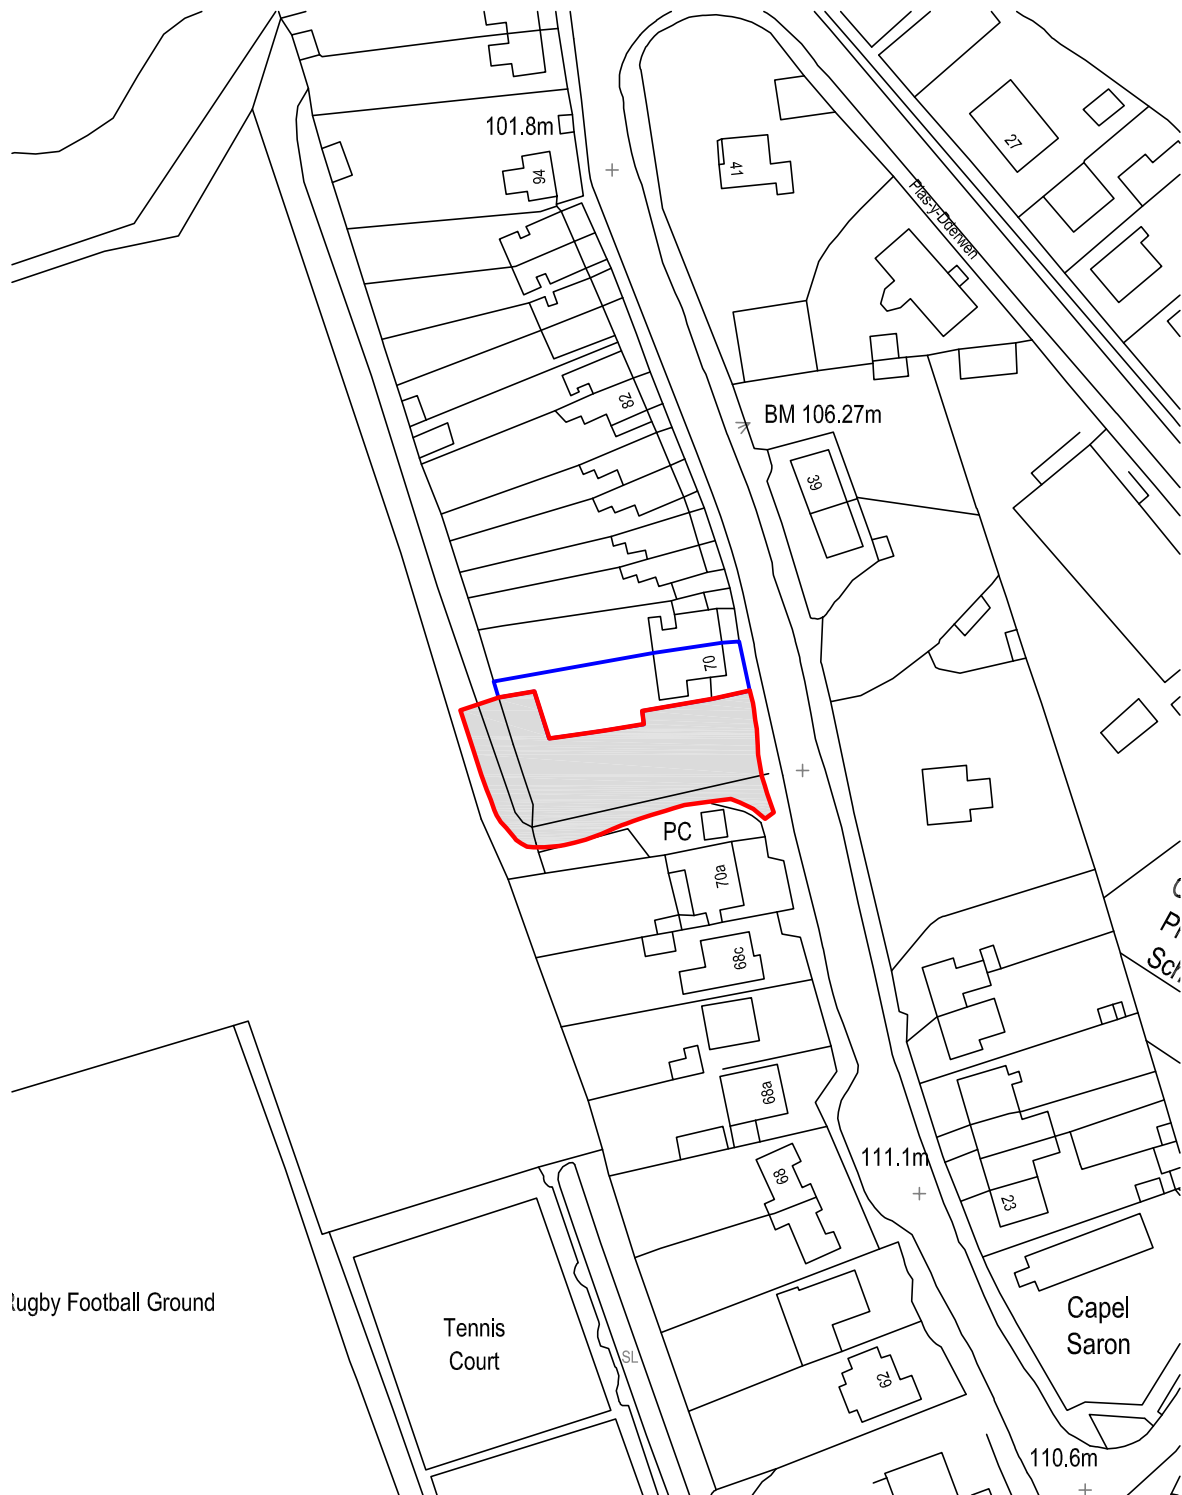

SITE LOCATION PLAN
Scale 1:1250



Cwm Planning & Design Ltd.
(Civil, Structural & Architectural)

Client:

Mr & Mrs J. Phillips
70 Main Road
Crynant
Neath
SA10 8NT

Project Title:

**PROPOSED
RESIDENTIAL DWELLING**
on Land at 70 Main Road,
Crynant

General Notes:

1. Do not scale from this drawing, take figured
dimensions only.
2. Dimensions are in millimeters unless otherwise
stated.

Drawing Issue:

PLANNING

Drawing Title:

SITE LOCATION PLAN

Drawing No: CPD-001

Revision: B

Date: 20-01-2025

Revised: 25-06-2025

Scale(s): 1:1250

Paper Size: A4