

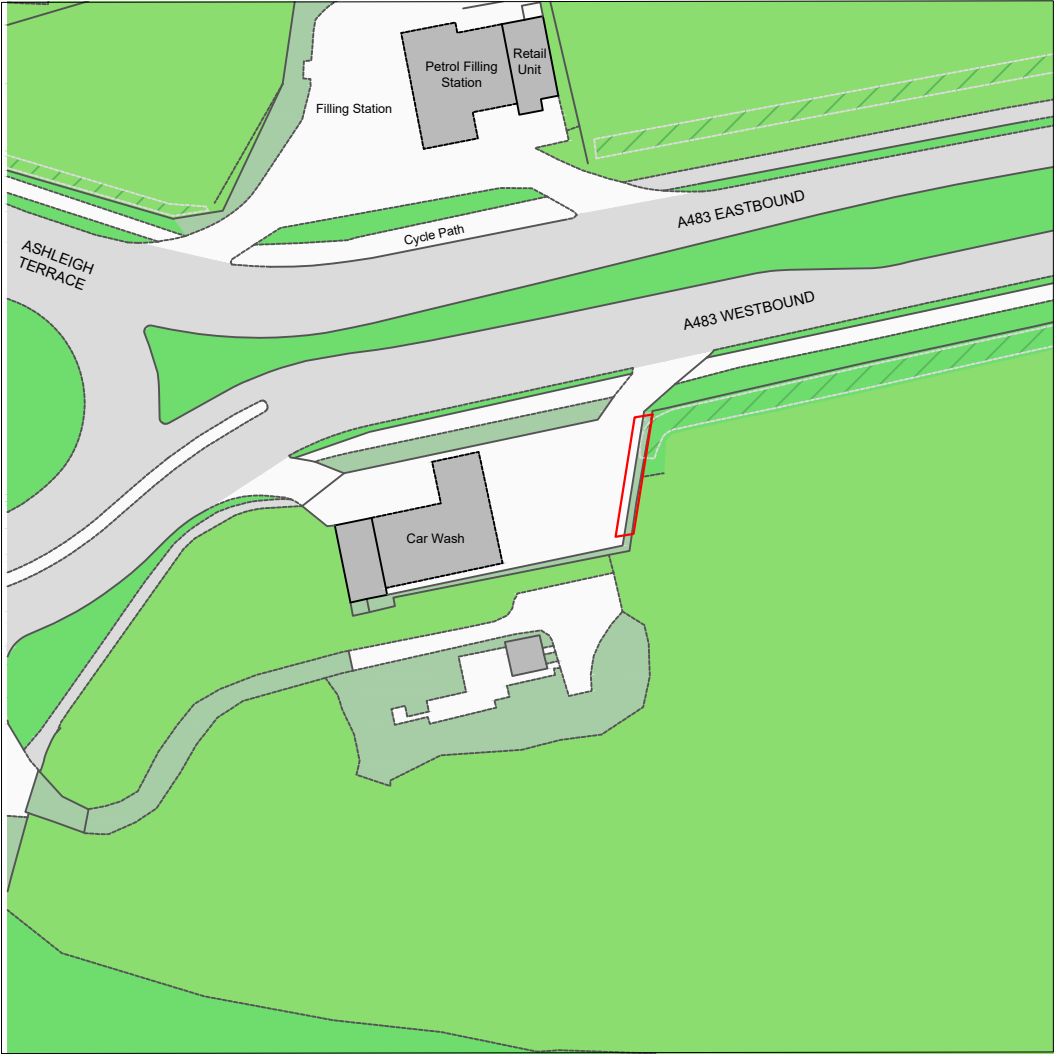


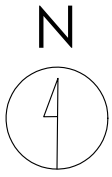

Crown copyright and database rights (2025) OS (100063368)

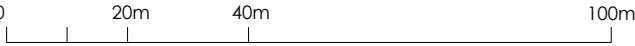

Title
Site Location Plan

Address
Land And Buildings On The South Side
Of Fabian Way, Jersey Marine, Neath,
SA1 8QB



Client

Job No. 17276
Issued 04/06/25


Scale
1:1250 @ A3

Key
1. Site Boundary

All information is to be checked on
site for accuracy and fit. Only
drawings with WD status with the
most recent revision are to be used
for construction.

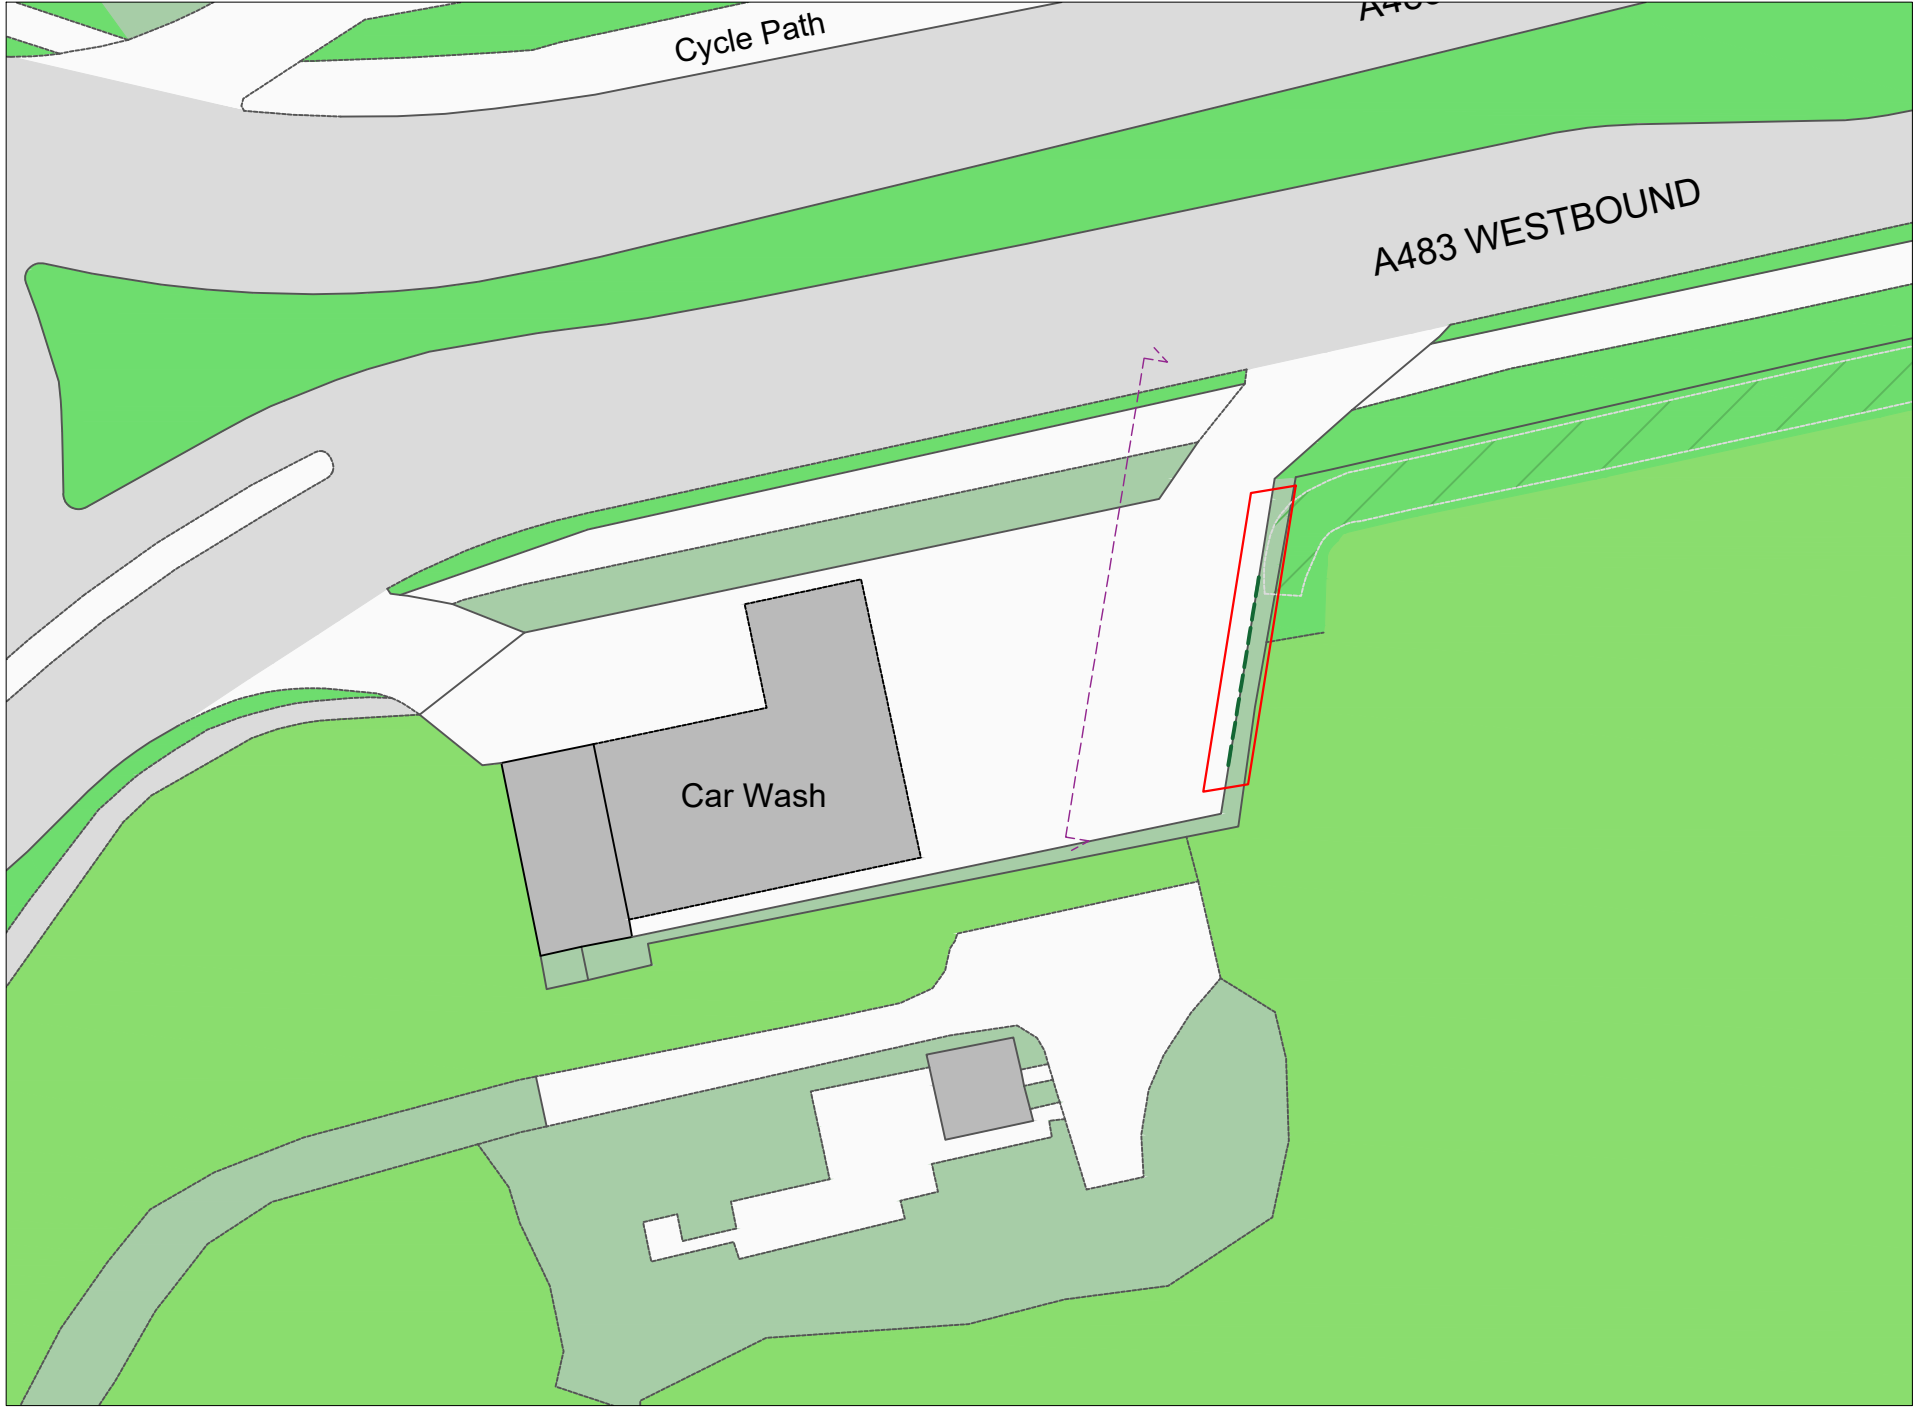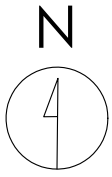

Crown copyright and database rights (2025) OS (100063368)

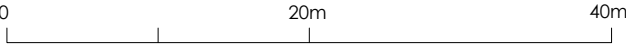

Title
Existing Site Plan

Address
Land And Buildings On The South Side
Of Fabian Way, Jersey Marine, Neath,
SA1 8QB

Client



Job No.
17276

Issued
04/06/25


Scale
1:500 @ A3

- Key**
- 1. Site Boundary
 - 2. Existing Advertising Panel to be Removed
 - 3. Elevation Line

All information is to be checked on site for accuracy and fit. Only drawings with WD status with the most recent revision are to be used for construction.

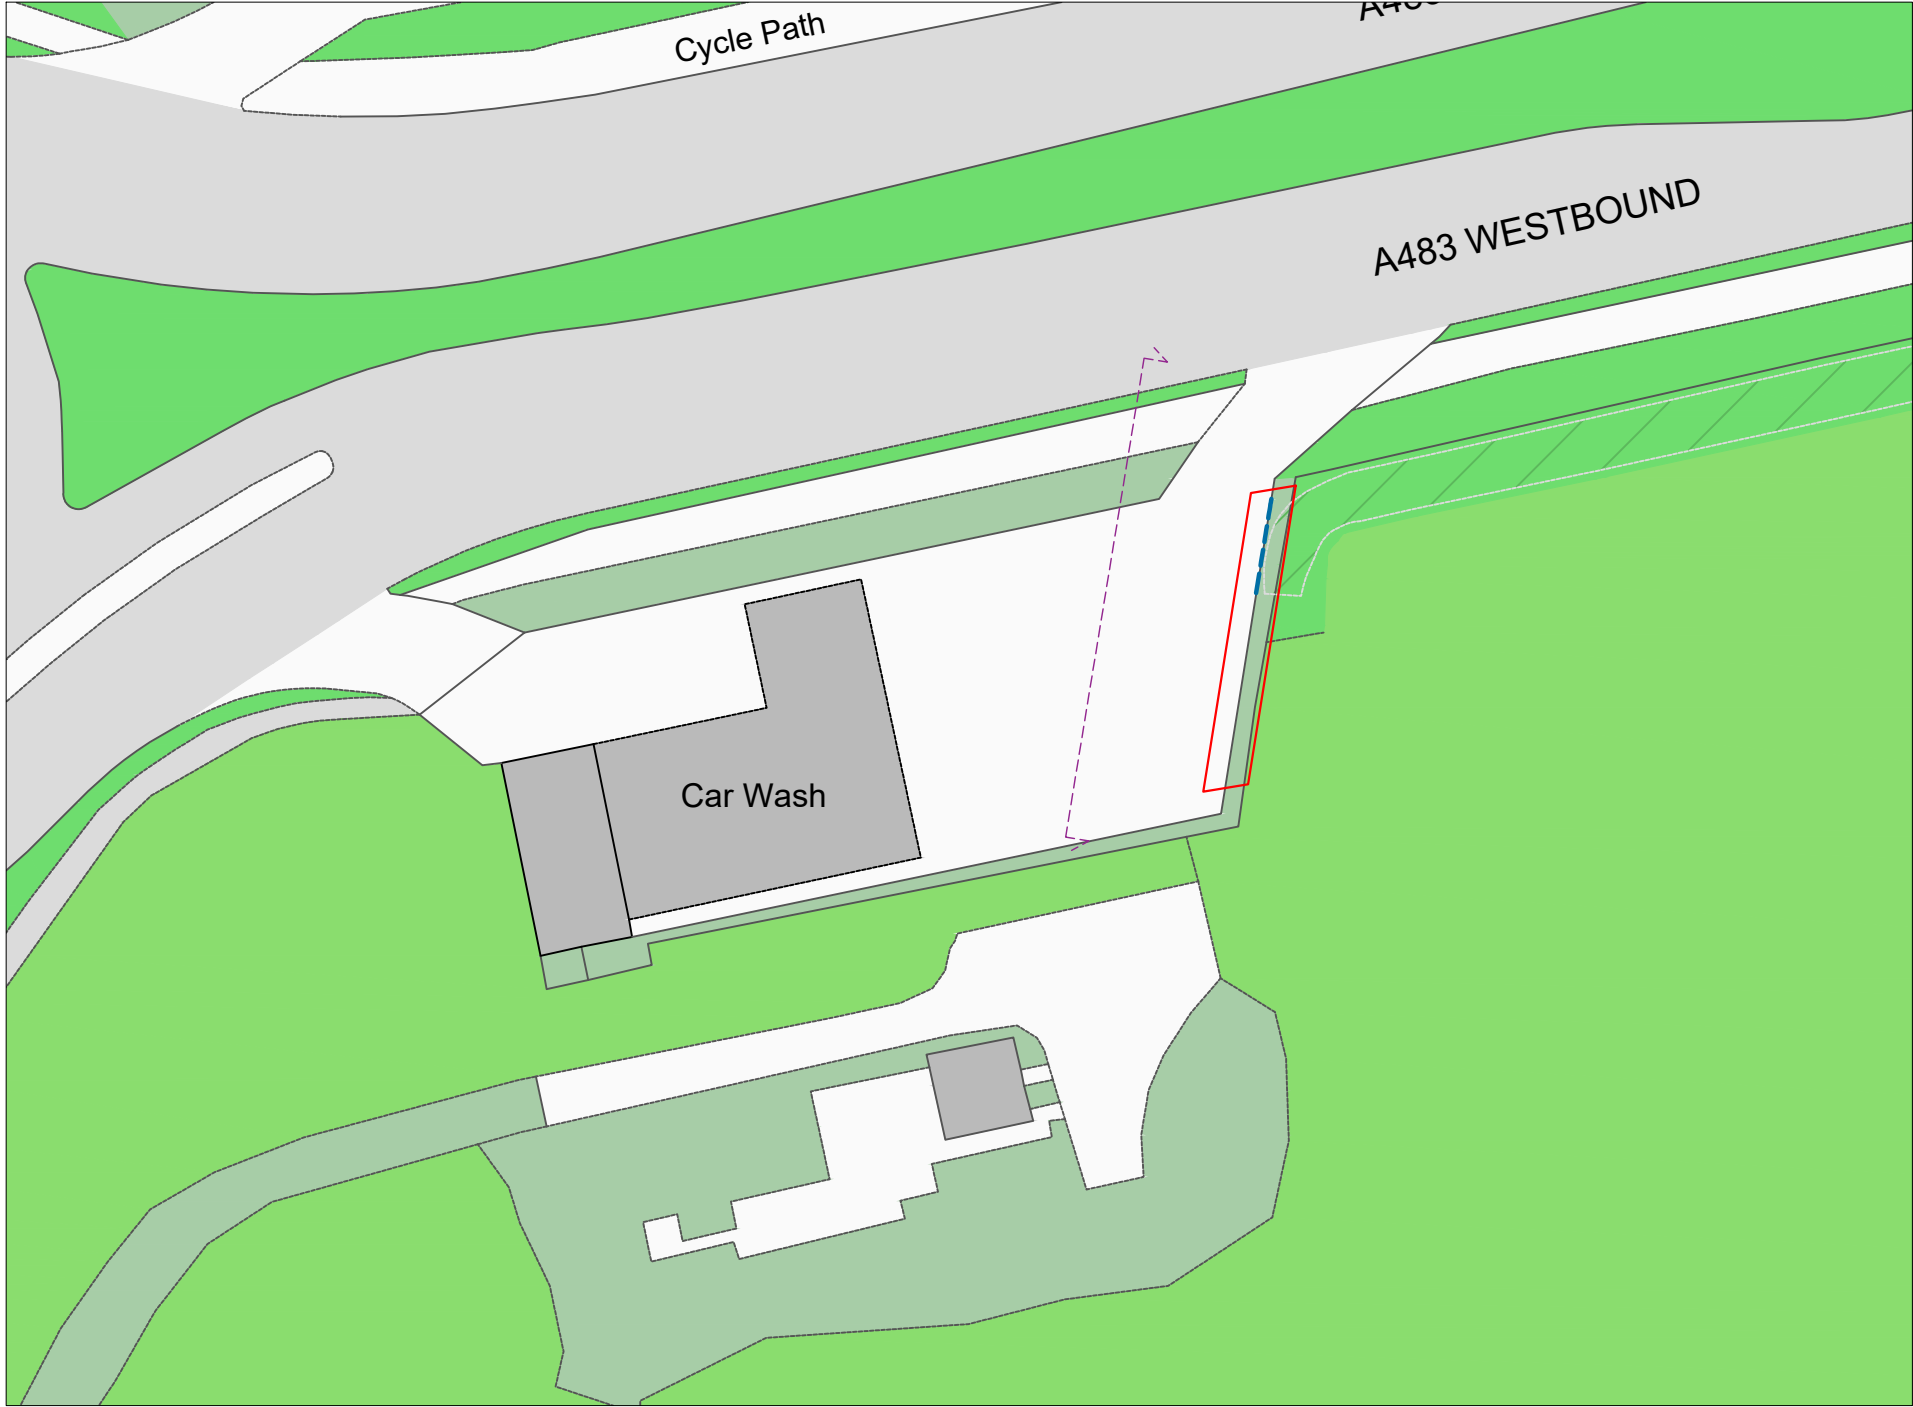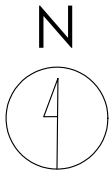

Crown copyright and database rights (2025) OS (100063368)

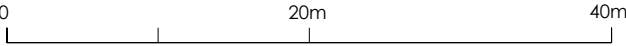

Title
Proposed Site Plan

Address
Land And Buildings On The South Side
Of Fabian Way, Jersey Marine, Neath,
SA1 8QB

Client

Job No.
17276


Issued
04/06/25

Scale
1:500 @ A3


Key

1.	Site Boundary
2.	Proposed Digital Display
3.	Elevation Line

All information is to be checked on
site for accuracy and fit. Only
drawings with WD status with the
most recent revision are to be used
for construction.

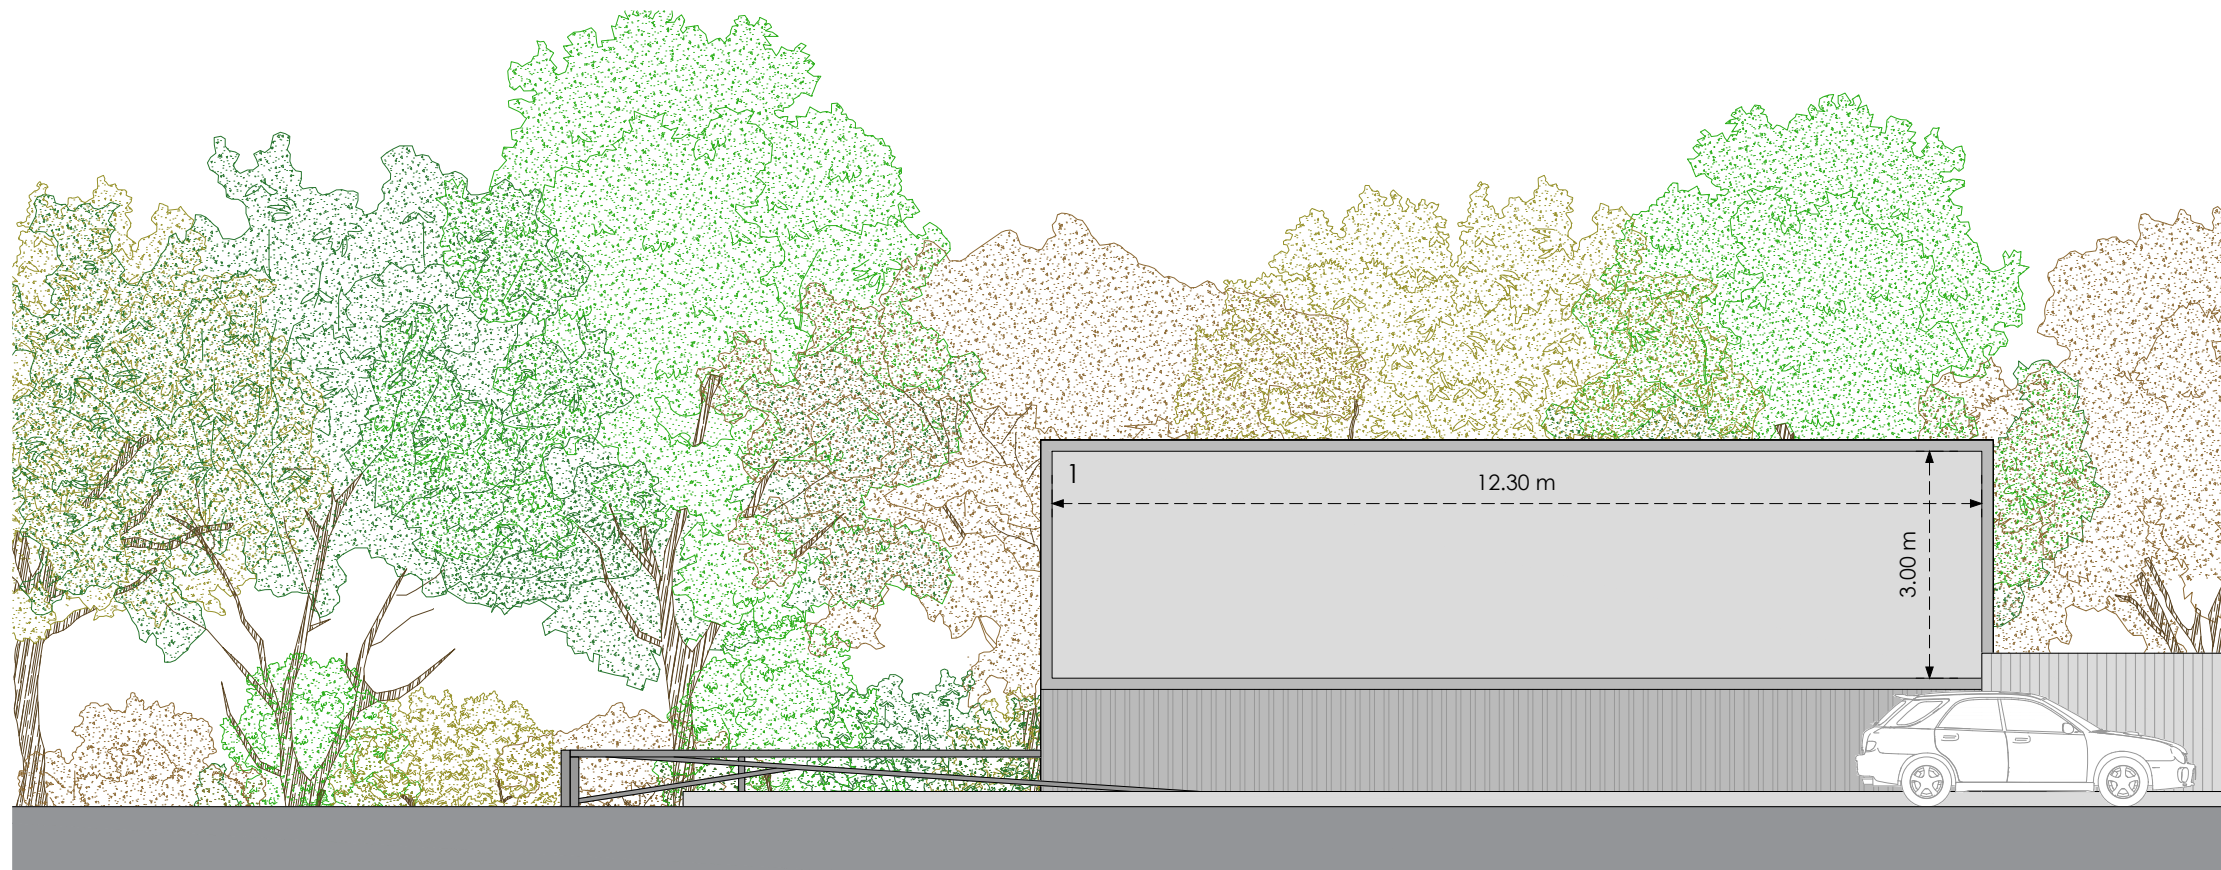


Front

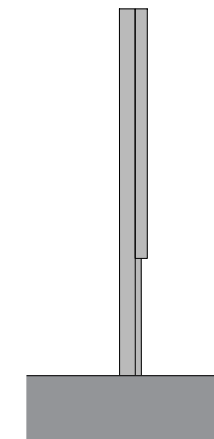


Side

Existing

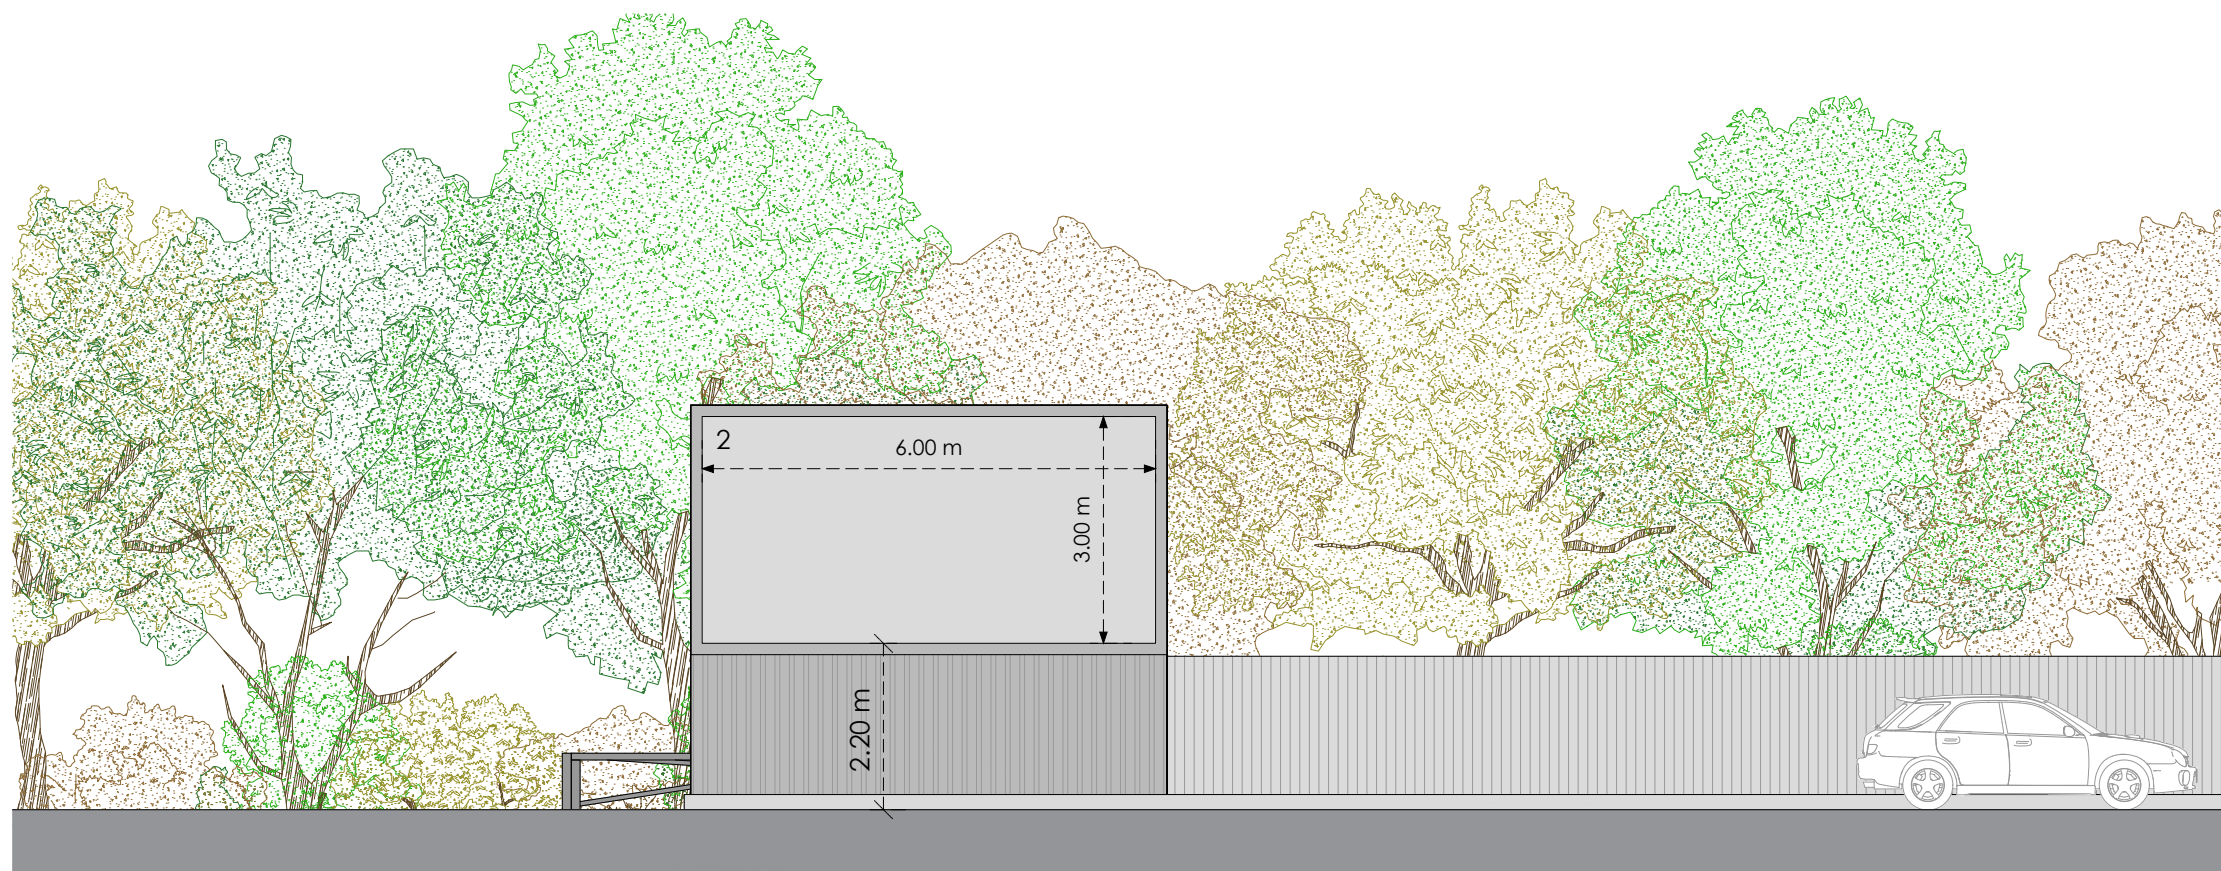

Front

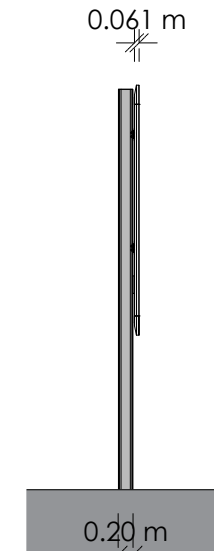

Side

Proposed

0 4m 8m

Title
Existing and Proposed Elevations

Address
Land And Buildings On The South Side
Of Fabian Way, Jersey Marine, Neath,
SA1 8QB

Client

Job No.
17276

Issued
04/06/25

Scale
1:100 @ A3

Key

- Existing Advertising Panel
to be Removed
- Proposed Digital Display

All information is to be checked on
site for accuracy and fit. Only
drawings with WD status with the
most recent revision are to be used
for construction.