
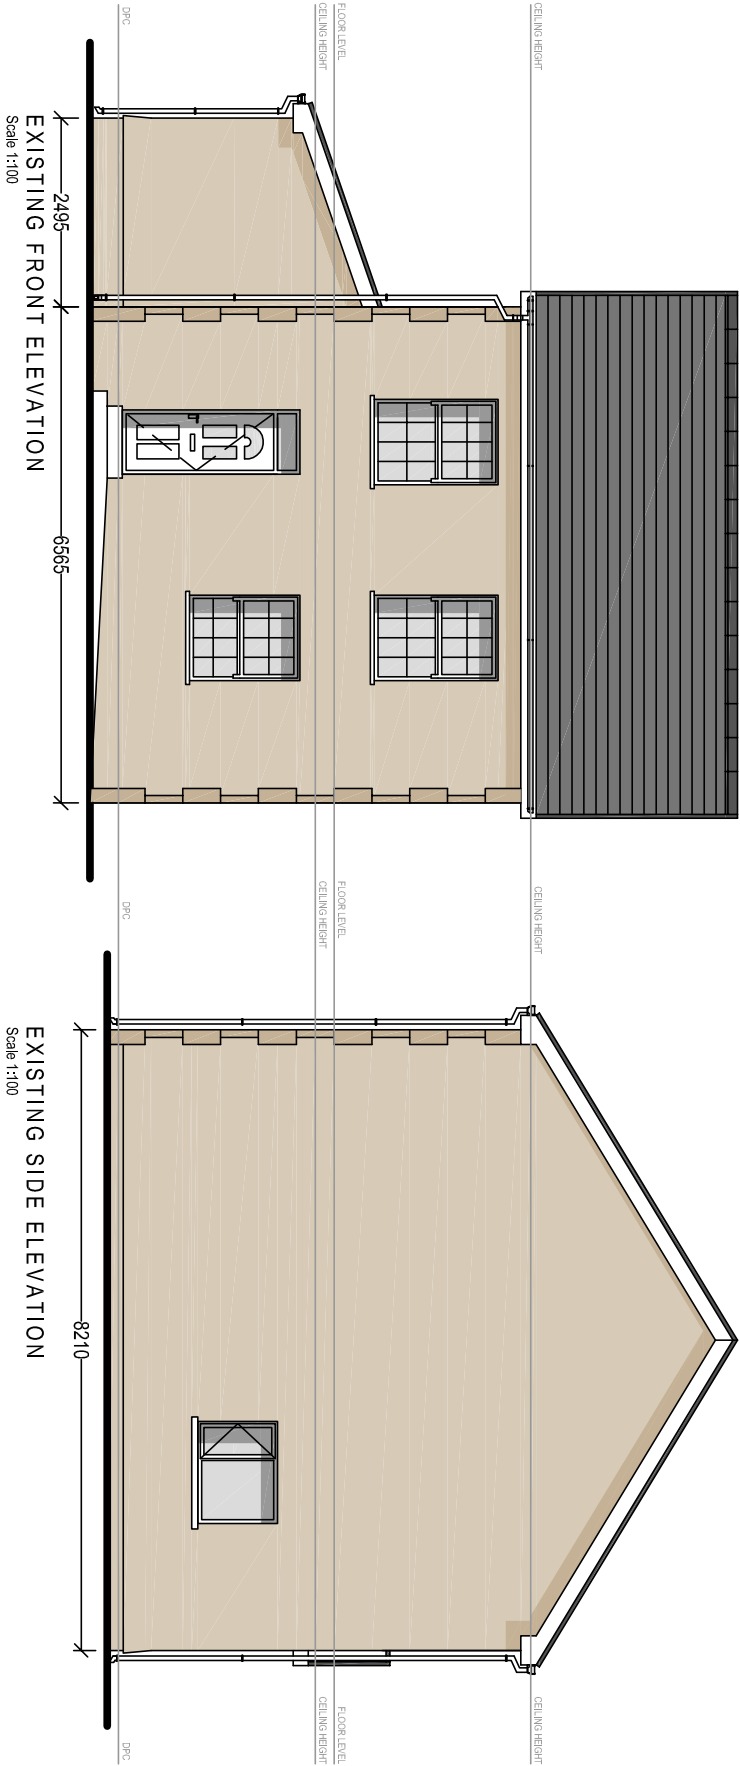


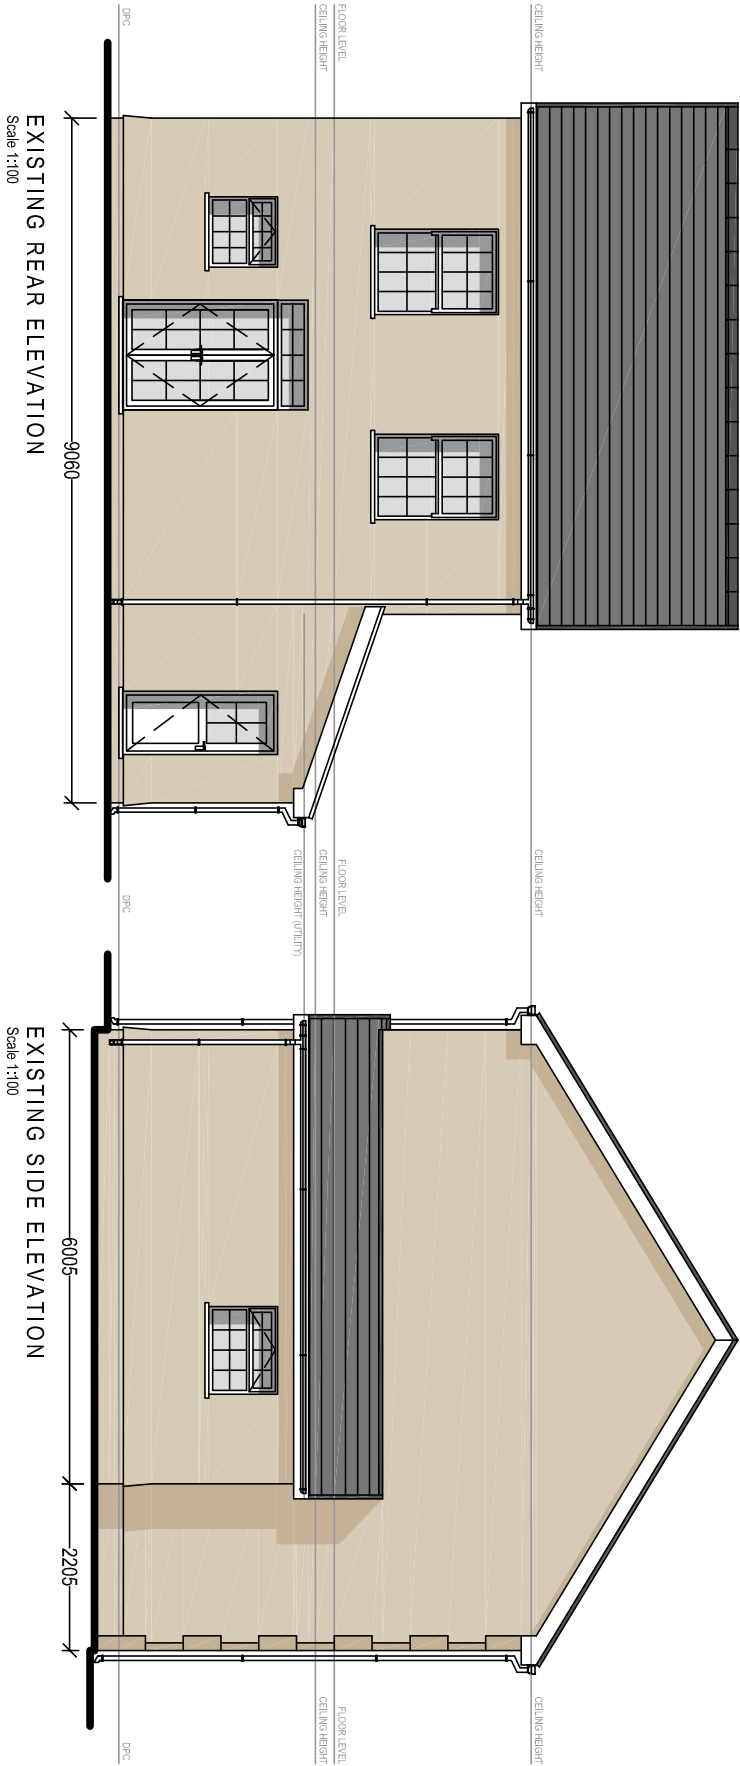

Client:

21 Gorsto Road,
Gwaun-Cae-Gurwen
Ammanford
SA18 1UW

Project Title:
**PROPOSED LOFT CONVERSION
FIRST FLOOR SIDE EXTENSION
& GROUND FLOOR REAR
EXTENSION**

General Notes:
1. Do not scale from this drawing. Take figures dimensions only.
2. Dimensions are in millimetres unless otherwise stated.

Drawing Issue:

PLANNING

Drawing Title:

EXISTING ELEVATIONS

Drawing No: CPD-004

Revision:

Date: 12-06-2025

Revised:

Scale(s): 1:100

Paper Size: A3



Cwm Planning & Design Ltd.
(Civil, Structural & Architectural)