A1 DRAWING SHEET

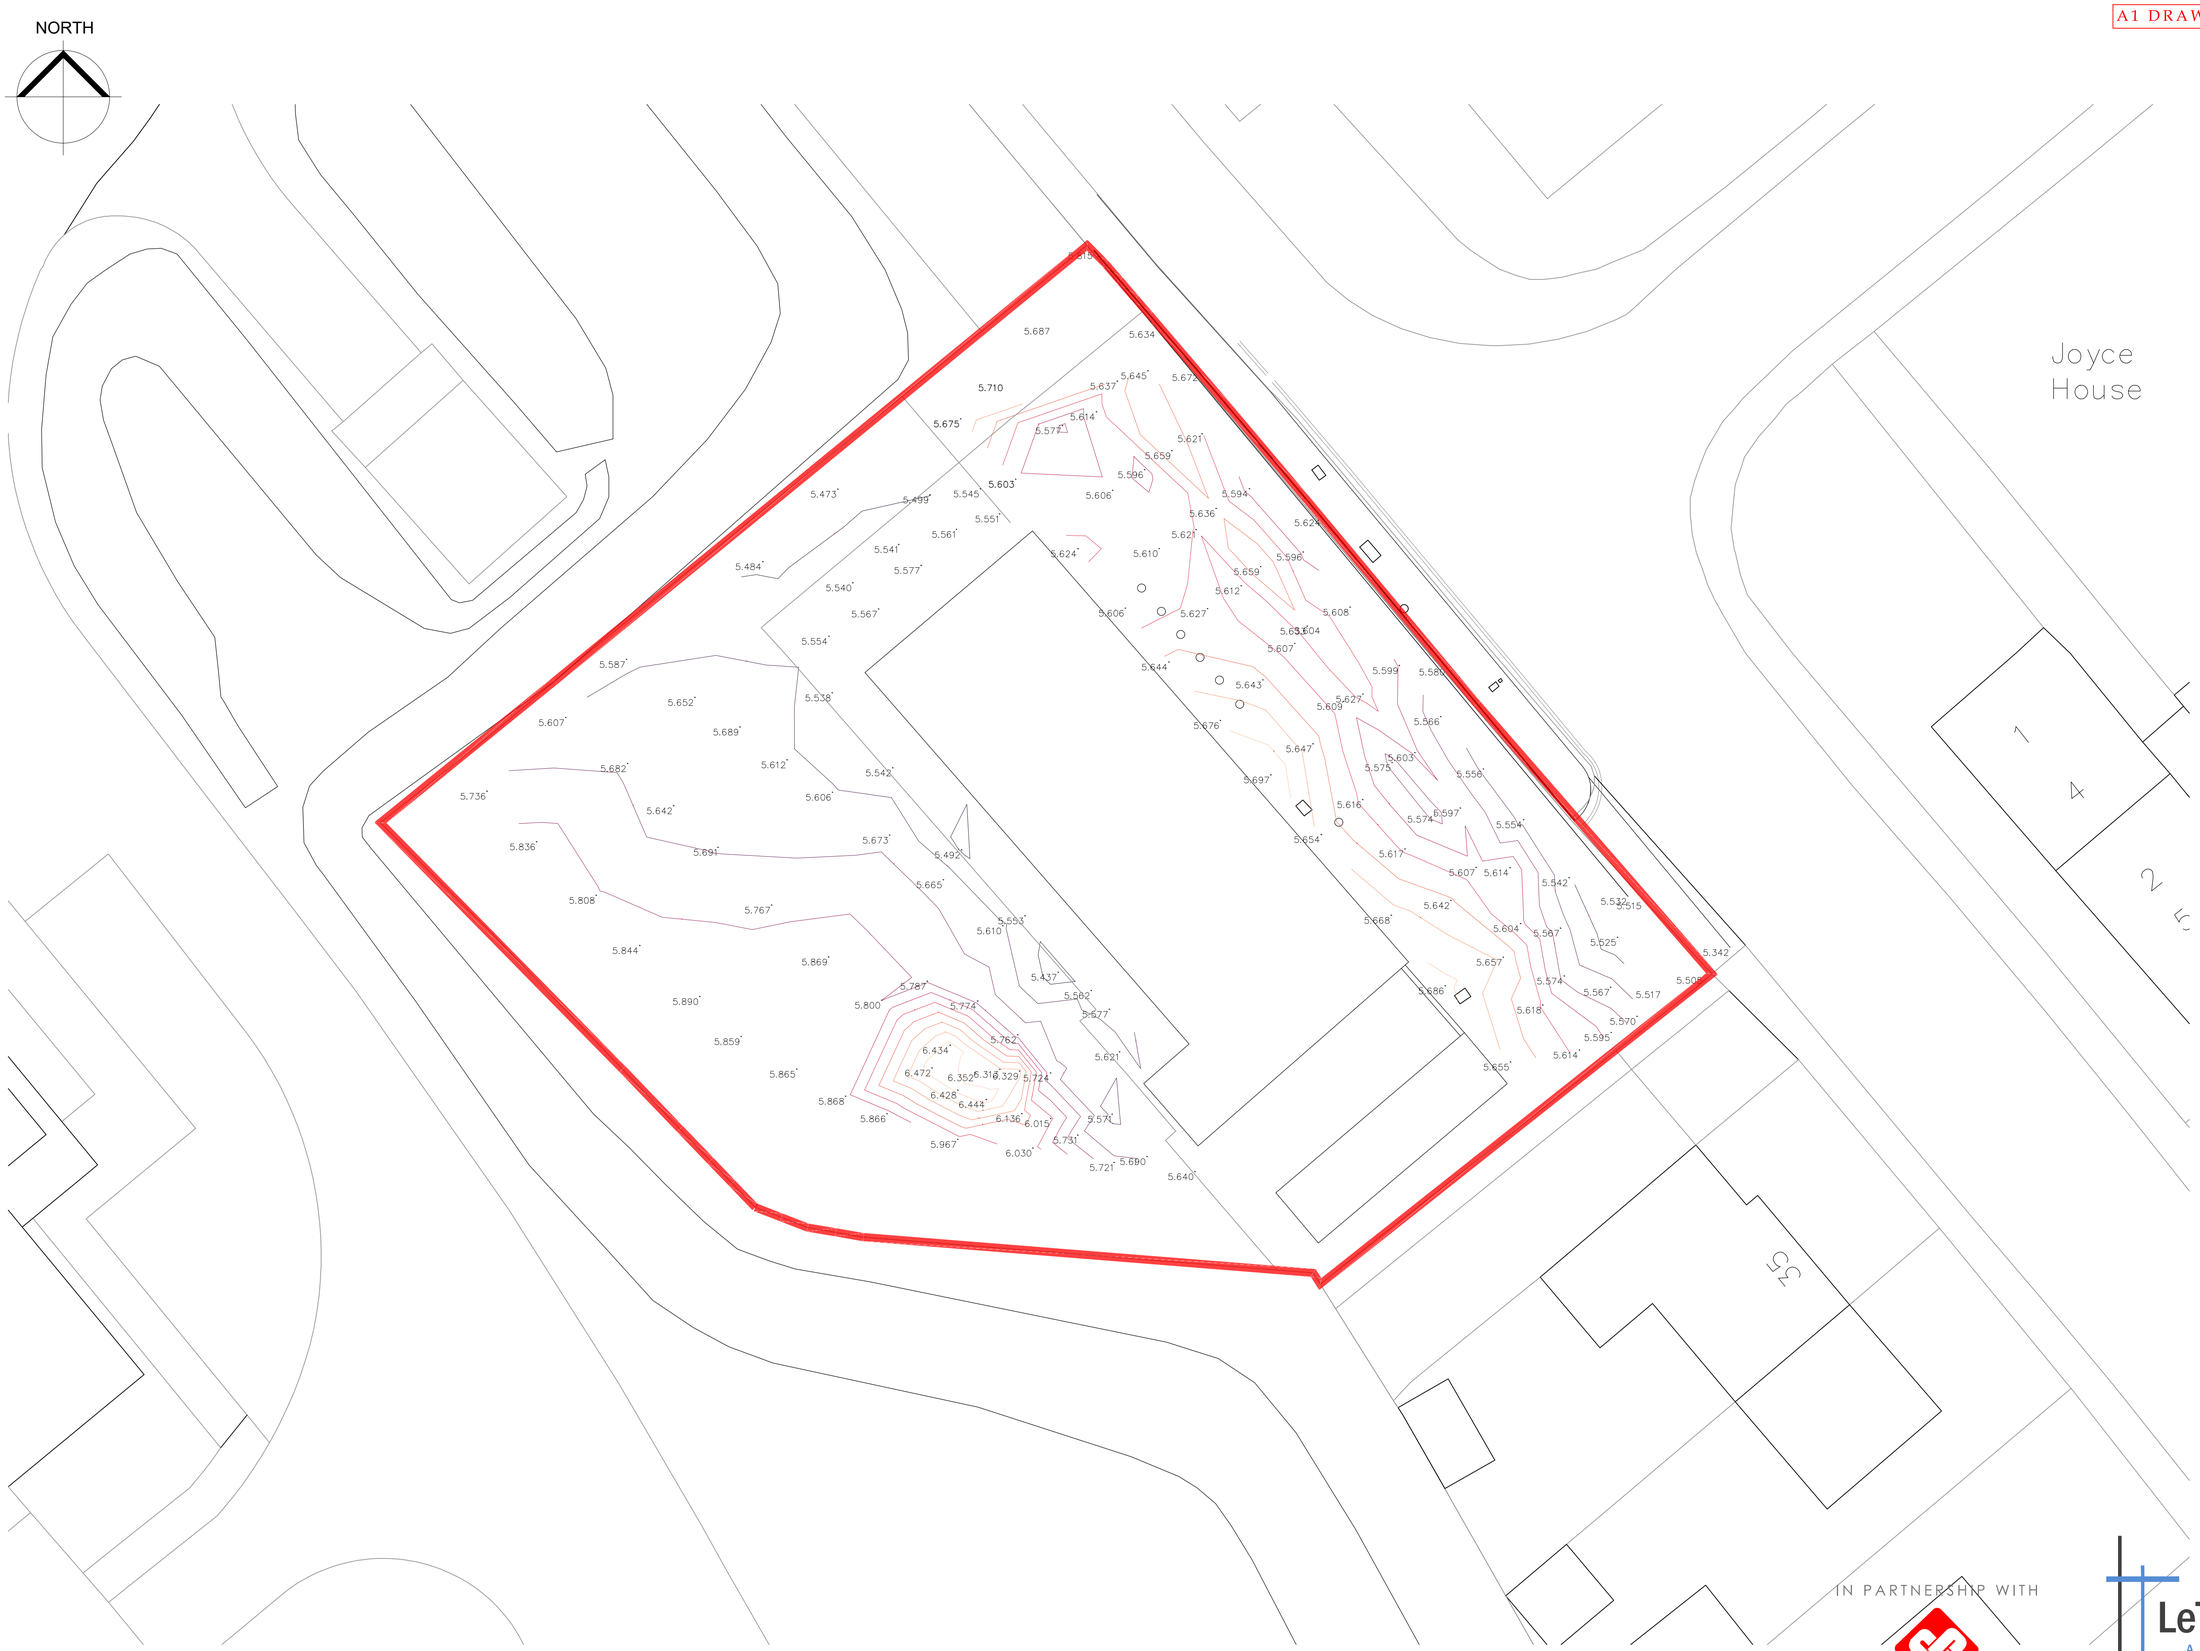

Do not scale from this drawing.
The users of this drawing shall check all dimensions & report all errors and omissions to LeTruccodesign.

This drawing is copyright. It must not be copied, used or disclosed to third parties without prior permission of LeTruccodesign.

Revisions

Revision	Scale
	1:150@A1
Checked	**Date**
KML	May 25

Drawing Purpose
PLANNING

Client	C J Construction
Drawing No	LT2504.00.02
Job Title	Rhodes Avenue, Port Talbot
Drawing Title	Existing Site Layout

IN PARTNERSHIP WITH

CJ Construction

LeTruccodesign
ARCHITECTURE
Suite 7, 35 Stow Park Circle
Newport, NP20 4HF
Tel: 07710390800 / 07710390801
info@letruccodesign.co.uk
www.letruccodesign.co.uk

EXISTING SITE LAYOUT [TOPO]

0 2 4 6 8 10 m
SCALE 1:150