
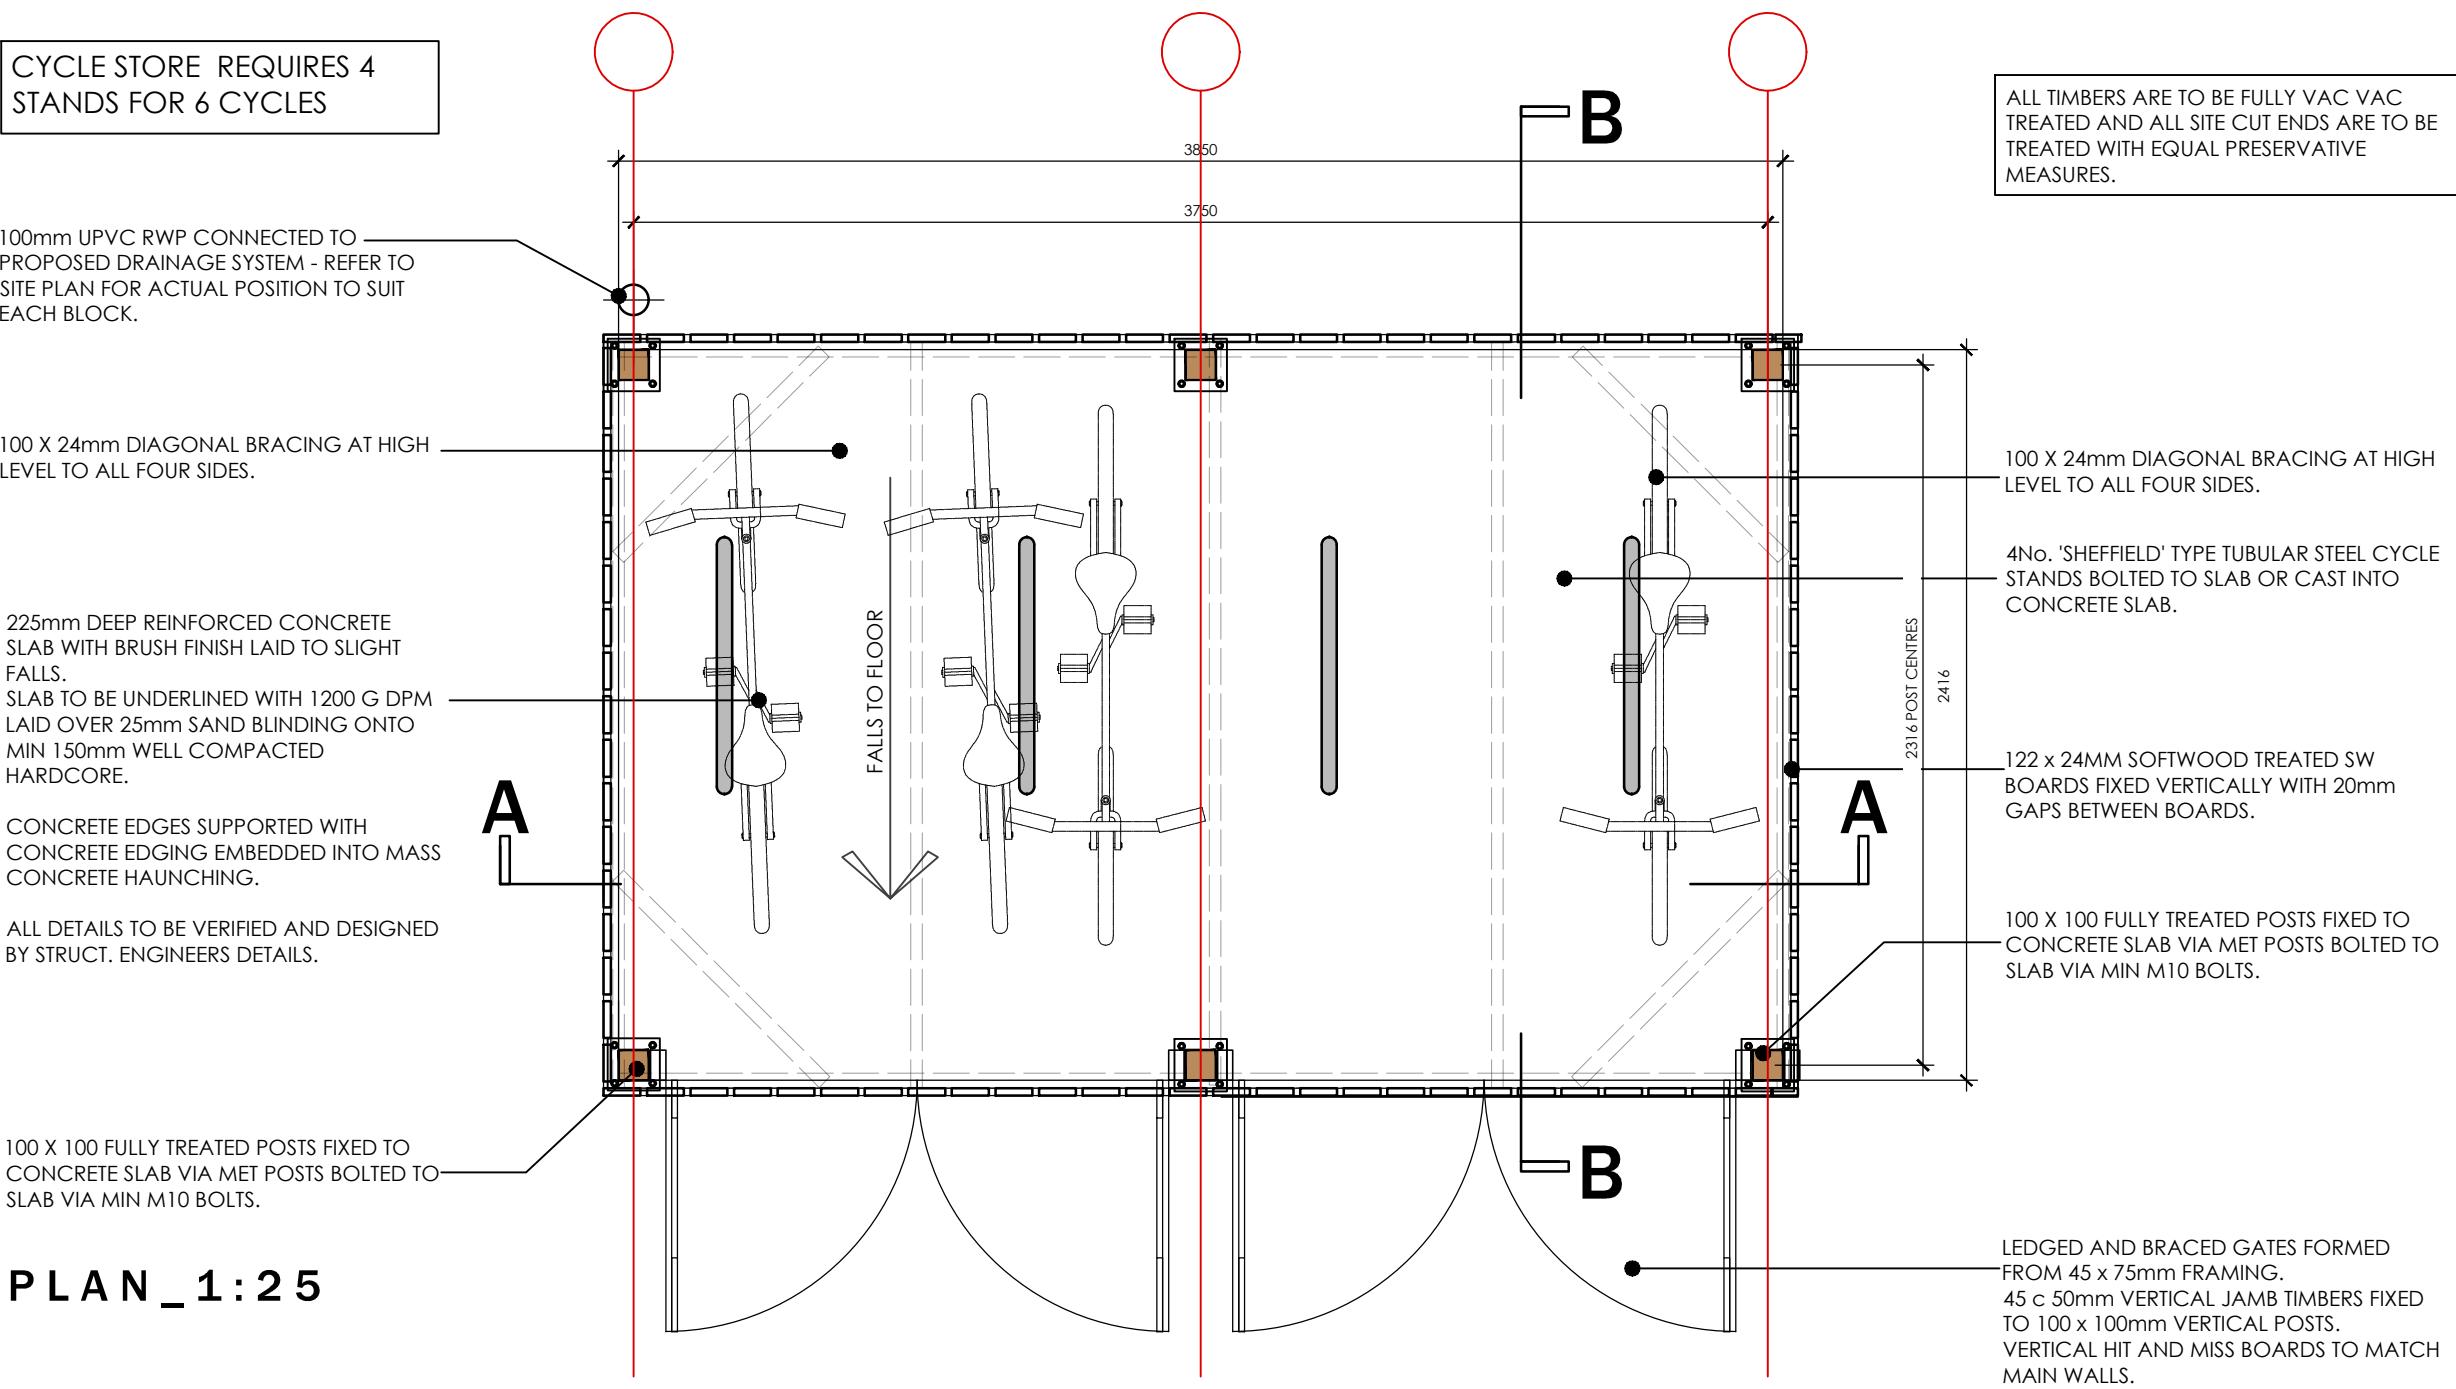
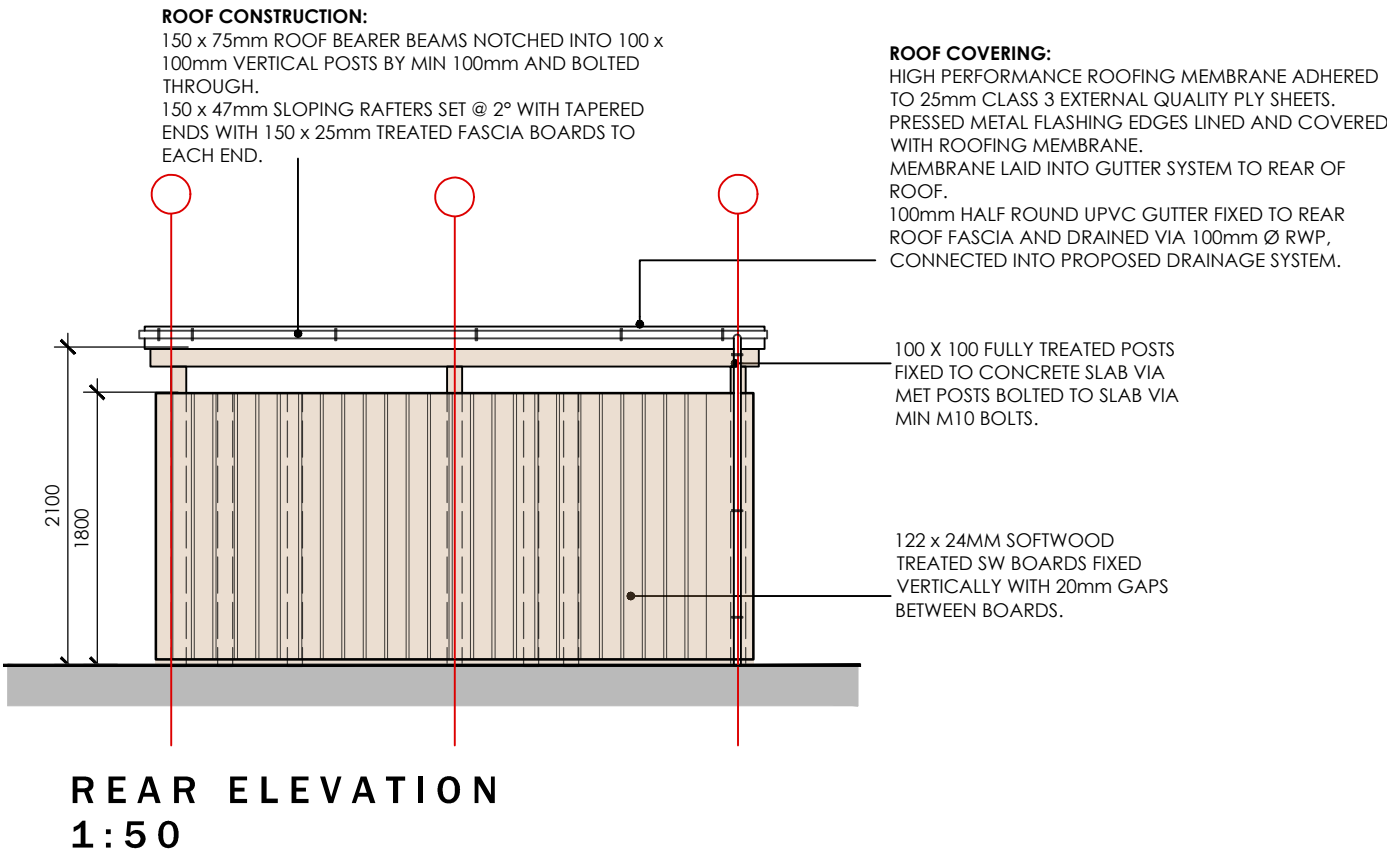
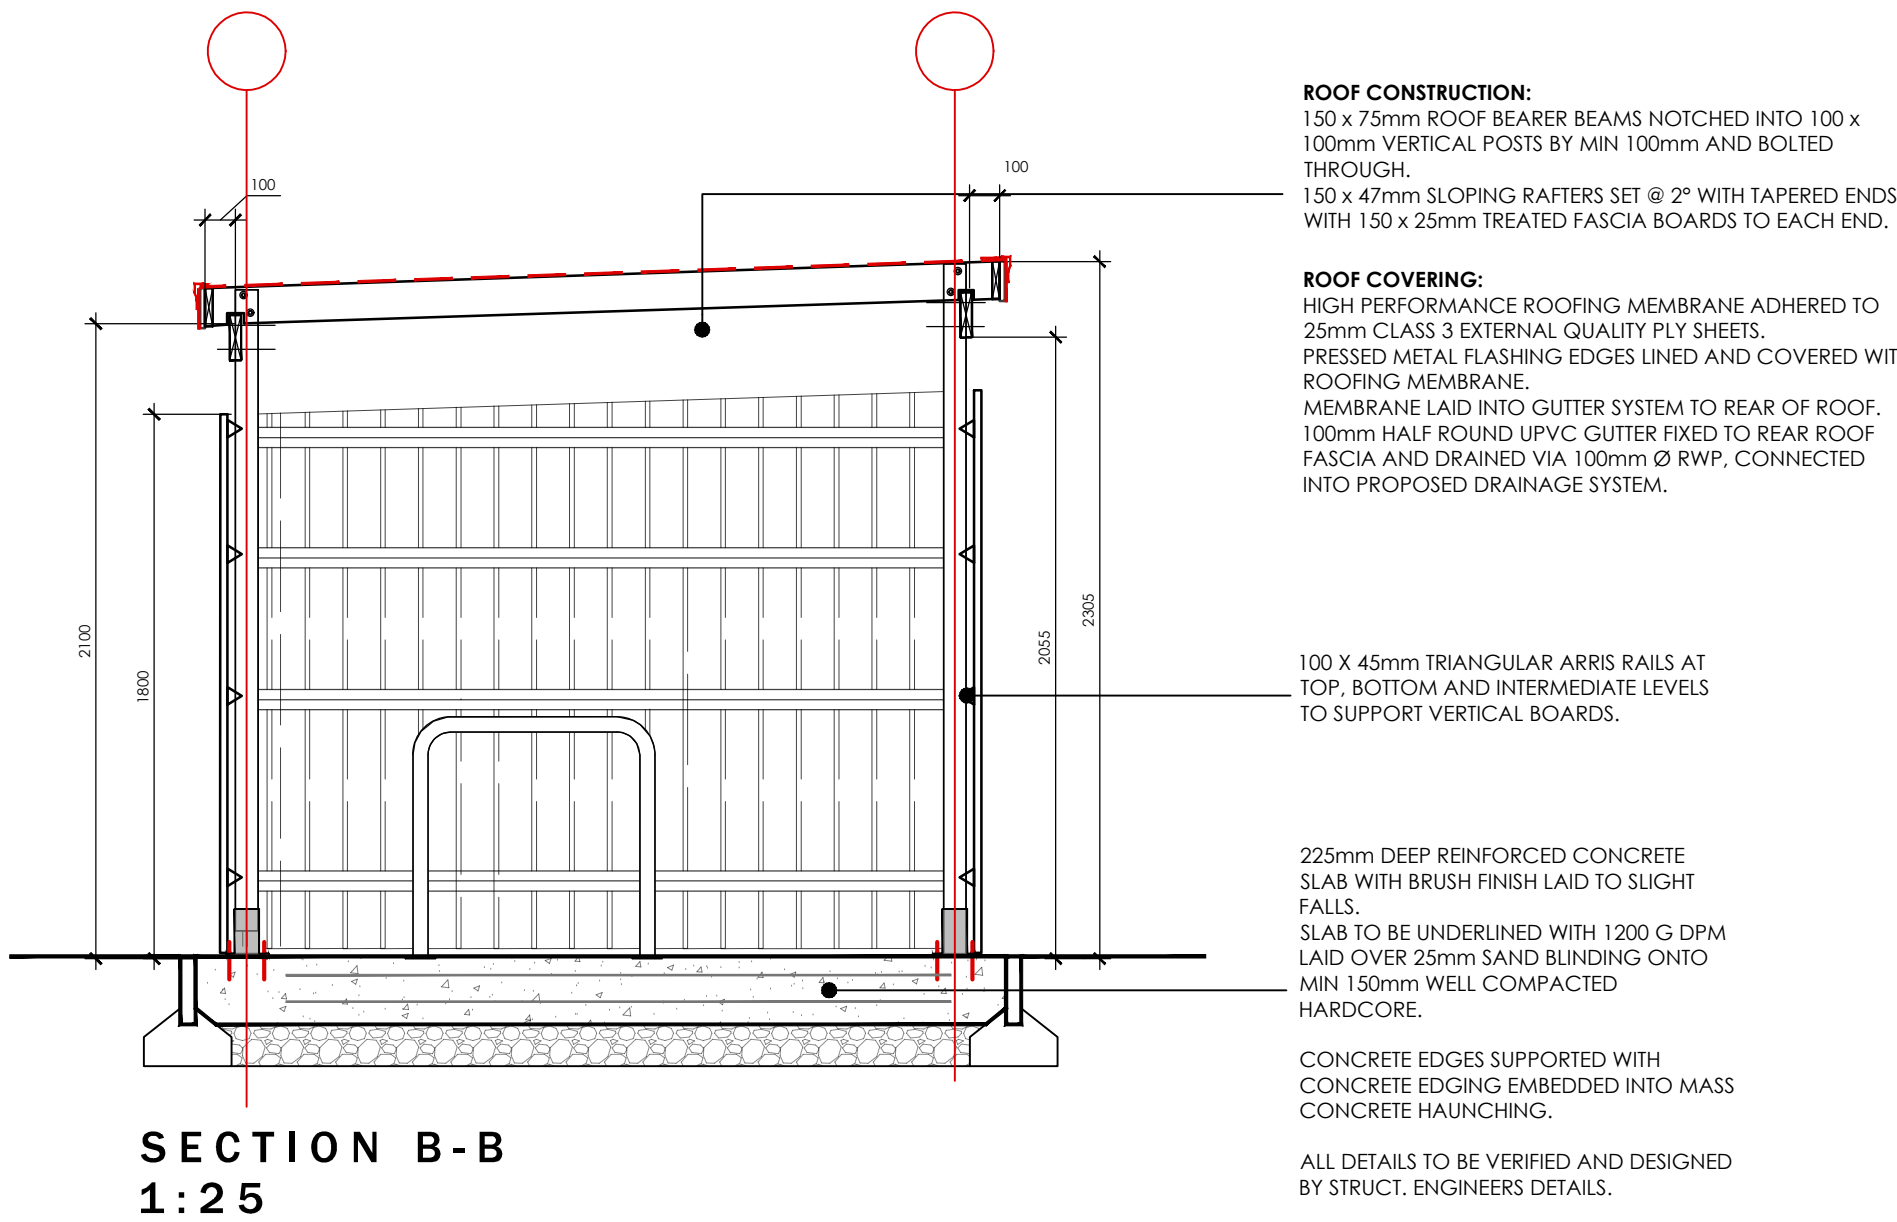
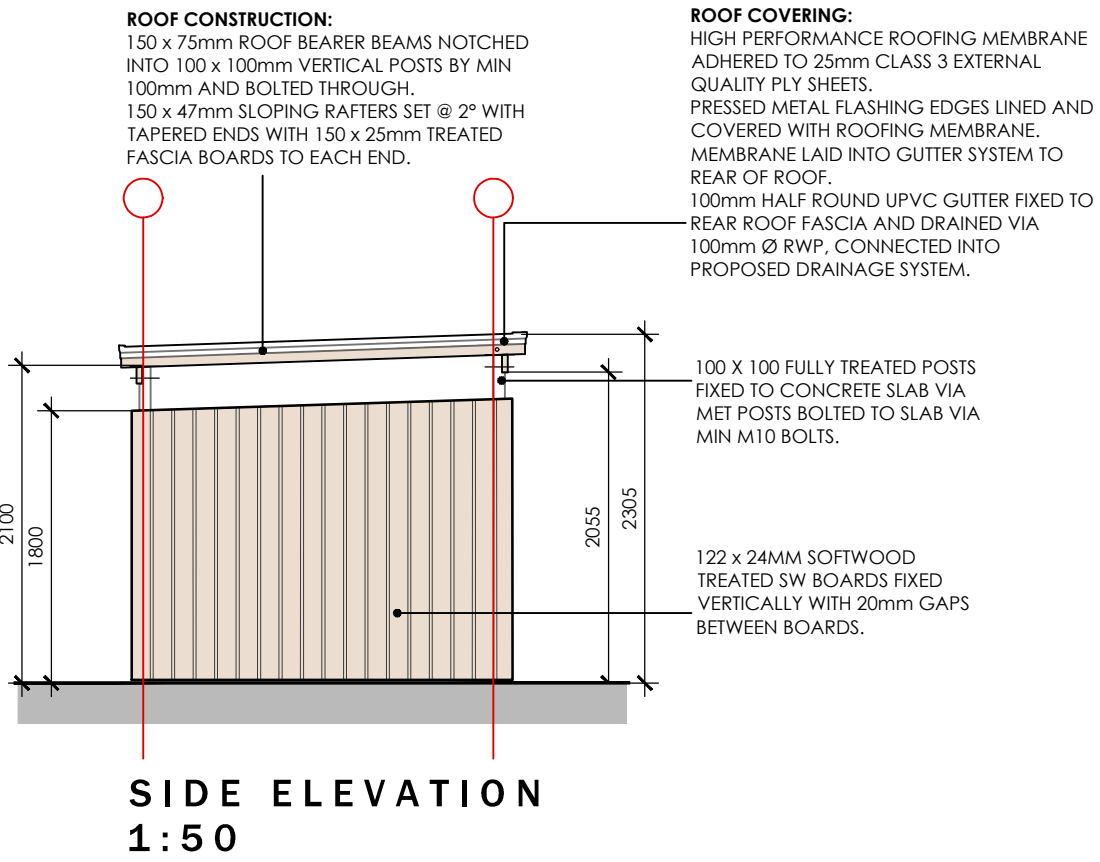
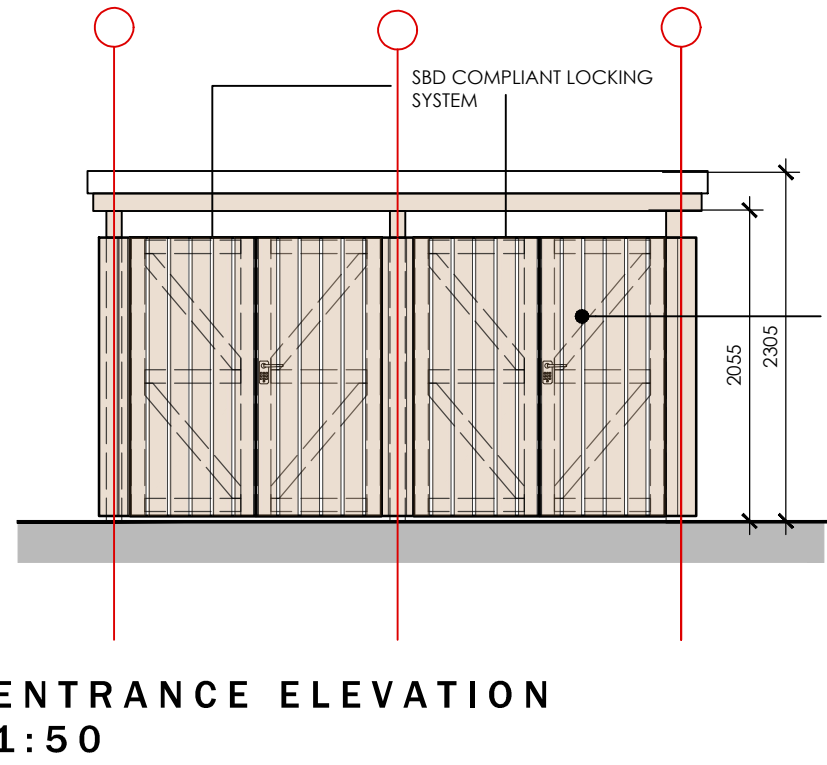


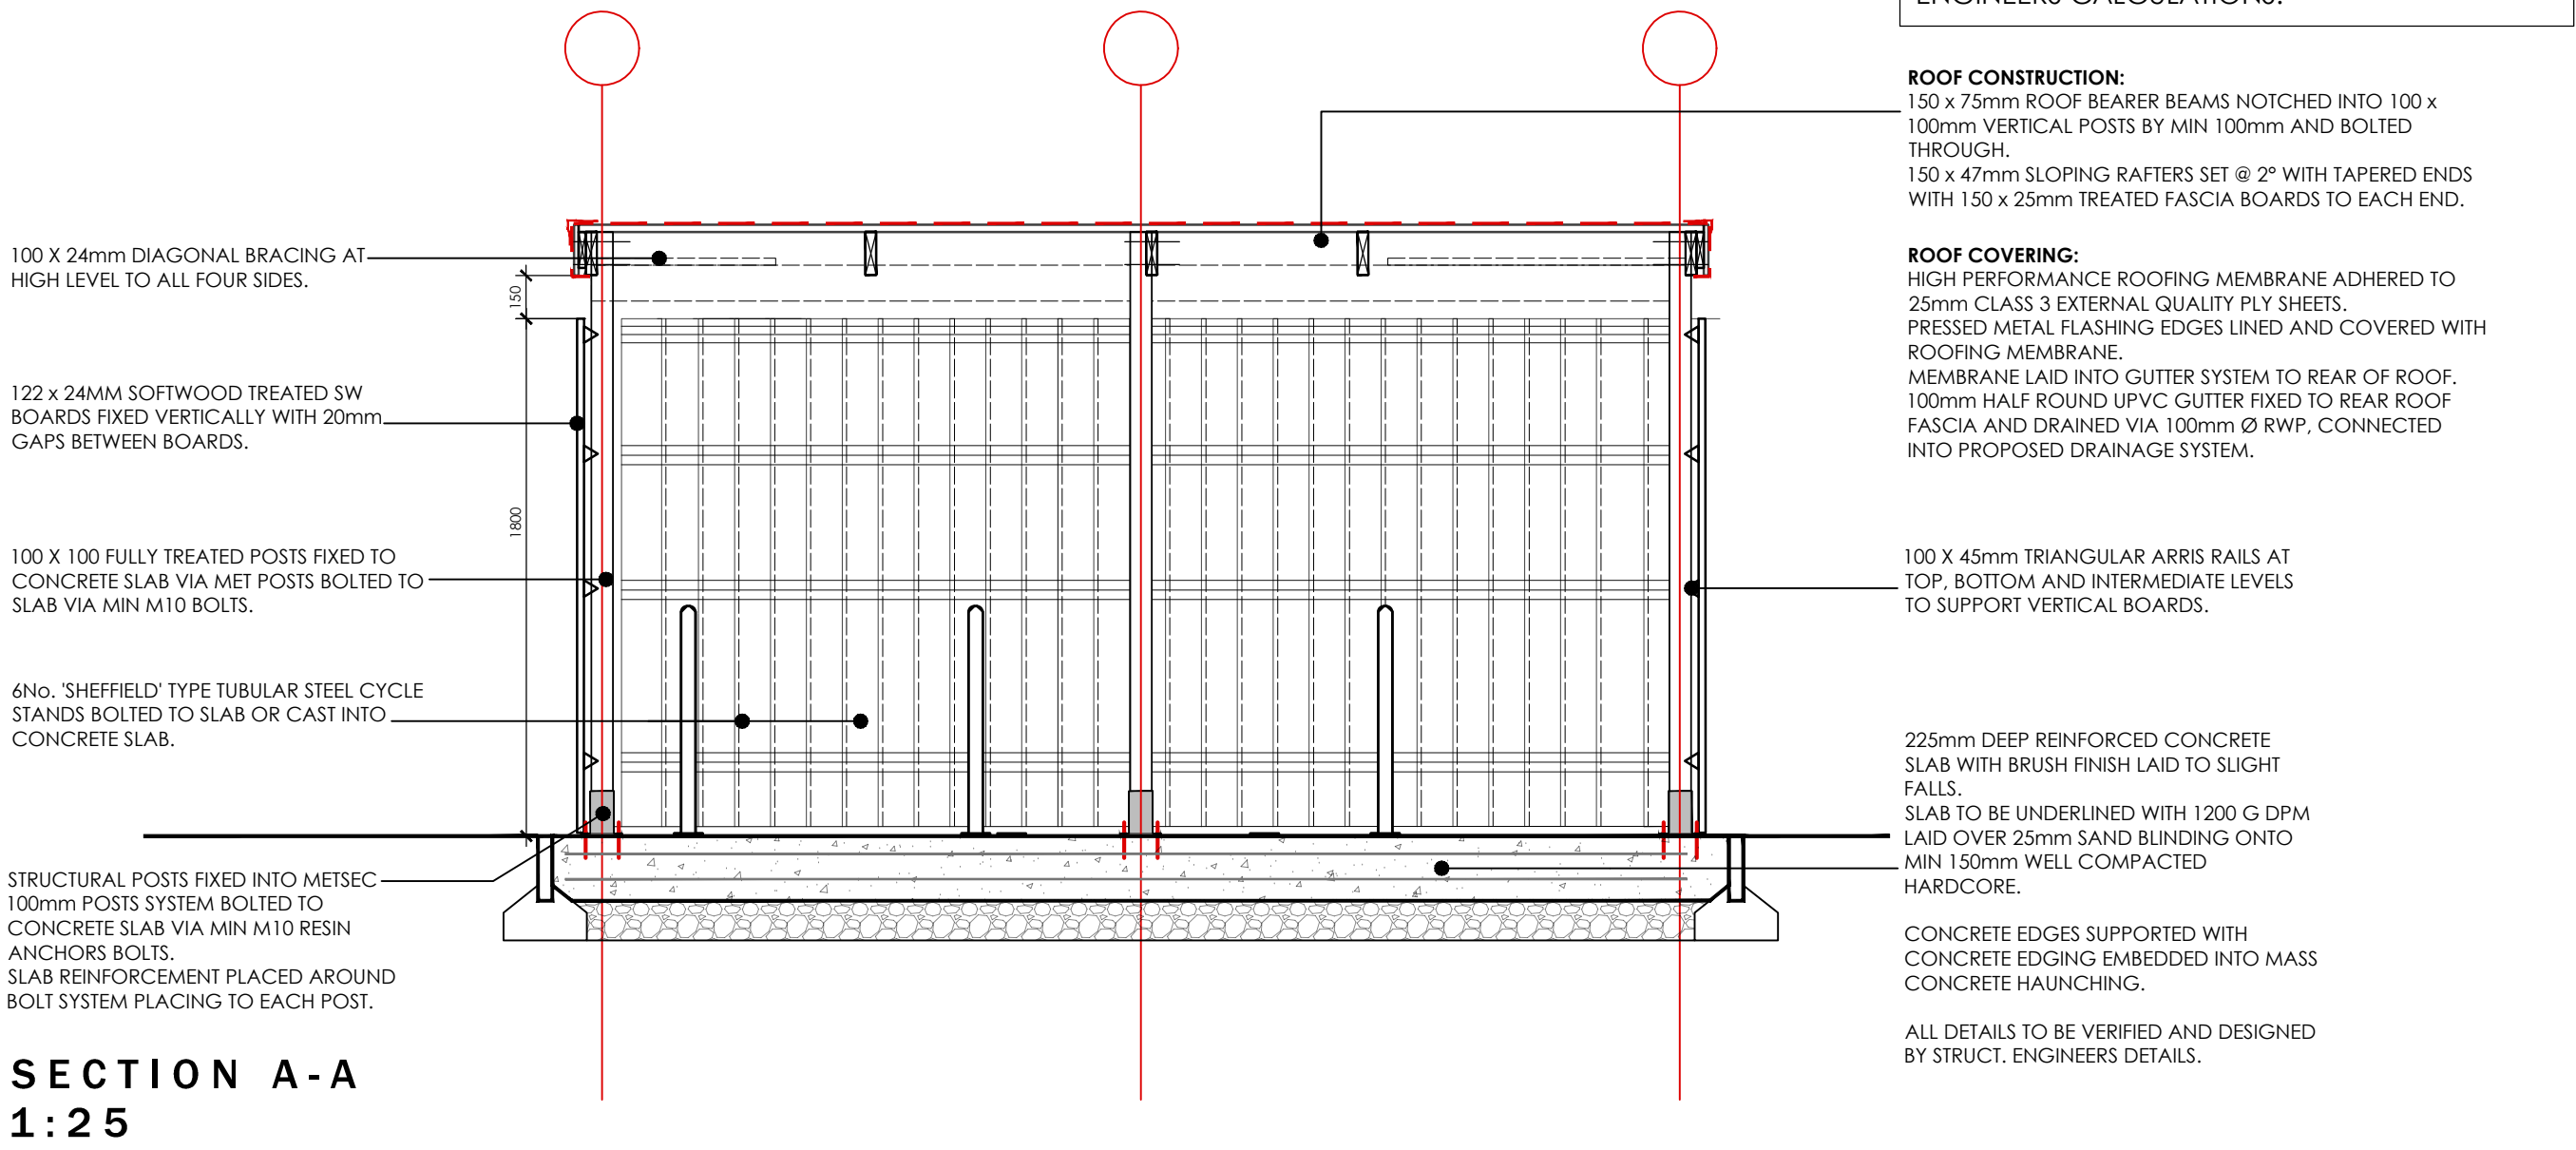

IRONMONGERY
3 PAIRS 100 X 75mm HEAVY PATTERN STAINLESS STEEL BUTT HINGES WITH STAINLESS STEEL WOOD SCREWS TO 1NO. 200mm GALVANISED STEEL TOWER BOLT. 1NO. SBD APPROVED KEY PAD LOCK.

Revisions

Drawing No	Scale	Revision	Checked
LT2504.04.03	1:20/50@A1		KWL
Drawing Title	Date	Checked	
Proposed Bike Store Details	May 25		

Drawing Purpose
PLANNING

Client
C J Construction

Job Title
Rhodes Avenue, Port Talbot

IN PARTNERSHIP WITH



CJ Construction

LeTrucco
ARCHITECTURE

Suite 7, 35 Stow Park Circle
Newport, NP20 4HF

Tel: 07710390800 / 07710390801
info@letruccodesign.co.uk
www.letruccodesign.co.uk

PROPOSED BIKE STORE

0 250 500 750 1000 1250 mm
SCALE 1:25