metal storage container
Area GIA 14sq.m

metal storage container
Area GIA 13sq.m

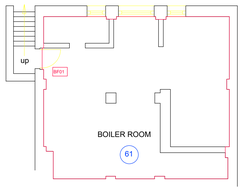

BASEMENT
UNIT 8

FIRST FLOOR
UNIT 8

FIRST FLOOR
UNIT 8

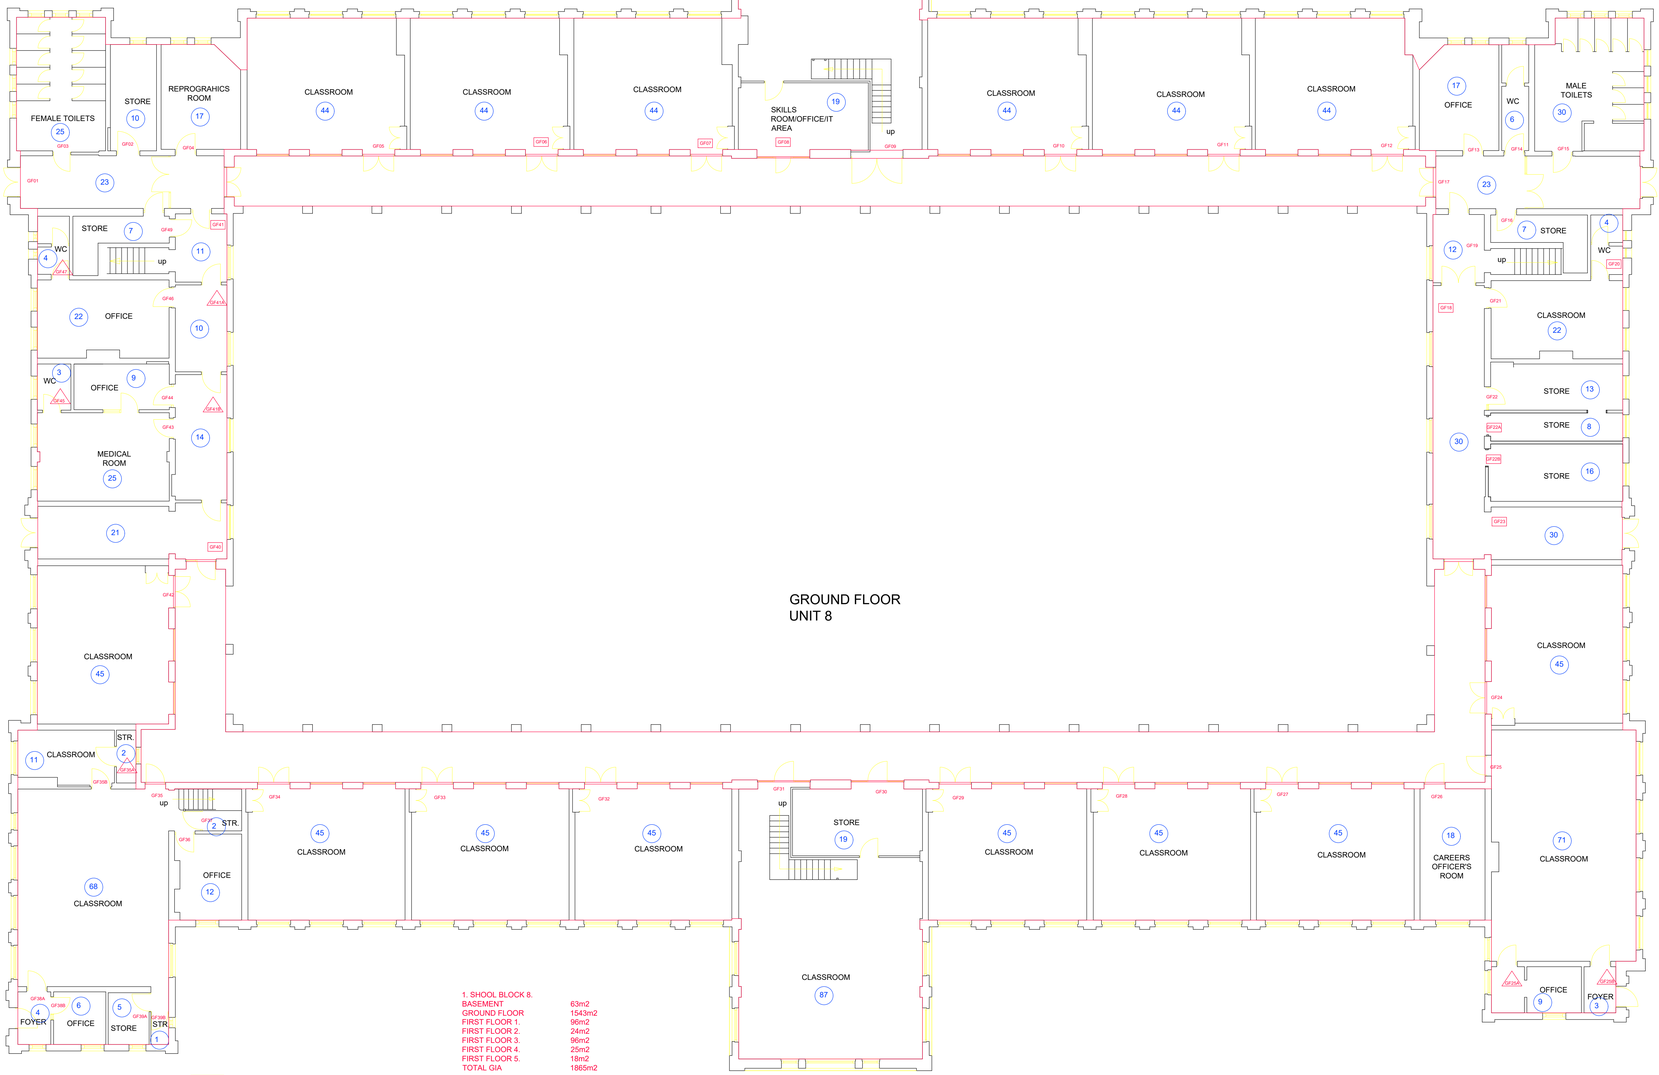

GROUND FLOOR
UNIT 8

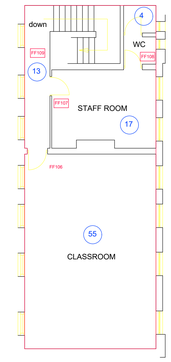

FIRST FLOOR
UNIT 8

UNIT 19

STORE

UNIT 19
STORE B
TOTAL GI

1. SHOOL BLOCK 8.
BASEMENT 63m2
GROUND FLOOR 1543m2
FIRST FLOOR 1. 96m2
FIRST FLOOR 2. 24m2
FIRST FLOOR 3. 96m2
FIRST FLOOR 4. 25m2
FIRST FLOOR 5. 18m2
TOTAL GIA 1865m2

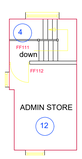

FIRST FLOOR
UNIT 8

UNIT 8.
SUB MODULE
1.
2.
UNIT 8

SCHOOL BLOCK 8. 1865m2
COVERED AREA 307m2
TOTAL GIA 2172m2

FIRST FLOOR
UNIT 8

NOTES

1. All dimensions in millimetres unless otherwise stated.

Rev	Details	Dr	Ch	Apr	Date

Neath Port Talbot
Castell-nedd Port Talbot
County Borough Council Cyngor Bwrdeistref Sirol
Making a difference Gwahaniaeth er gwell

PROPERTY & REGENERATION
Nicola Pearce BSC (Hons), Dip TP, MRTPI
Corporate Director of Environment
The Quays, Brunel Way, Baglan Energy Park
Neath SA11 2GG
ww.npt.gov.uk

Project
LLANGATWG COMP SCHOOL
MAIN ROAD
CADOXTON
NEATH

Drawing Title
BUILDING SURVEY
1 of 5

File No.		Property Ref. No.			
Drawn	ct	Checked		Approved	
Date	Feb 2008	Date	Aug.2021	Date	
Scales	A0 @ 1:100				
Drawing No.				Rev.	

THIS IS A C.A.D. PRODUCED DRAWING AND SHOULD NOT BE AMENDED BY HAND.