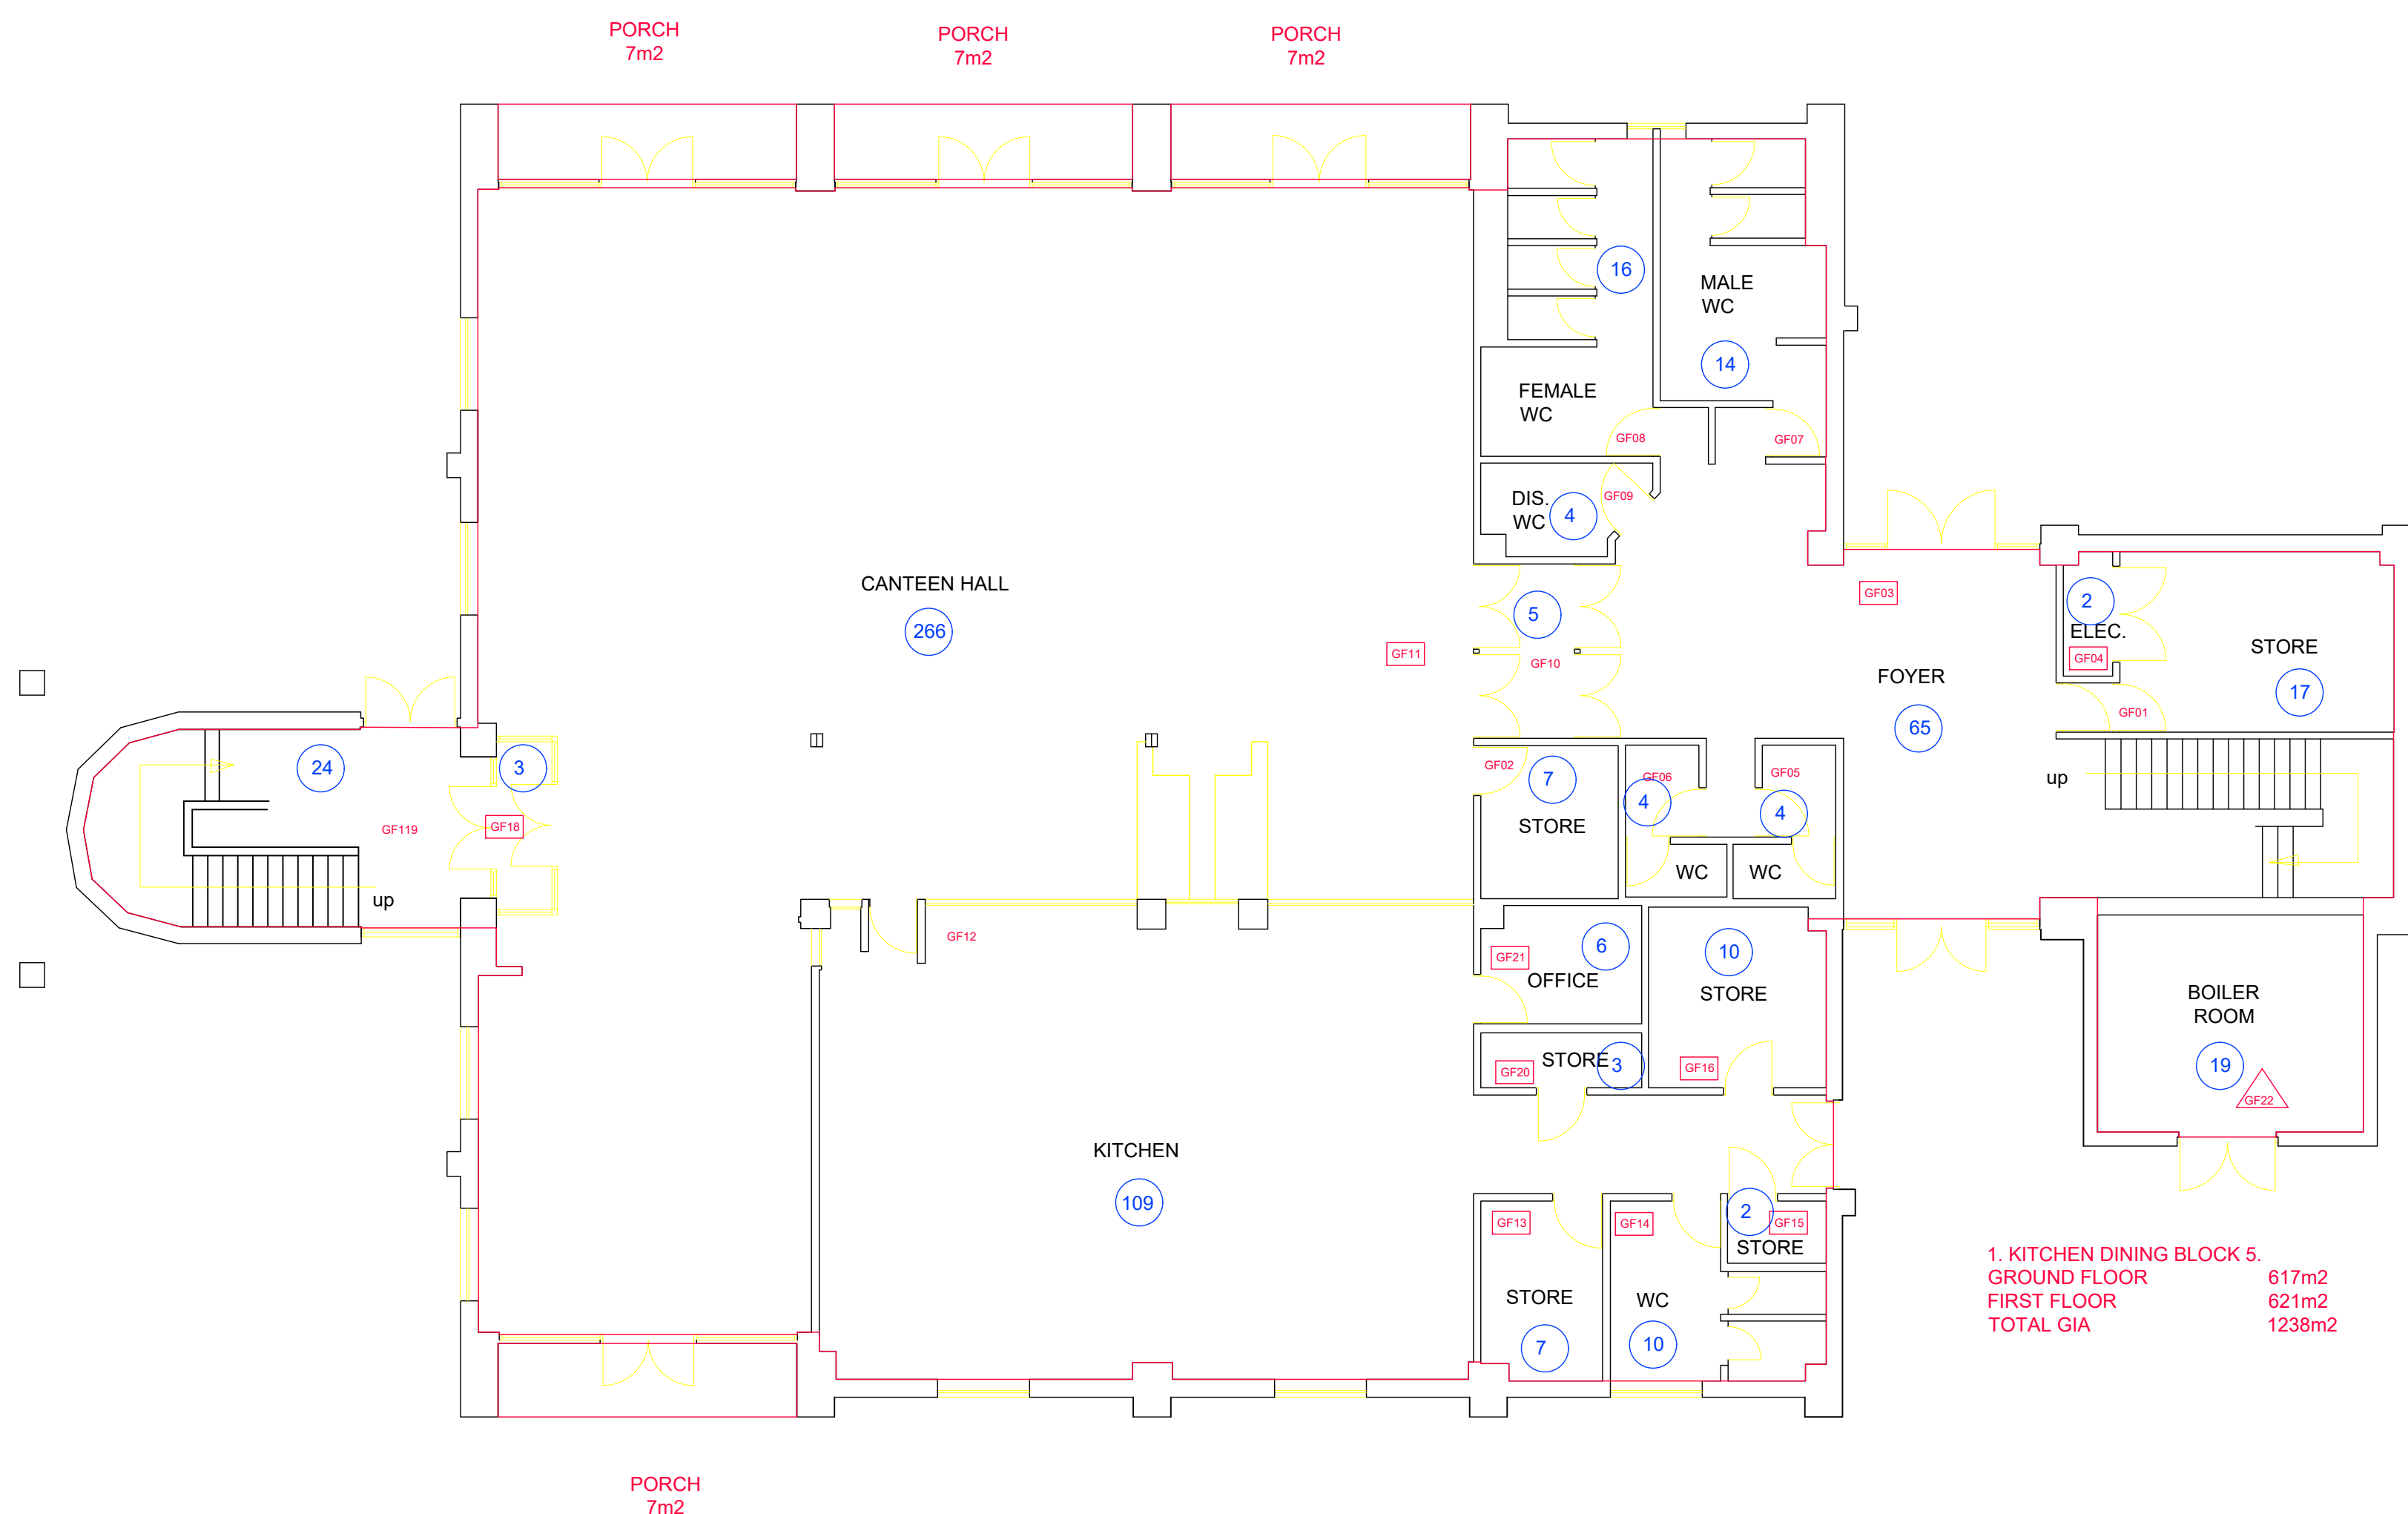
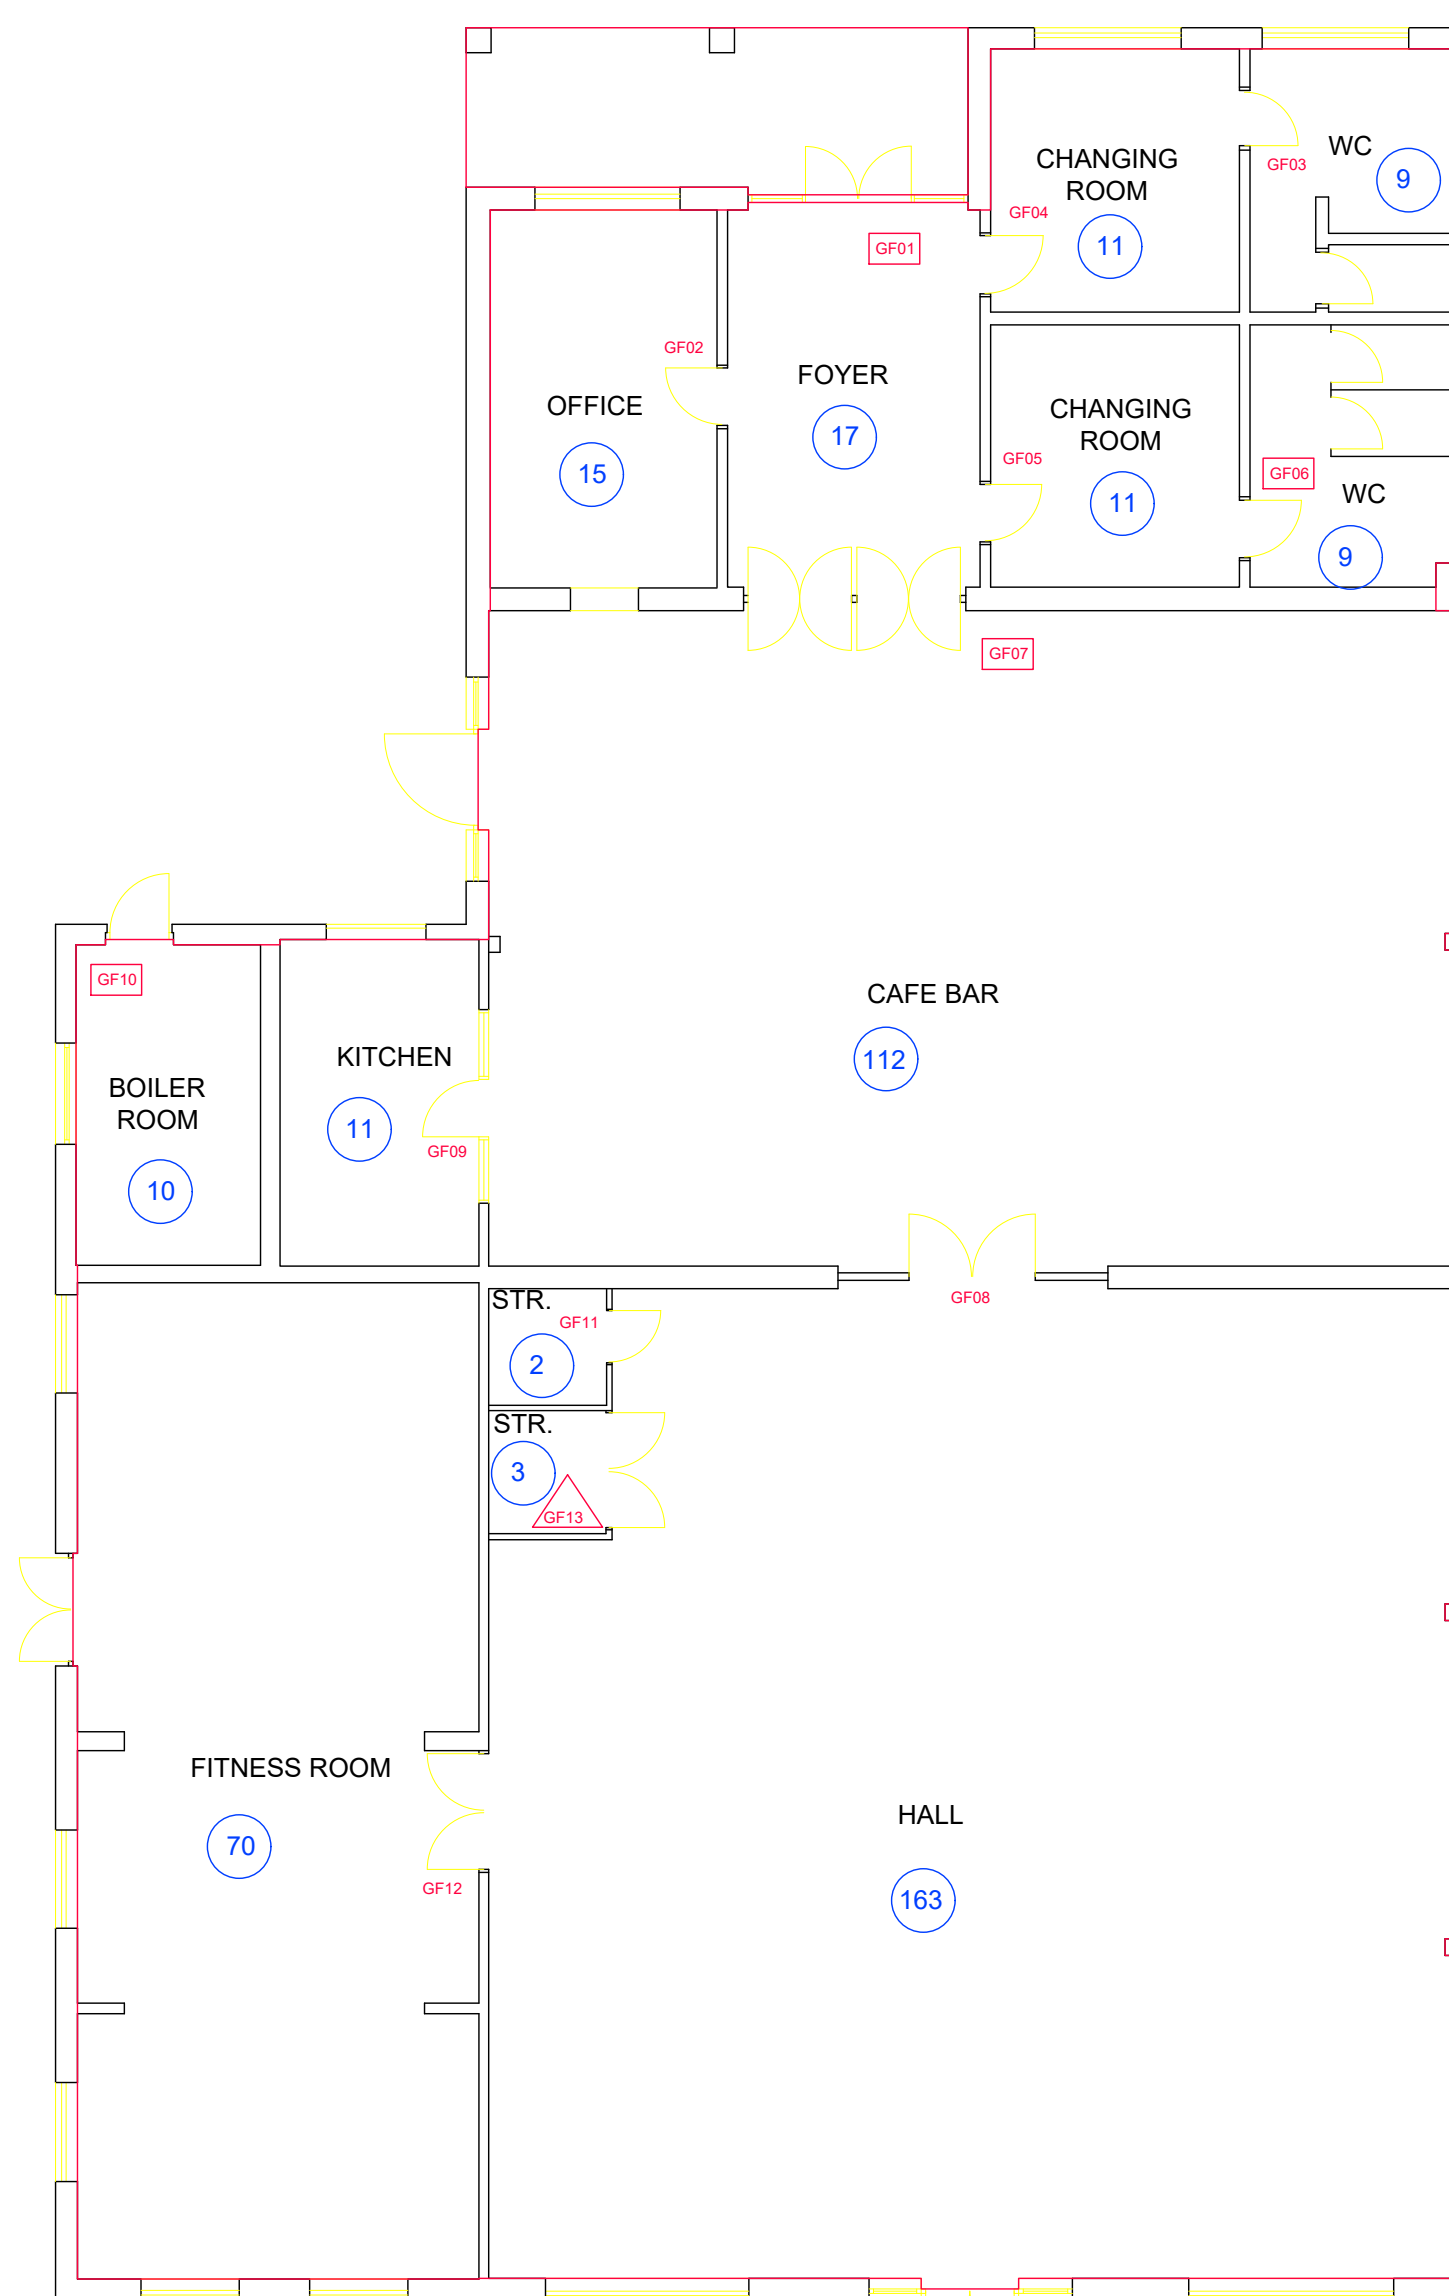
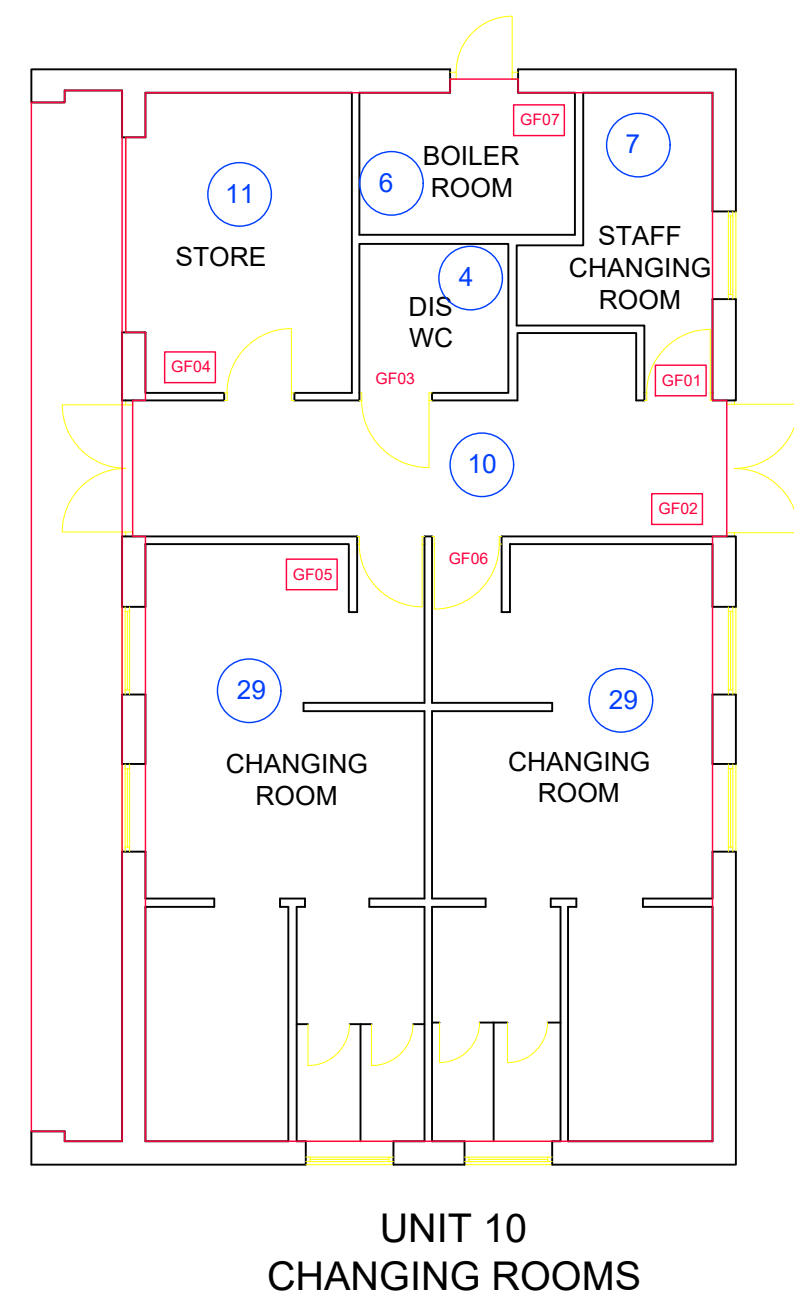
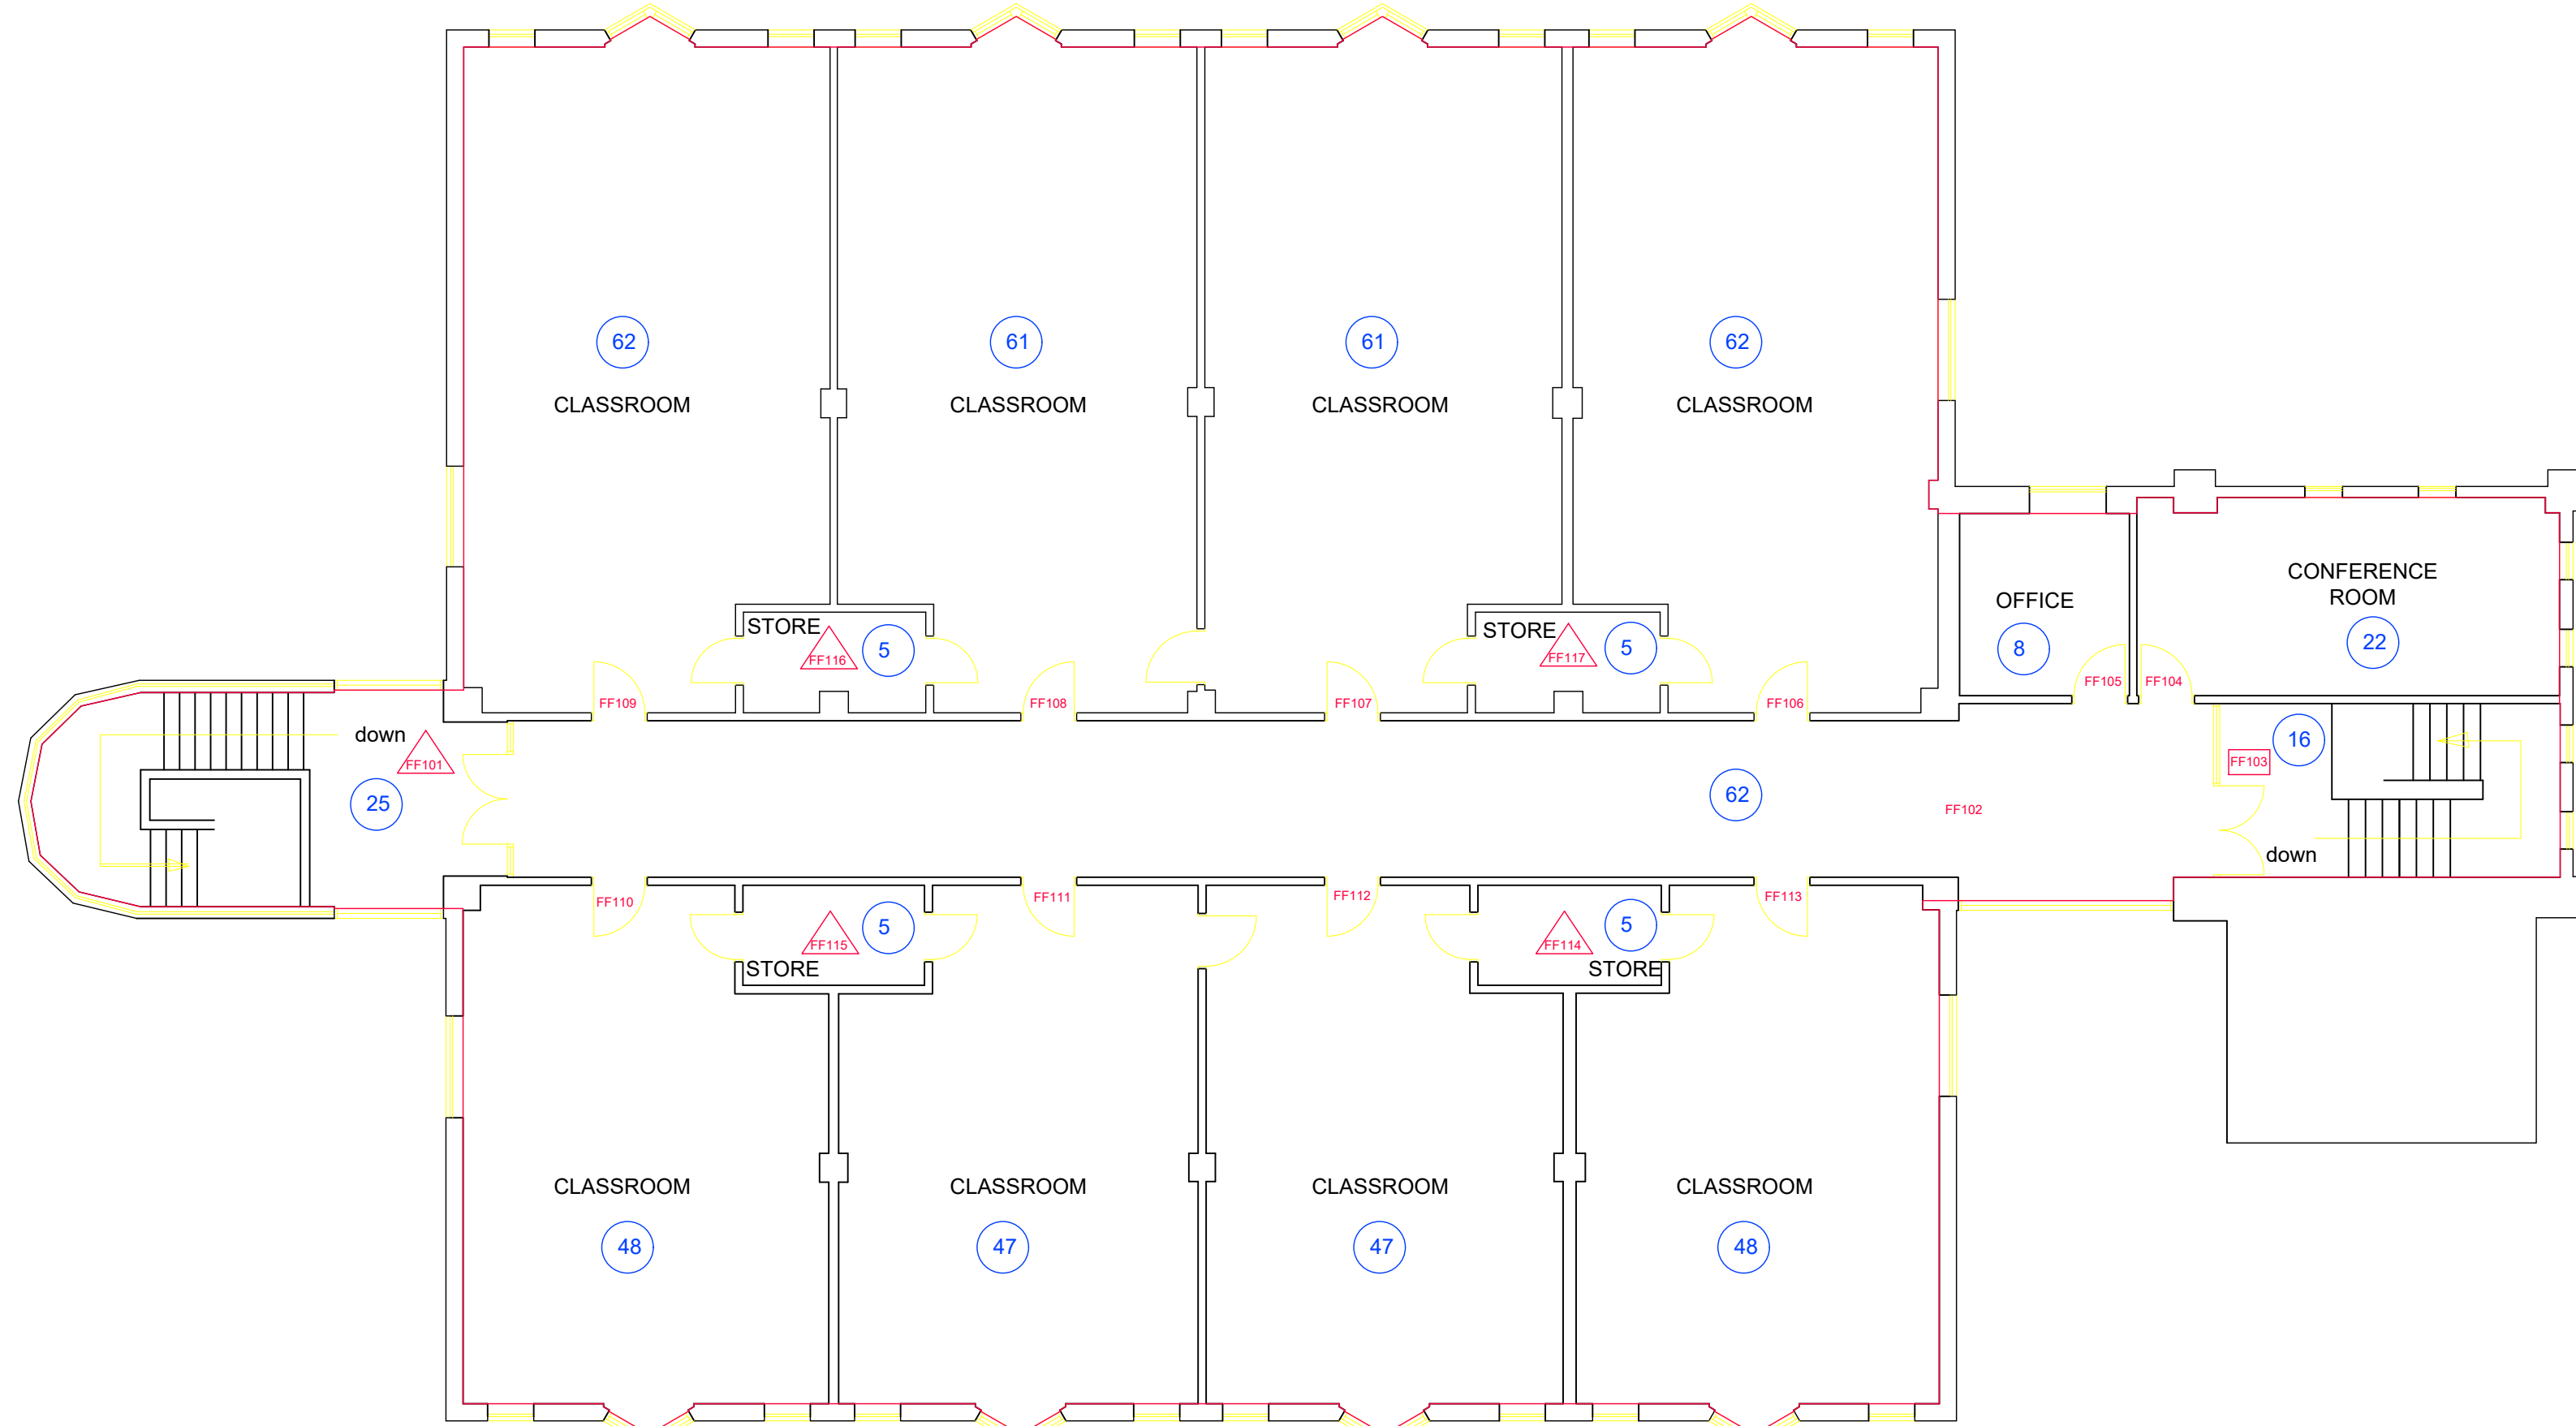
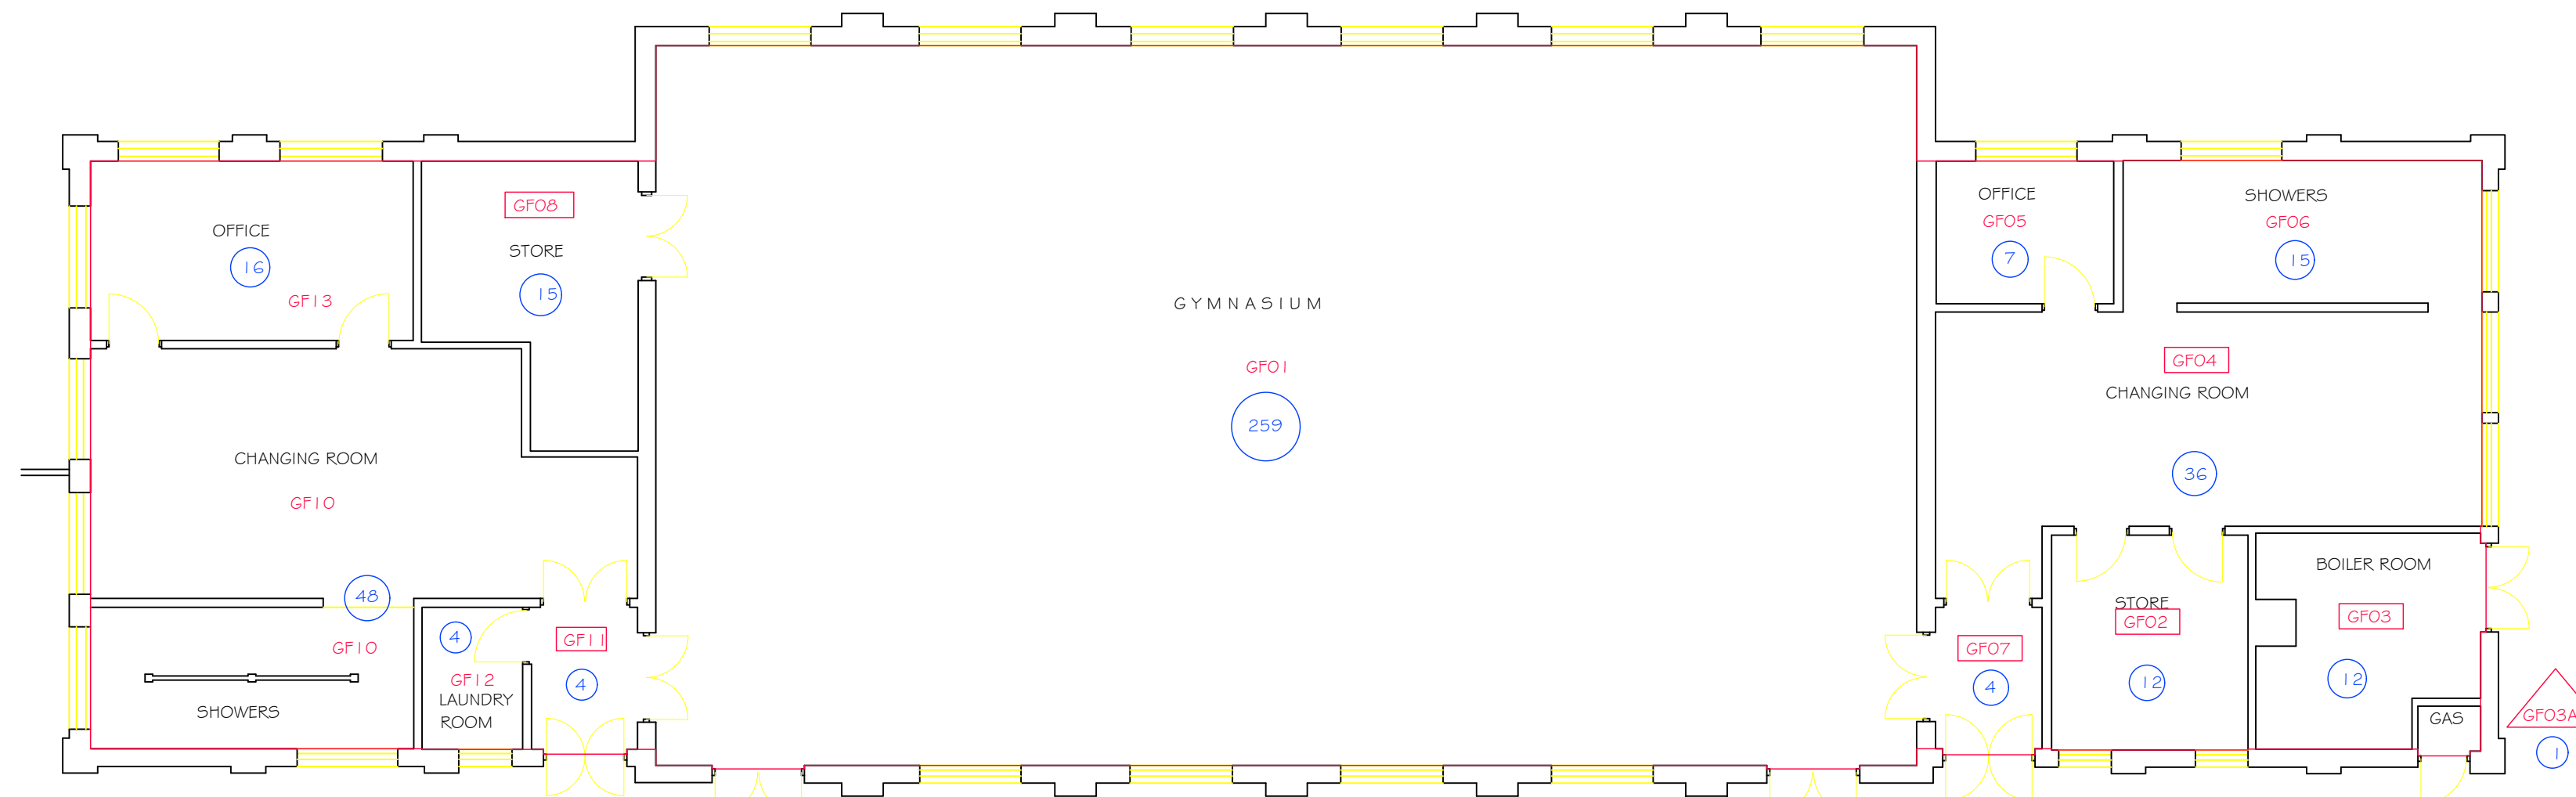


NOTES

1. All dimensions in millimetres unless otherwise stated.

YOUTH BLOCK
UNIT 7UNIT 7.
SUB MODULE
1.
UNIT 7.DRAMA HALL BLOCK 7.
COVERED AREA
TOTAL GIA460m2
14m2
474m21. KITCHEN DINING BLOCK 5.
GROUND FLOOR
FIRST FLOOR
TOTAL GIA817m2
621m2
1238m2GROUND FLOOR
UNIT 5UNIT 5.
SUB MODULE
1.
UNIT 5.KITCHEN DINING BLOCK 5.
PORCH
PORCH
PORCH
PORCH
TOTAL GIA1238m2
7m2
7m2
7m2
1266m2UNIT 10
CHANGING ROOMSUNIT 10.
SUB MODULE
1.
UNIT 10.CHANGING ROOMS BLOCK 10.
COVERED AREA
TOTAL GIA106m2
17m2
123m2FIRST FLOOR
UNIT 5GYM BLOCK
UNIT 6UNIT 6.
SPORTS HALL BLOCK 6
TOTAL GIA449m2
449m2

Rev	Details	Dr	Ch	Apr	Date

PROPERTY & REGENERATION
Nicola Pearce BSC (Hons), Dip TP, MRTPI
Corporate Director of Environment
The Quays, Brunel Way, Baglan Energy Park
Neath SA11 2GG
www.npt.gov.ukProject
LLANGATWG COMP SCHOOL
MAIN ROAD
CADOXTON
NEATHDrawing Title
BUILDING SURVEY
2 of 5

File No.	Property Ref. No.	Drawn	Checked	Approved
Date	Date	Date	Date	Date
Feb 2008	Aug 2021			
Scale	AD @ 1:100			
Drawing No.				