



UNIT 3

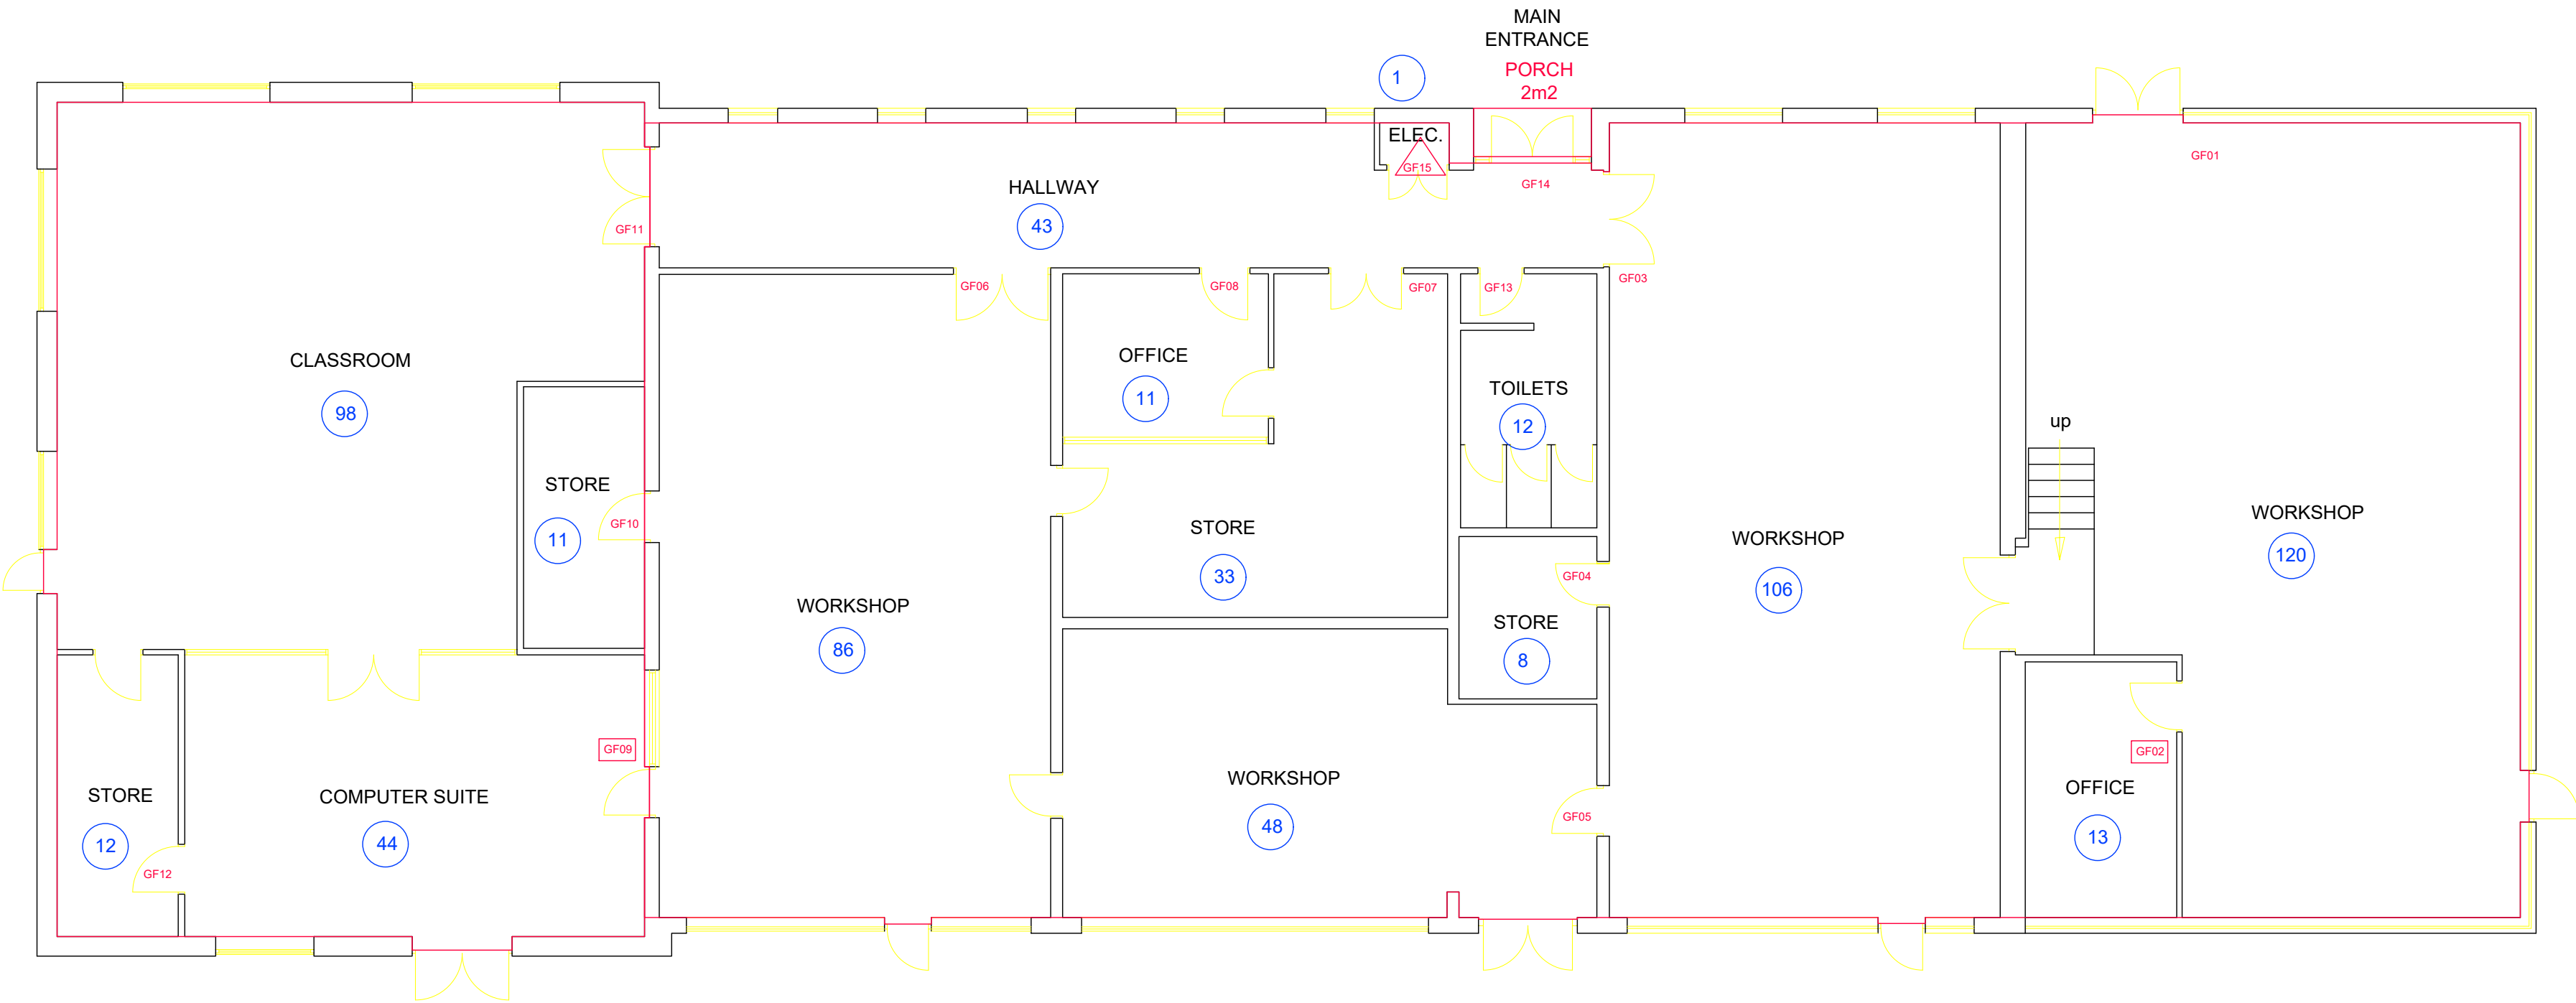


UNIT 3.
SUB MODULE
1. SCHOOL BLOCK 3. 504m2
2. EXTENSION 167m2
3. PORCH 2m2
UNIT 3. TOTAL GIA 673m2

UNIT 4
WELSH BLOCK

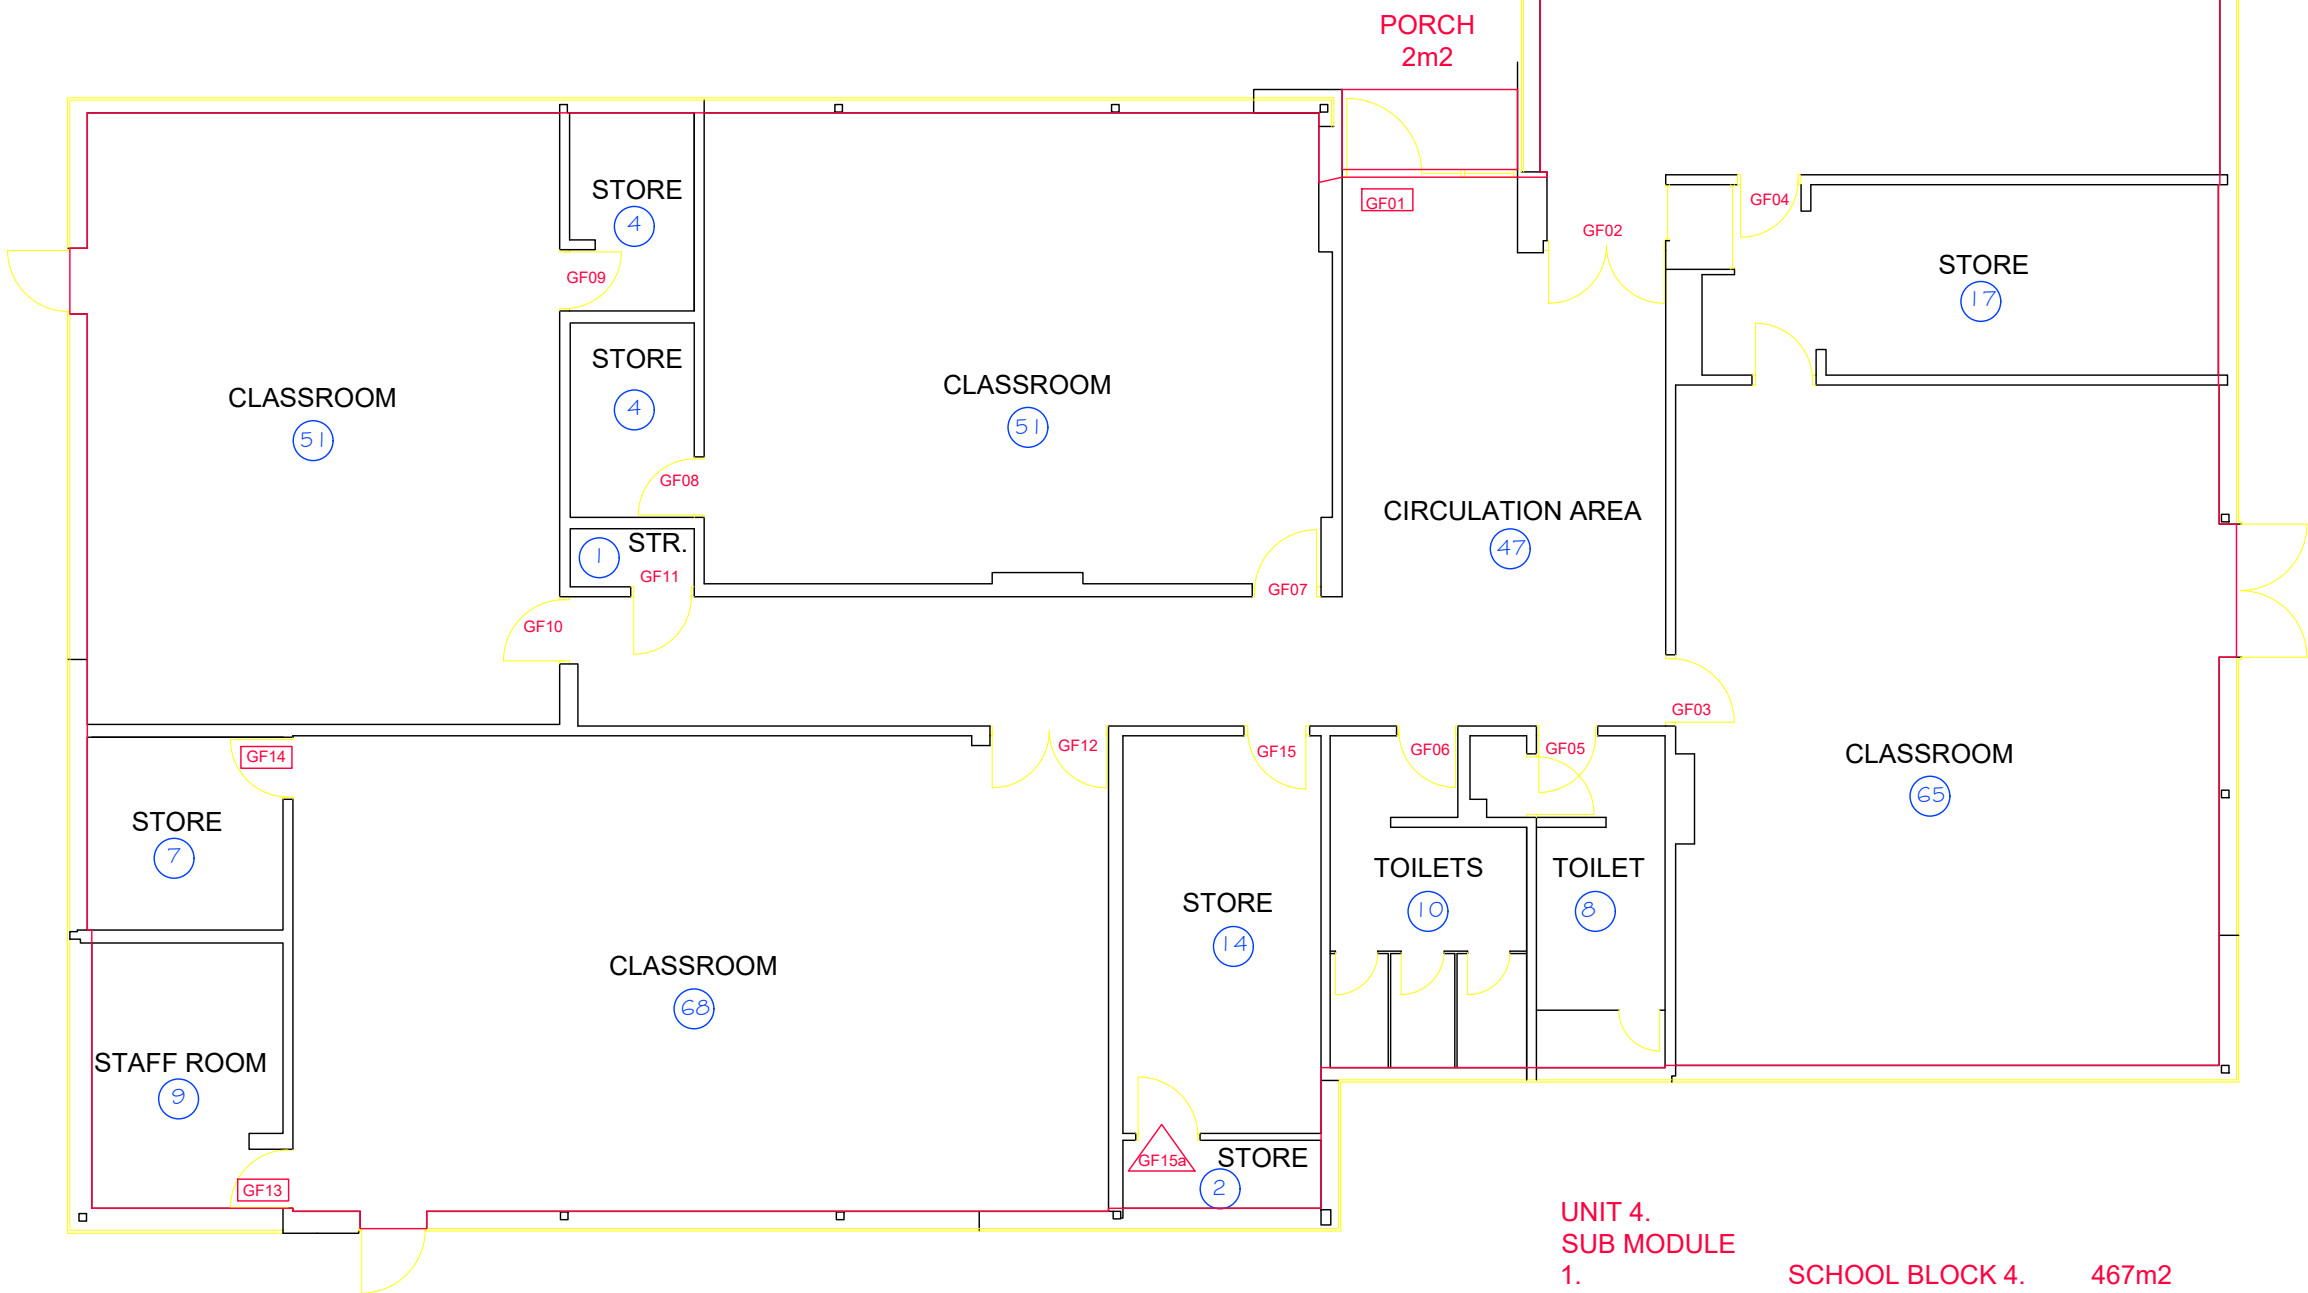

UNIT 4.
SUB MODULE
1. SCHOOL BLOCK 4. 467m2
2. PORCH 2m2
UNIT 4. TOTAL GIA 469m2

UNIT 9
DEMOUNTABLE

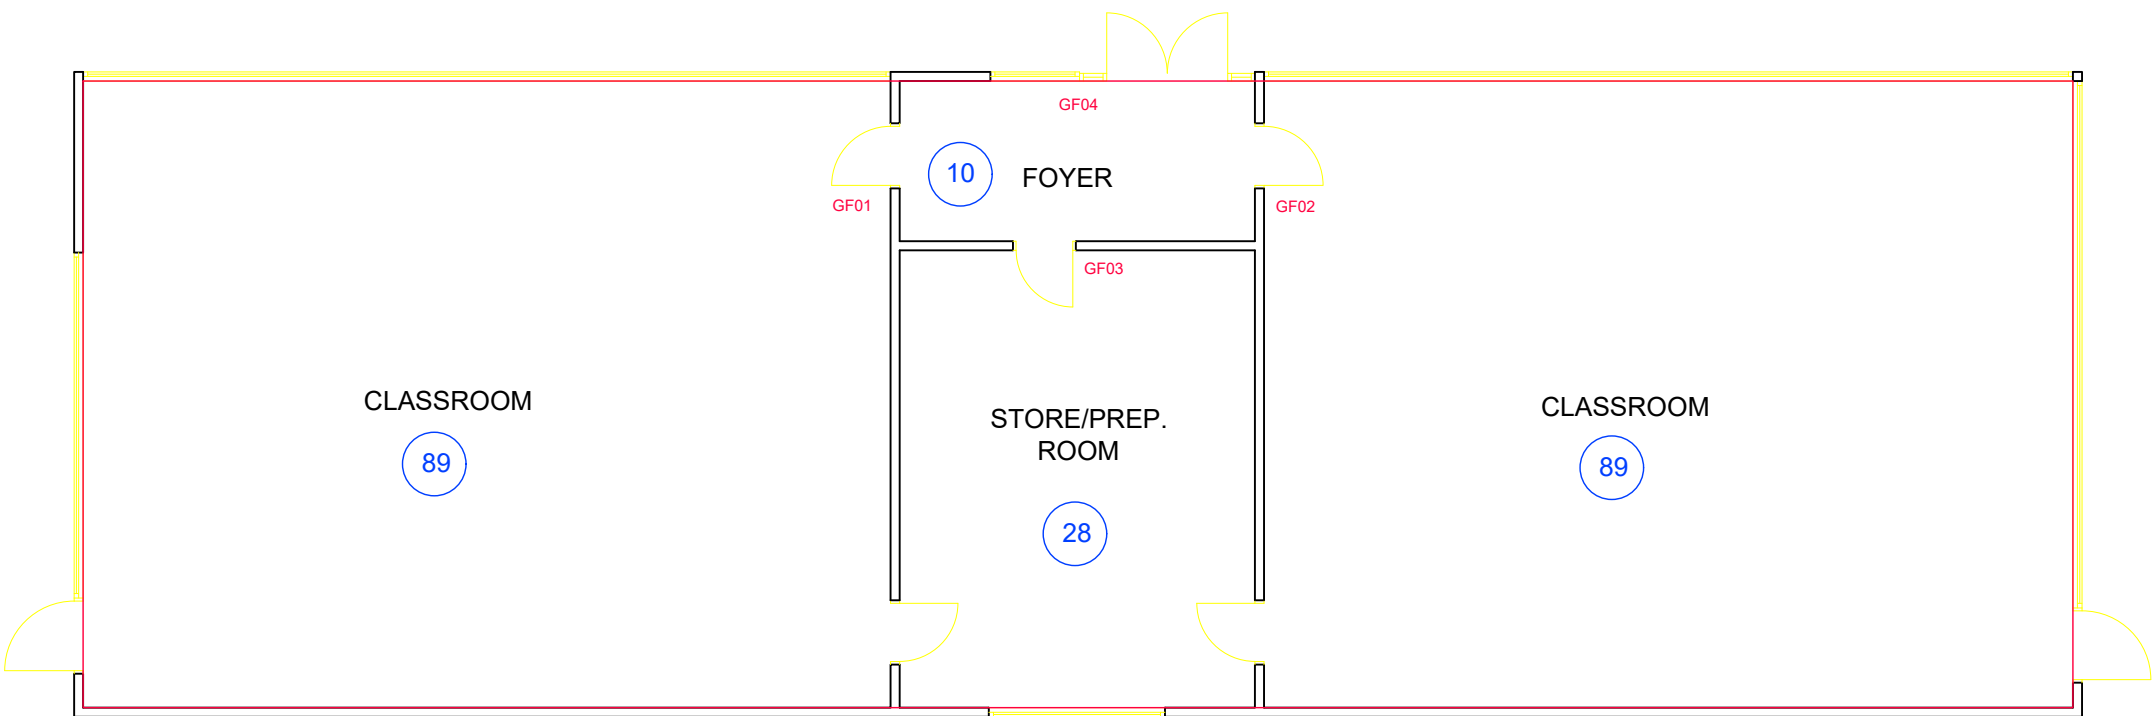

UNIT 9
DEMOUNTABLE BLOCK 9
TOTAL GIA 218m2
218m2

NOTES

1. All dimensions in millimetres unless otherwise stated.

Rev	Details	Dr	Ch	Apr	Date
 Neath Port Talbot Castell-nedd Port Talbot County Borough Council Cynghor Bwrdeistref Sirol Making a difference Gwahaniaeth er gwell					
PROPERTY & REGENERATION Nicola Pearce BSC (Hons), Dip TP, MRTPI Corporate Director of Environment The Quays, Brunel Way, Baglan Energy Park Neath SA11 2GG www.npt.gov.uk					
Project LLANGATWG COMP SCHOOL MAIN ROAD CADOXTON NEATH					
Drawing Title BUILDING SURVEY 3 of 5					
File No.		Property Ref. No.			
Drawn	ct	Checked		Approved	
Date	Feb 2008	Date	Aug 2021	Date	
Scales		A1 @1:100			
Drawing No.					Rev.