



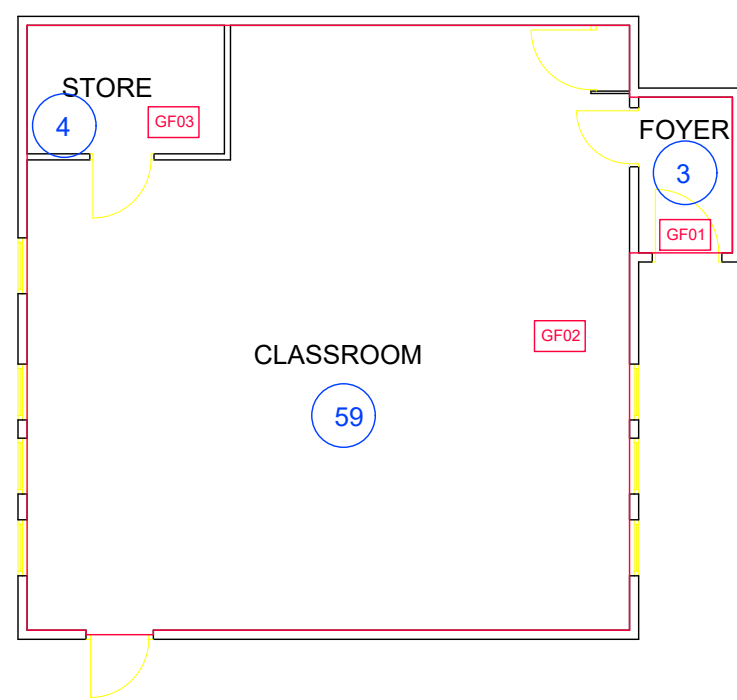

UNIT 14

UNIT 14
DEMOUNTABLE BLOCK 15
TOTAL GIA 67m2
67m2


DEMOUNTABLE

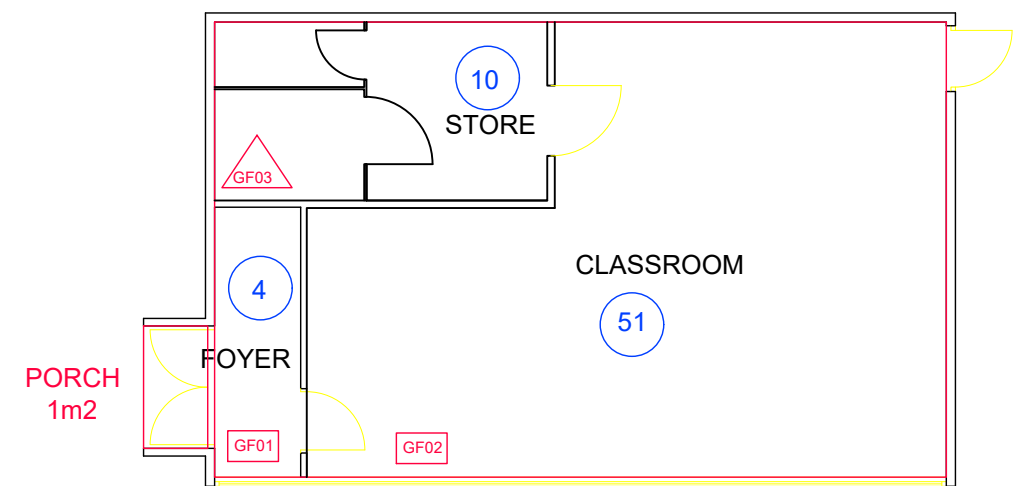

UNIT 13

UNIT 13
SUB MODULE
1. DEMOUNTABLE BLOCK 14. 58m2
2. PORCH 1m2
UNIT 13. TOTAL GIA 59m2


DEMOUNTABLE

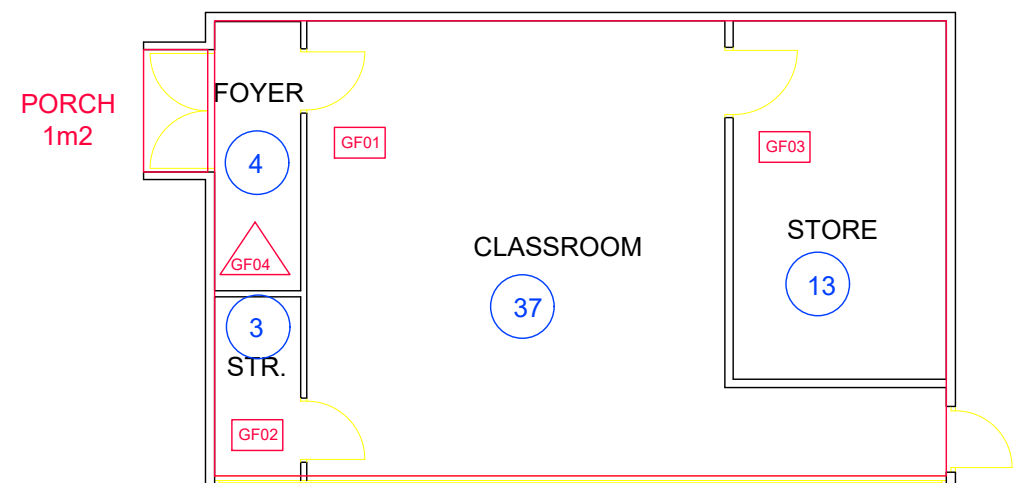

UNIT 12


UNIT 12
SUB MODULE
1. DEMOUNTABLE BLOCK 13. 58m2
2. PORCH 1m2
UNIT 12. TOTAL GIA 59m2

DEMOUNTABLE

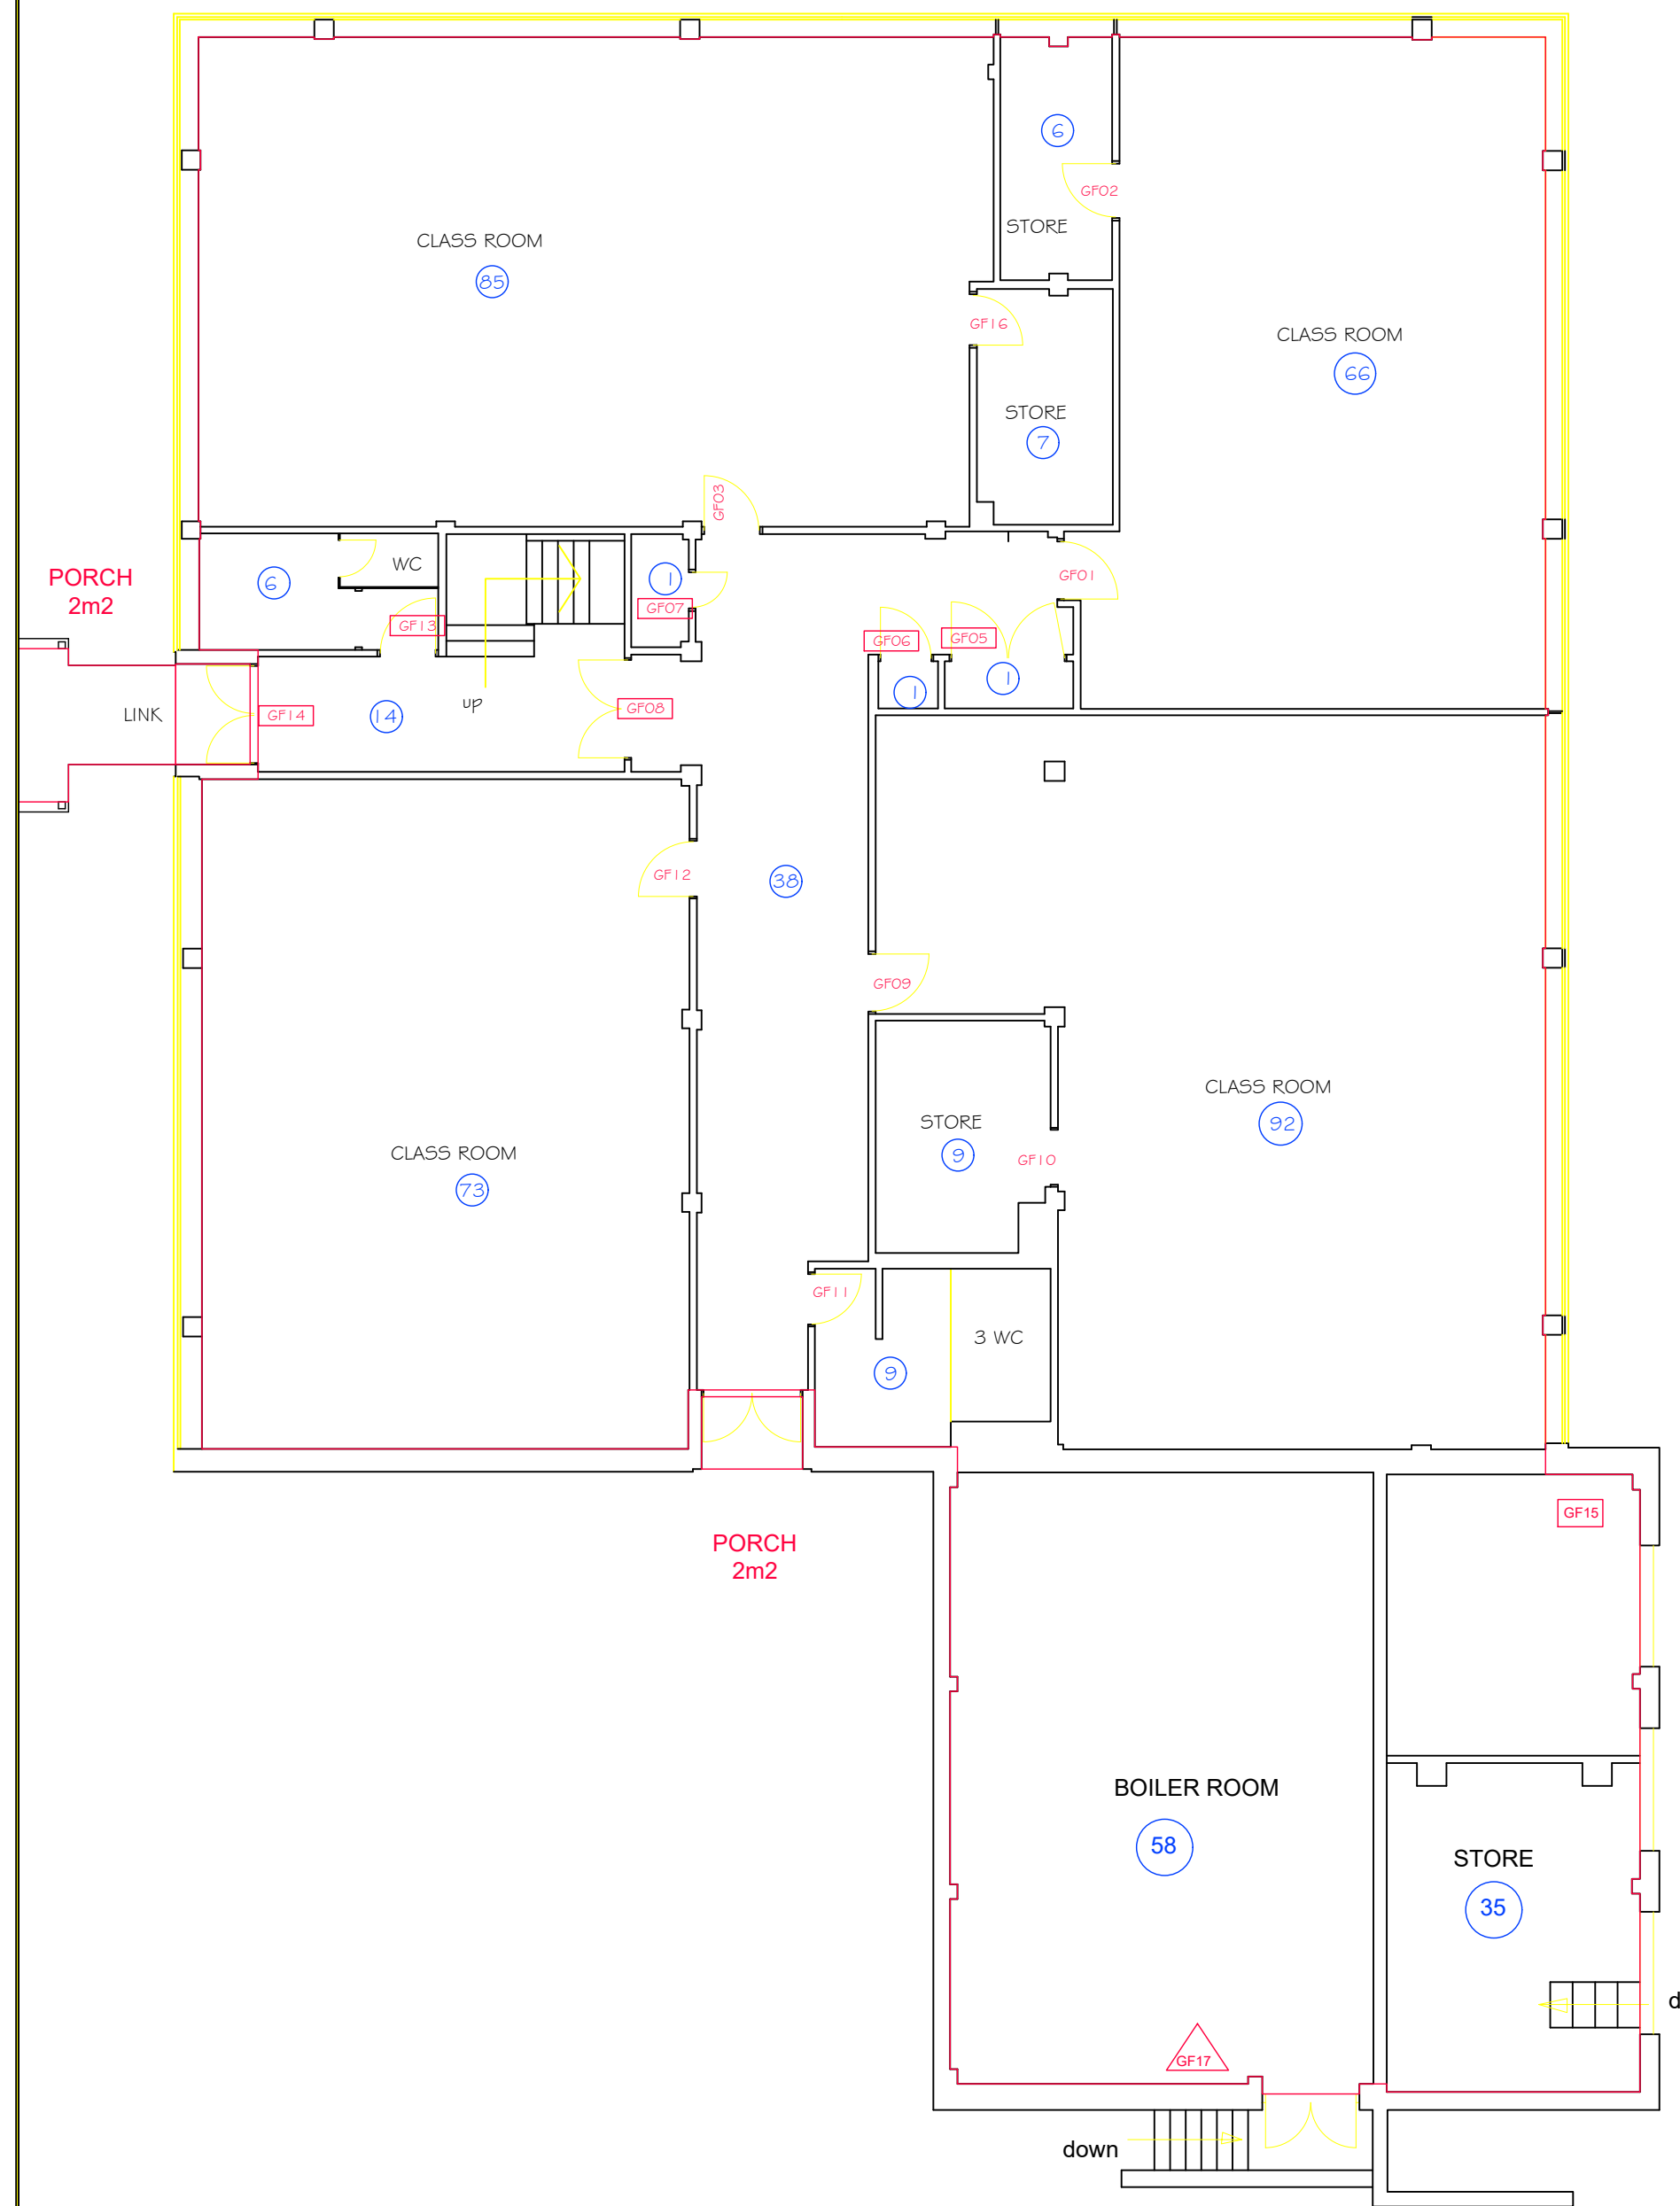


UNIT 2
GROUND FLOOR

1. SHOOOL BLOCK 2.
GROUND FLOOR
FIRST FLOOR
TOTAL GIA 517m2
419m2
836m2

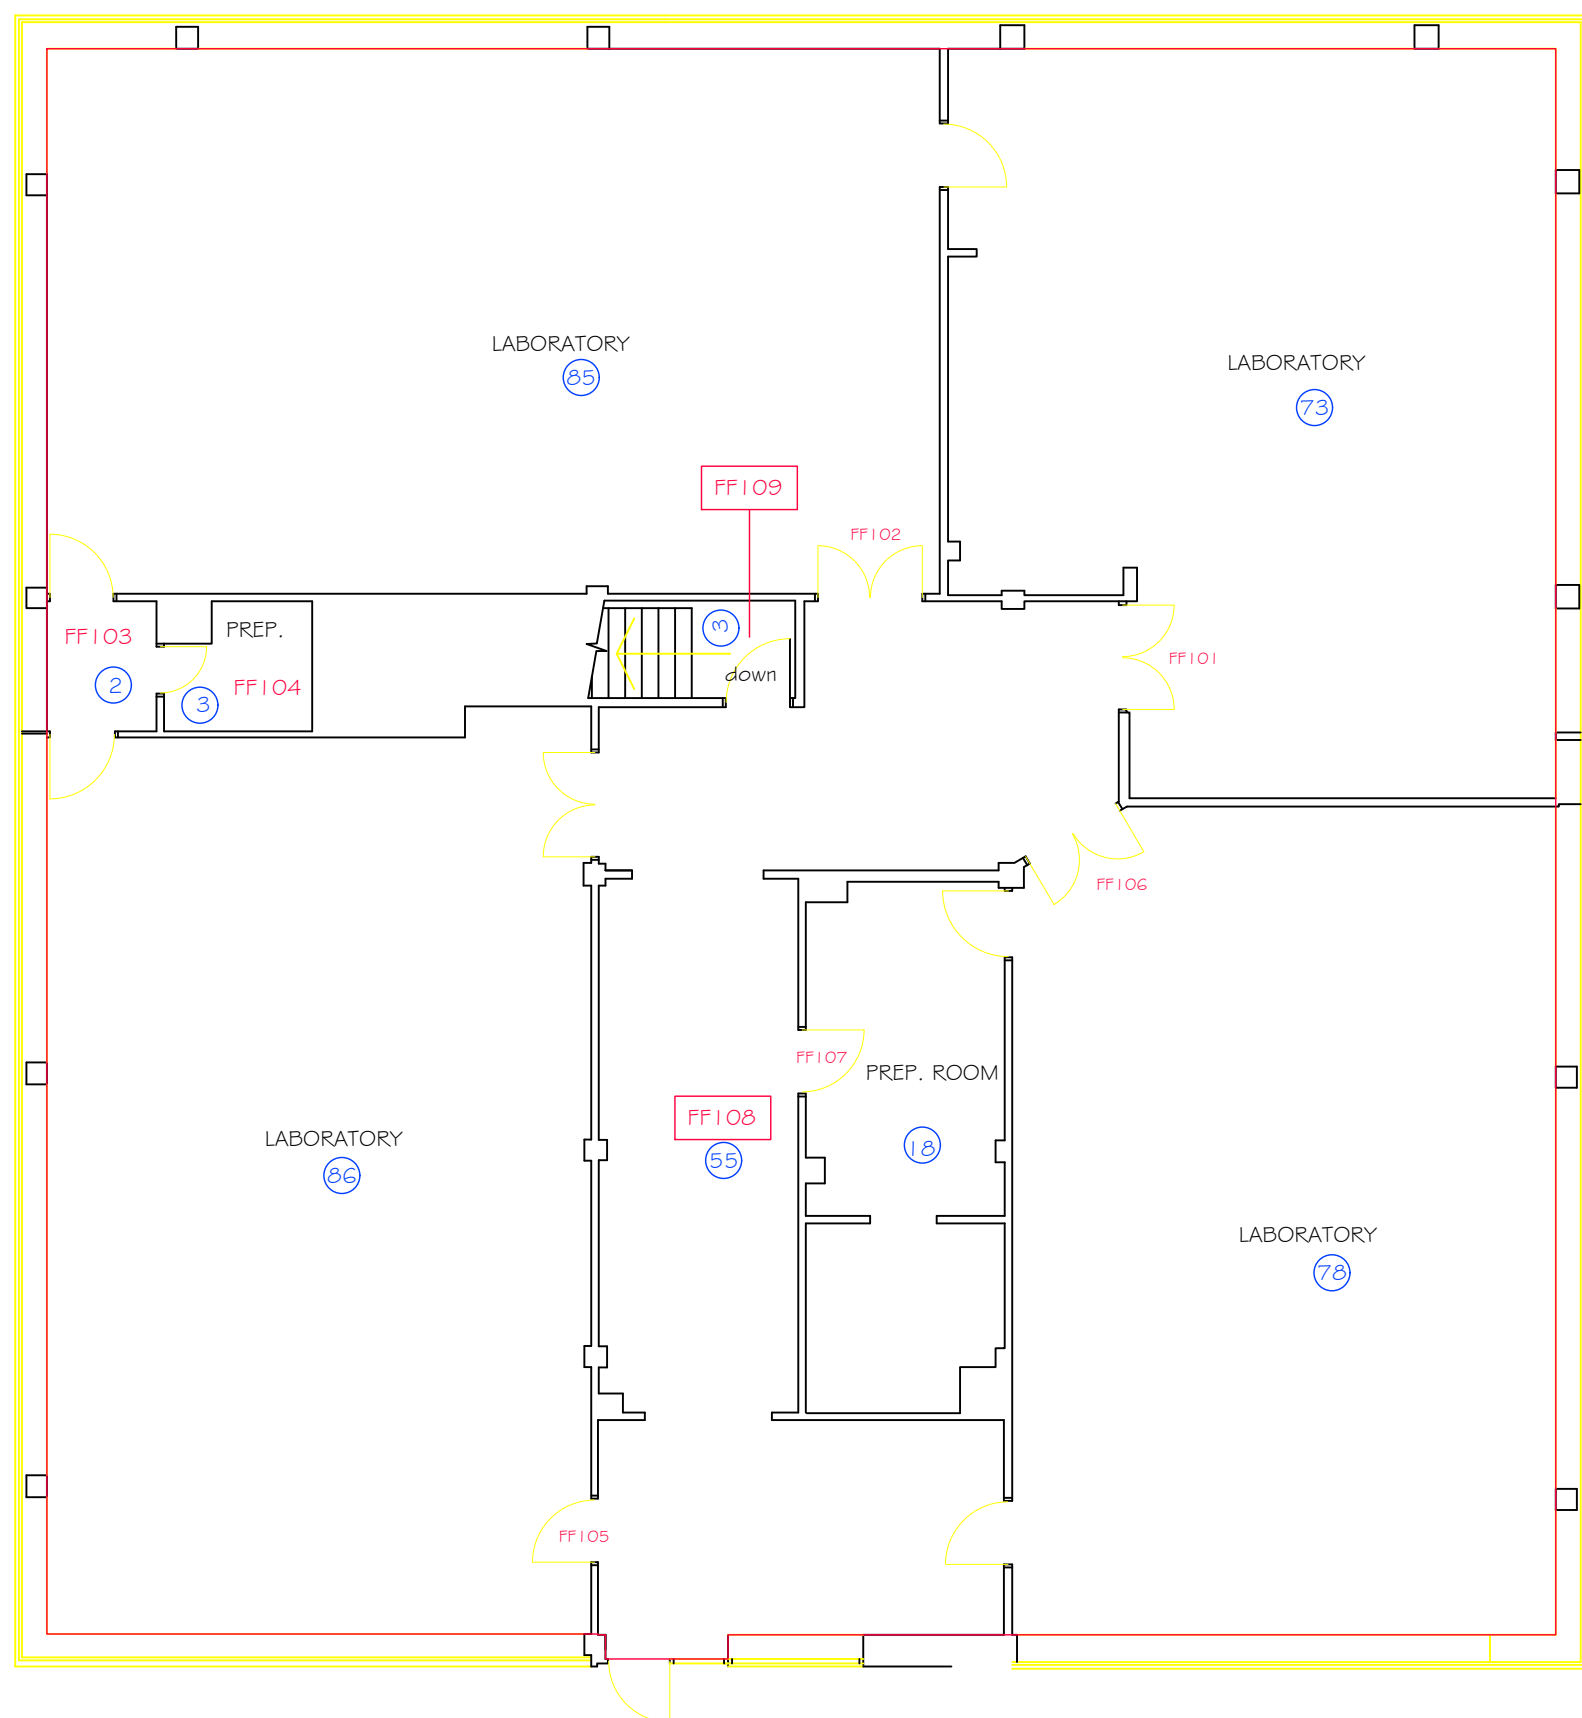


UNIT 2
FIRST FLOOR

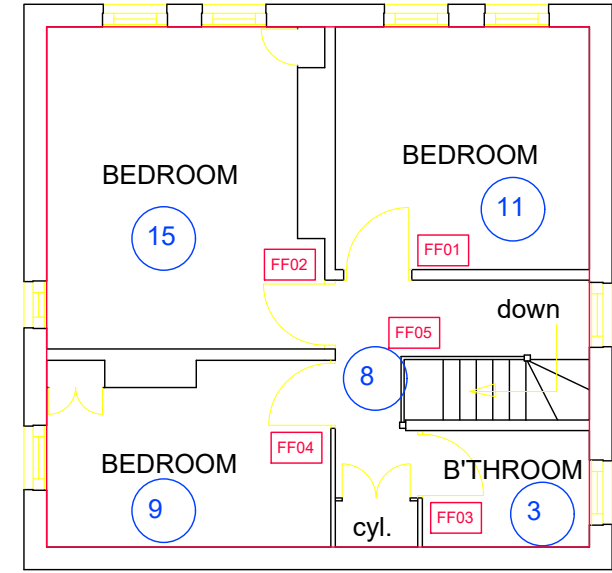


FORMER
CARETAKERS HOUSE
FIRST FLOOR
UNIT 22

FORMER CARETAKERS HOUSE
GROUND FLOOR 49m2
FIRST FLOOR 49m2
TOTAL GIA 98m2

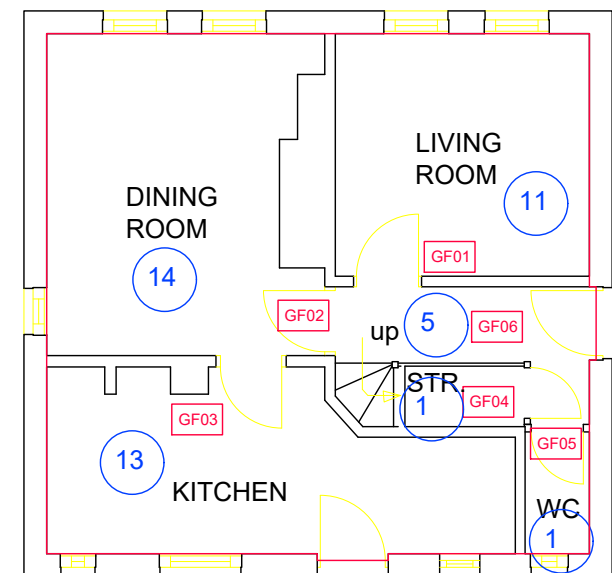

FORMER
CARETAKERS HOUSE
GROUND FLOOR
UNIT 22

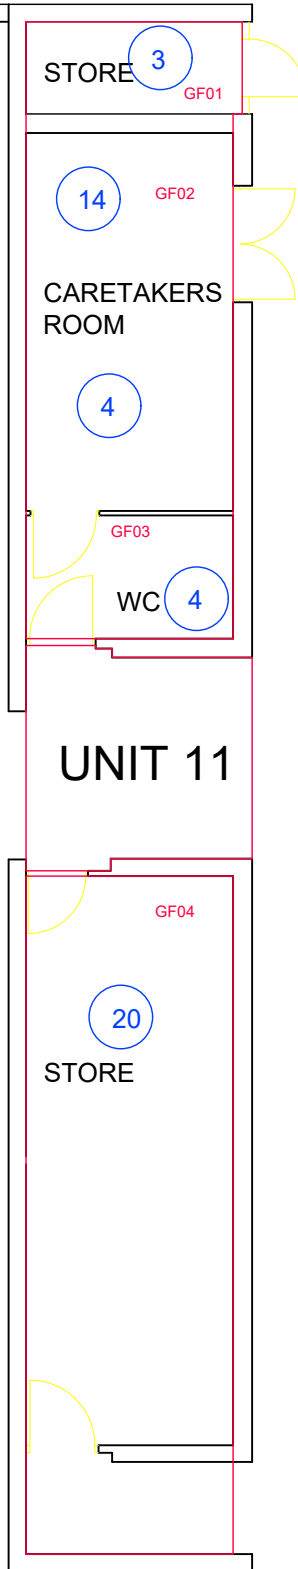

1. STORES.
STORE 1. 25m2
STORE 2. 23m2
TOTAL GIA 48m2

UNIT 11.
SUB MODULE
1. STORES. 48m2
2. COVERED AREA 8m2
UNIT 11. TOTAL GIA 56m2

NOTES

1. All dimensions in millimetres unless otherwise stated.

Rev	Details	Dr	Ch	Apr	Date



PROPERTY & REGENERATION
Nicola Pearce BSC (Hons), Dip TFP, MRTPI
Corporate Director of Environment
The Quays, Brunel Way, Baglan Energy Park
Neath SA11 2GG
www.npt.gov.uk

Project
LLANGATWG COMP SCHOOL
MAIN ROAD
CADOXTON
NEATH

Drawing Title
BUILDING SURVEY
4 of 5

File No.	Property Ref. No.	Drawn	dt	Checked	Approved
Date	Feb 2008	Date	Aug 2021	Date	
Scales	AD @ 1:100				
Drawing No.					