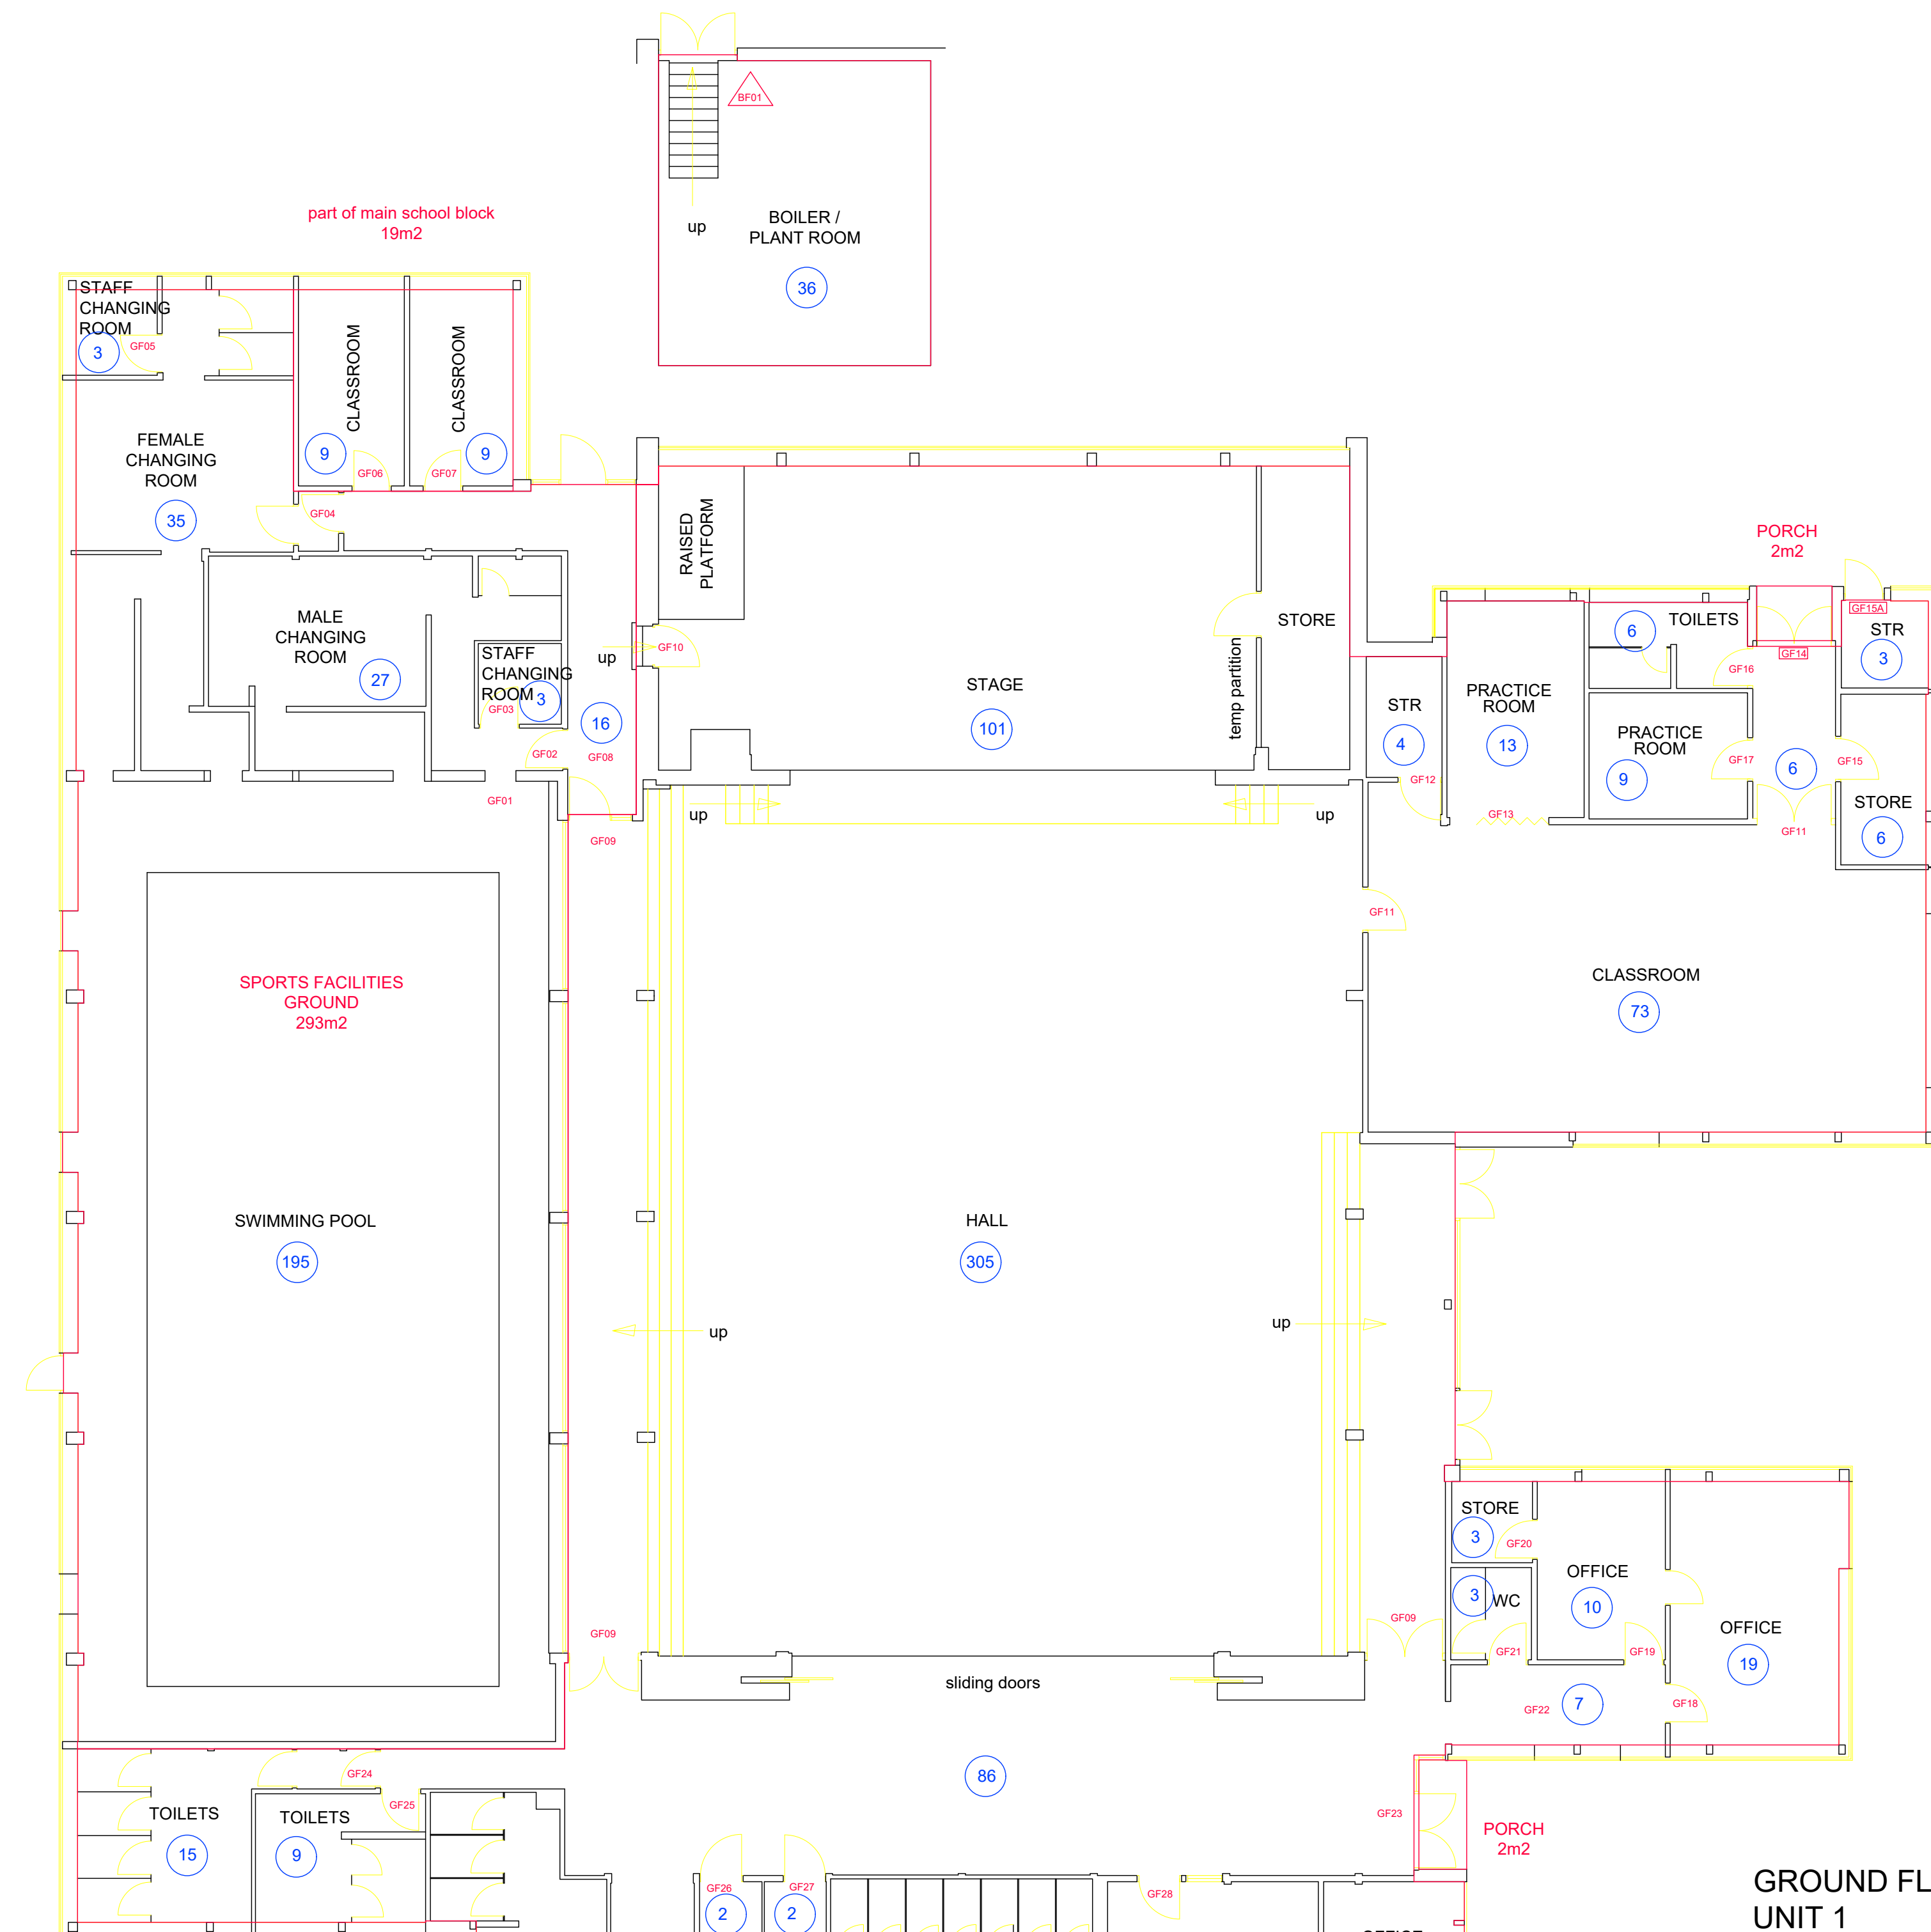
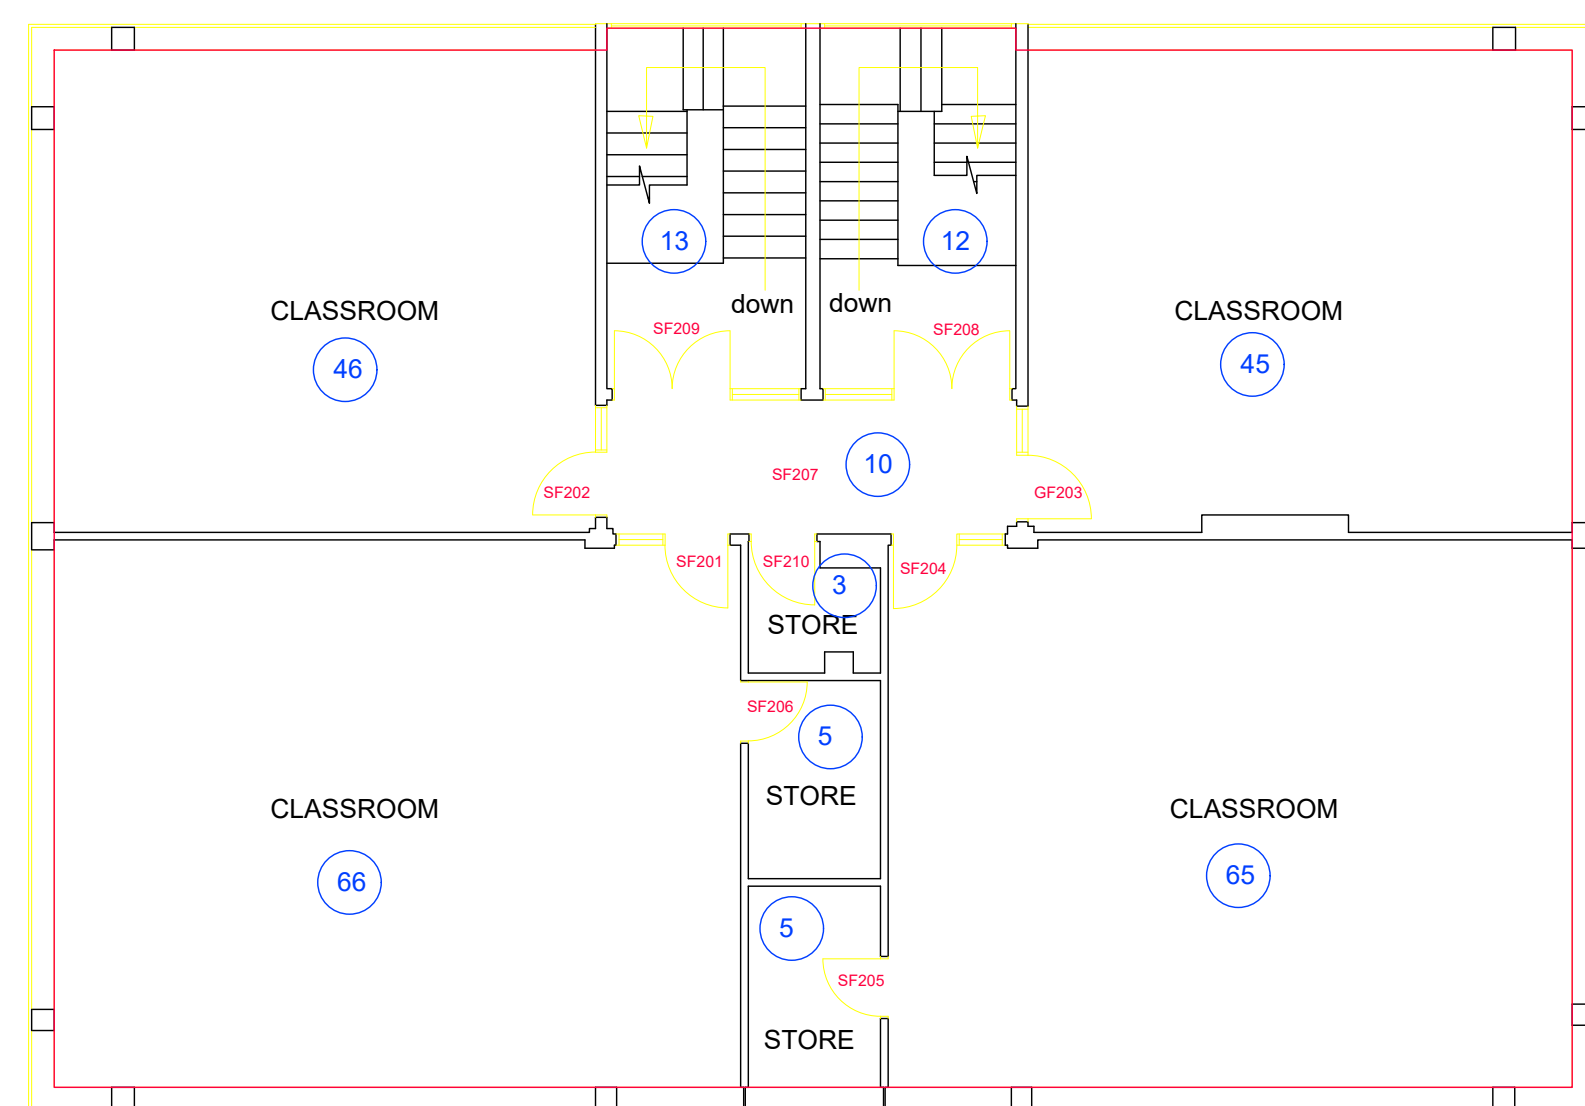
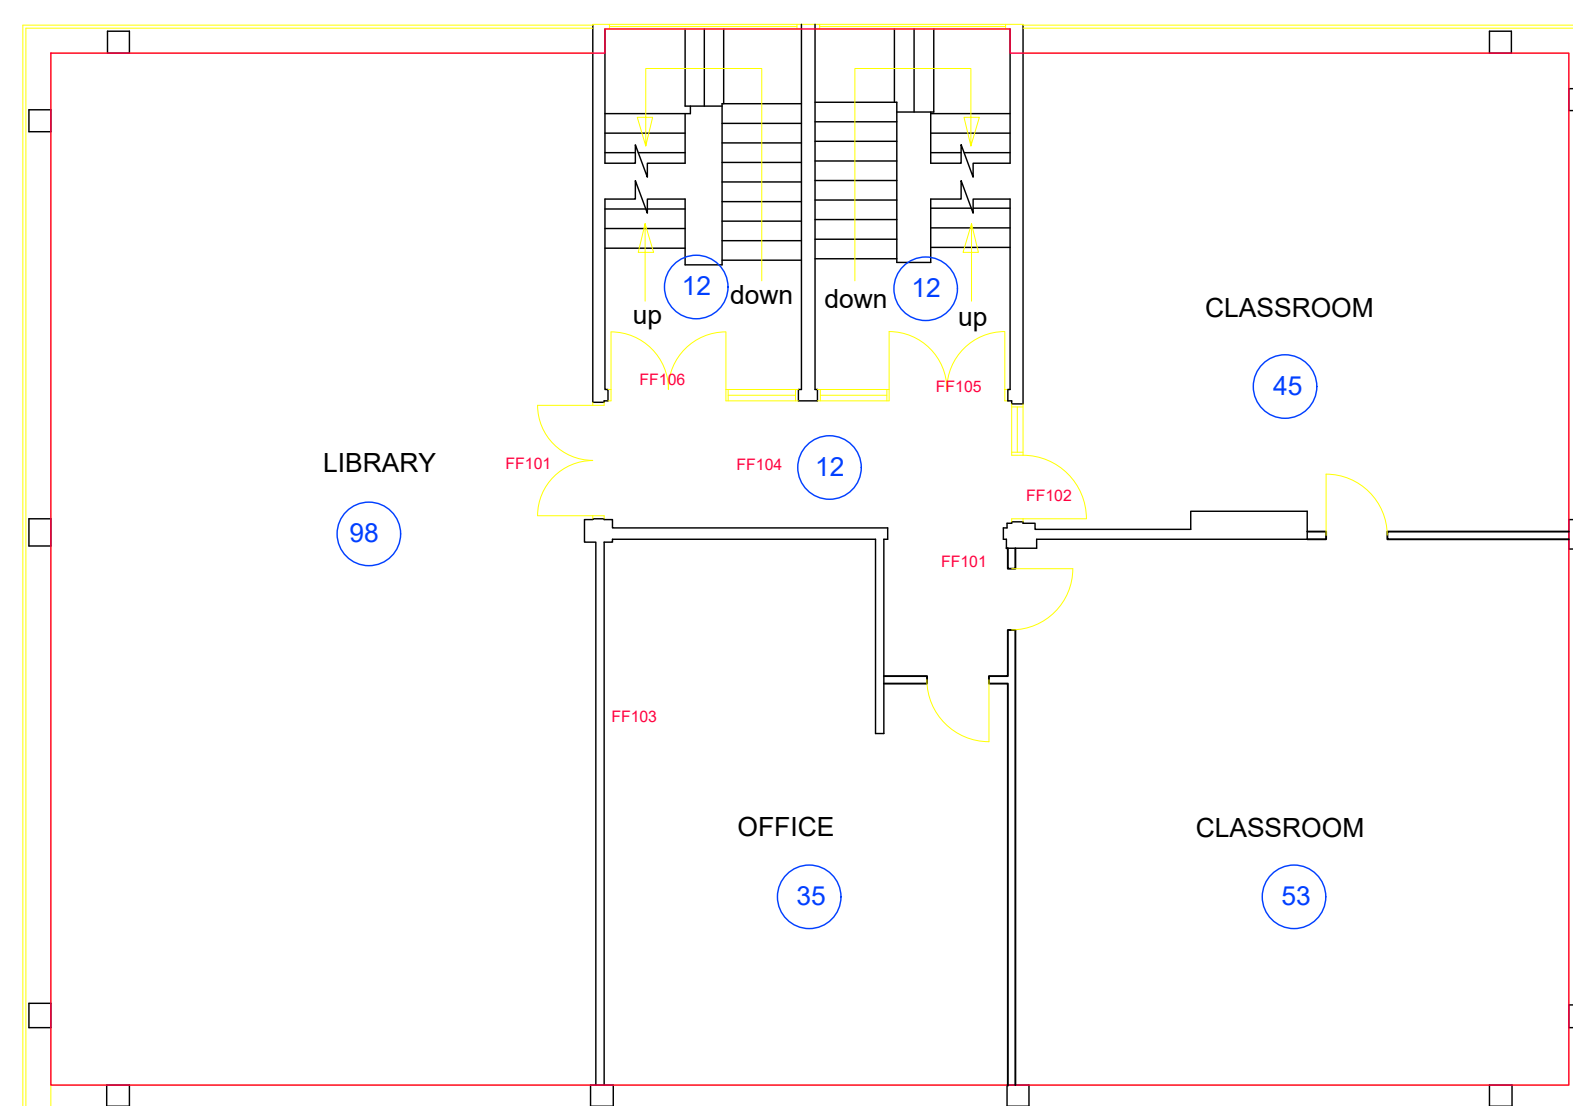
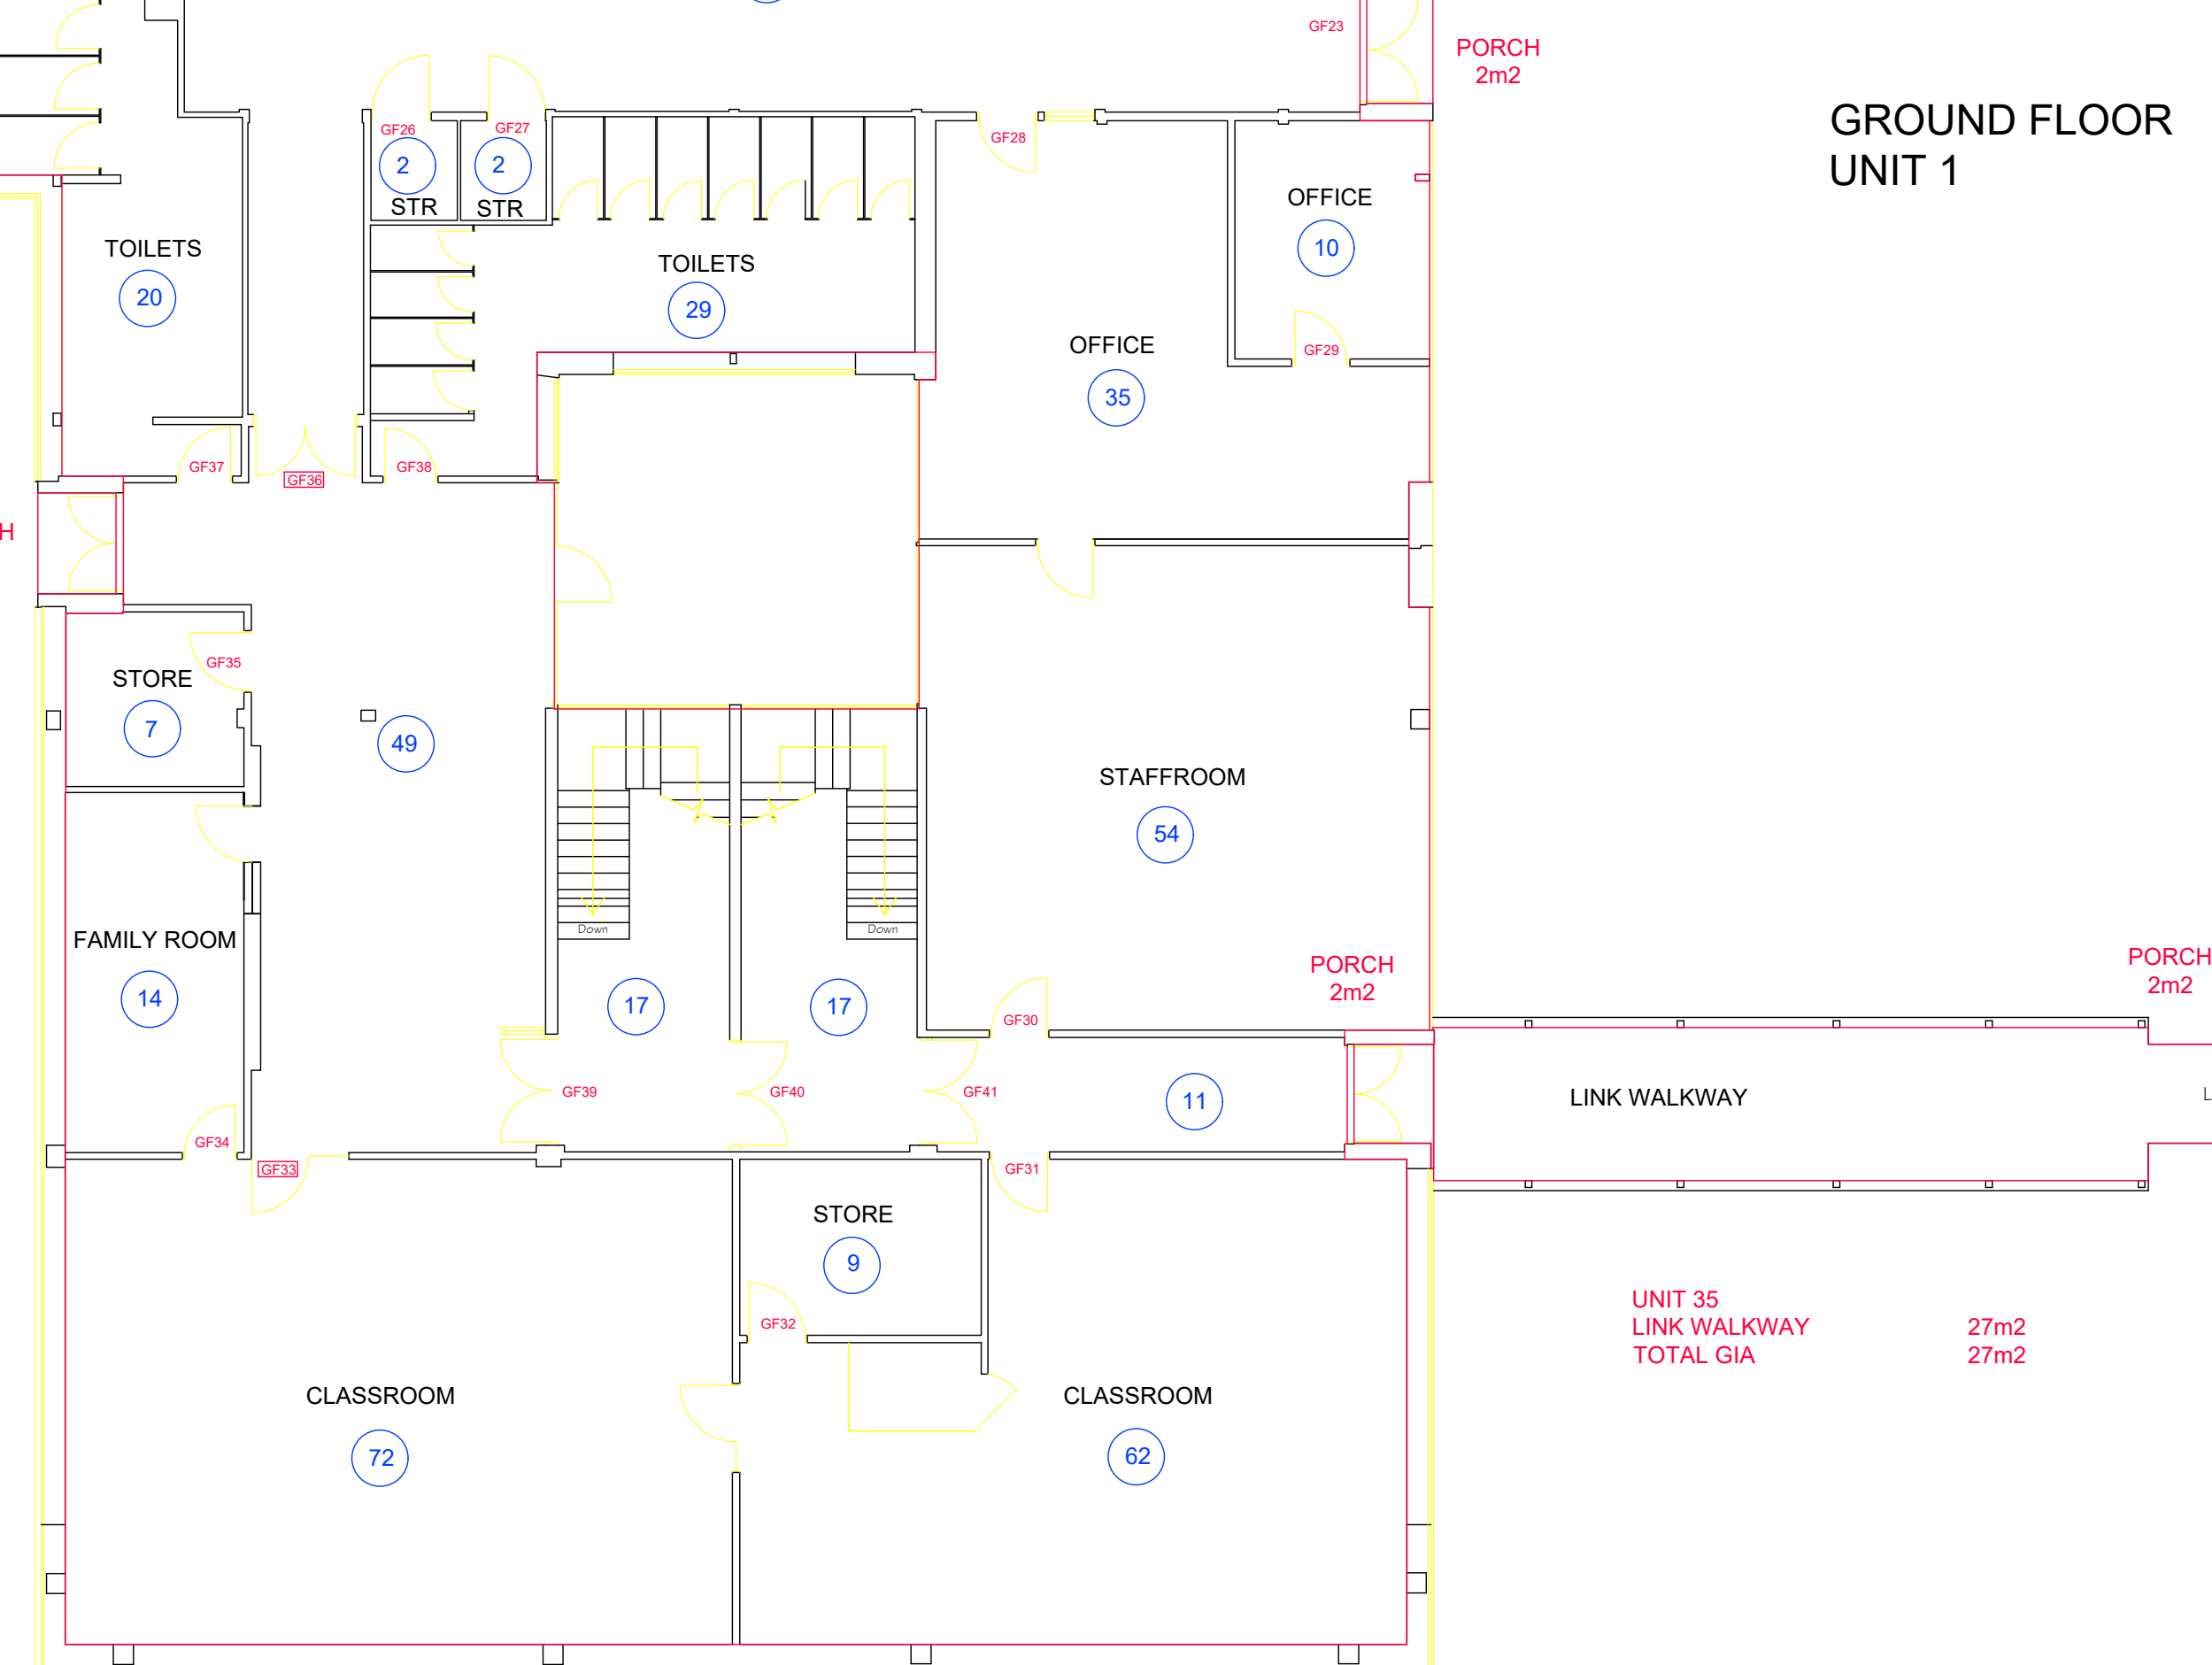


NOTES

1. All dimensions in millimetres unless otherwise stated.

1. SCHOOL BLOCK 1:
BASEMENT 36m²
GROUND FLOOR 1157+19-30=1146m²
FIRST FLOOR 276m²
SECOND FLOOR 277m²
TOTAL GIA 1735m²

UNIT 1:
SUB MODULE
1. SCHOOL BLOCK 1 1735m²
2. SPORTS FACILITIES 293m²
3. PORCH 2m²
4. PORCH 2m²
5. PORCH 2m²
6. PORCH 2m²
UNIT 1 TOTAL GIA 2038m²

GROUND FLOOR
UNIT 1SECOND FLOOR
UNIT 1FIRST FLOOR
UNIT 1UNIT 35
LINK WALKWAY
TOTAL GIA 27m²
27m²

Rev Details Dr Ch Apr Date



PROPERTY & REGENERATION
Nicola Pearce BSC (Hons), Dip TP, MRTPI
Corporate Director of Environment
The Quays, Brunel Way, Baglan Energy Park
Neath SA11 2GG
www.npt.gov.uk

Project
LLANGATWG COMP SCHOOL
MAIN ROAD
CADOXTON
NEATH

Drawing Title
BUILDING SURVEY
5 of 5

File No.	Property Ref. No.	Drawn	Checked	Approved
AD	Feb 2008	Date	Aug 2021	Date
Scale	AD @ 1:100			
Drawing No.				