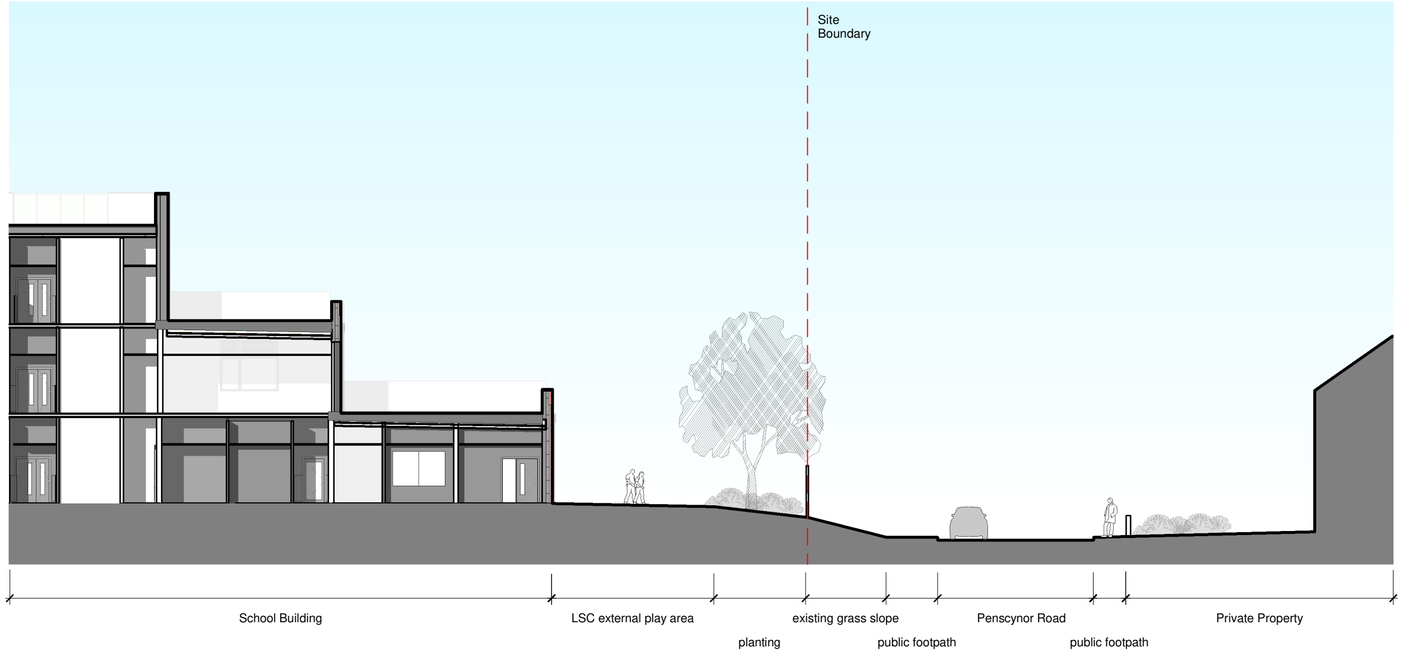

1 Site Section A-A
1 : 200

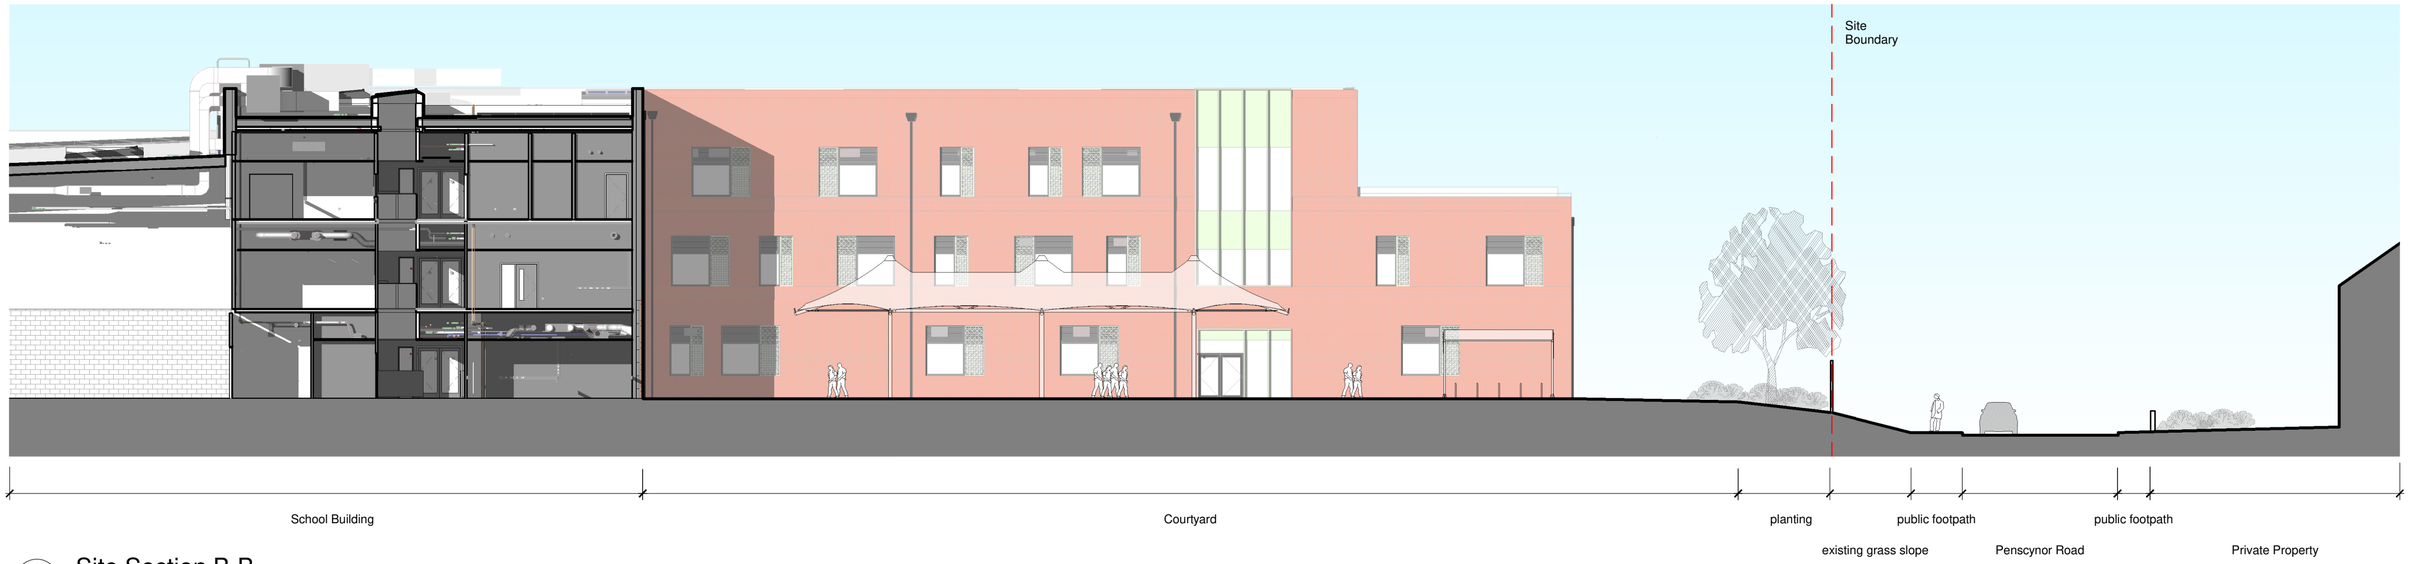

2 Site Section B-B
1 : 200

Rev	Description	Drawn	Checked	Date Issued
P1	PAC Submission	MW	VS	14/5/2025
P2	Issue for Planning	AW	VS	25/06/25

DO NOT SCALE. Use figured dimensions only. The contractor is requested to check all dimensions before the work is put in hand. ©All copyrights Austin-Smith:Lord Ltd This drawing must only be used for the purpose for which it is supplied and its contents must not be reproduced for any purpose without written permission. No areas indicated, or areas calculated from this drawing should be used for valuation purposes or as the basis for development contracts. **Austin-Smith:Lord Ltd** is a limited company registered in England & Wales with registered number 11773049 Registered Office: Port of Liverpool Building Pier Head Liverpool L3 1BY

Drawn	AW
Date	May 25
Scale @ A2	1 : 200
Status	S4

Austin-Smith:Lord Ltd
Architects Designers Planners
Landscape Architects
18 Park Place
Cardiff
CF10 3DQ
t +44 (0)2920 225 208
e cardiff@austinsmithlord.com

Drawings and models powered by Austin-Smith:Lord Ltd **BIM** using AutoDesk **Revit**

Austin·Smith:Lord

Project Llangatwg Community School

Description Site Sections

Job No.	Drawing No.	Revision
324012	26CC07-ASL-33-ZZ-D-A-0140	P2