


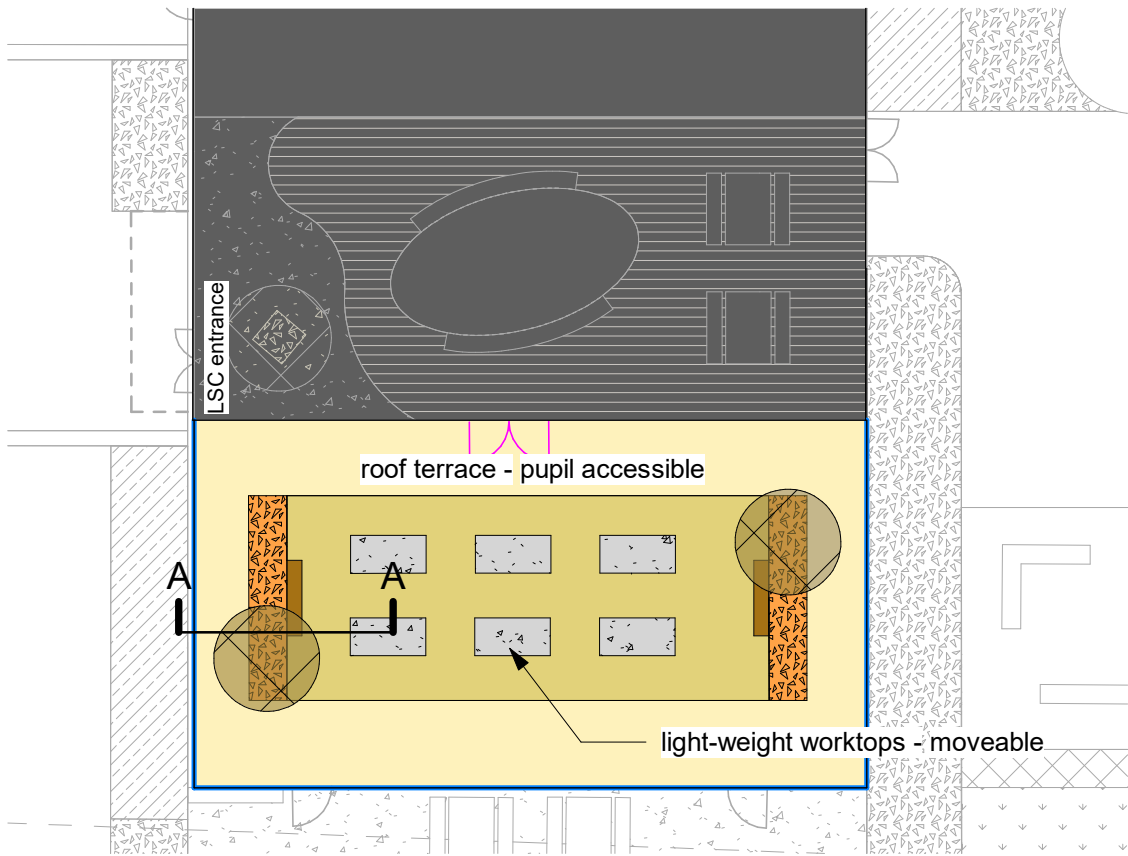


First Floor Roof Terrace
scale 1:200




SECTION A-A



SECTION B-B

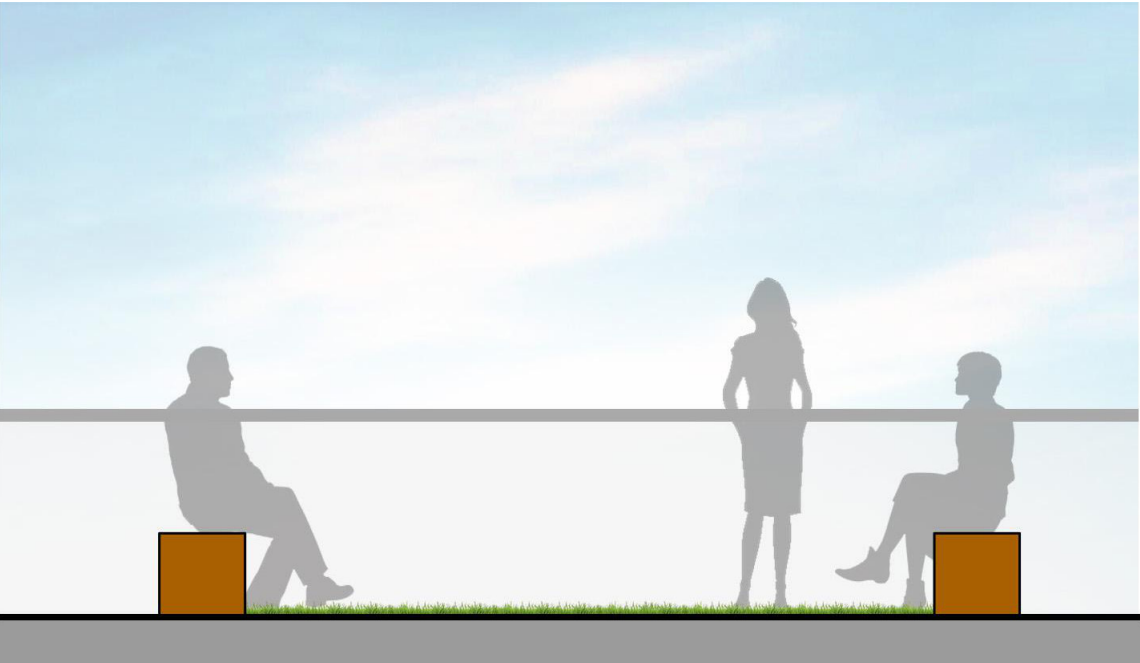

SECTION C-C

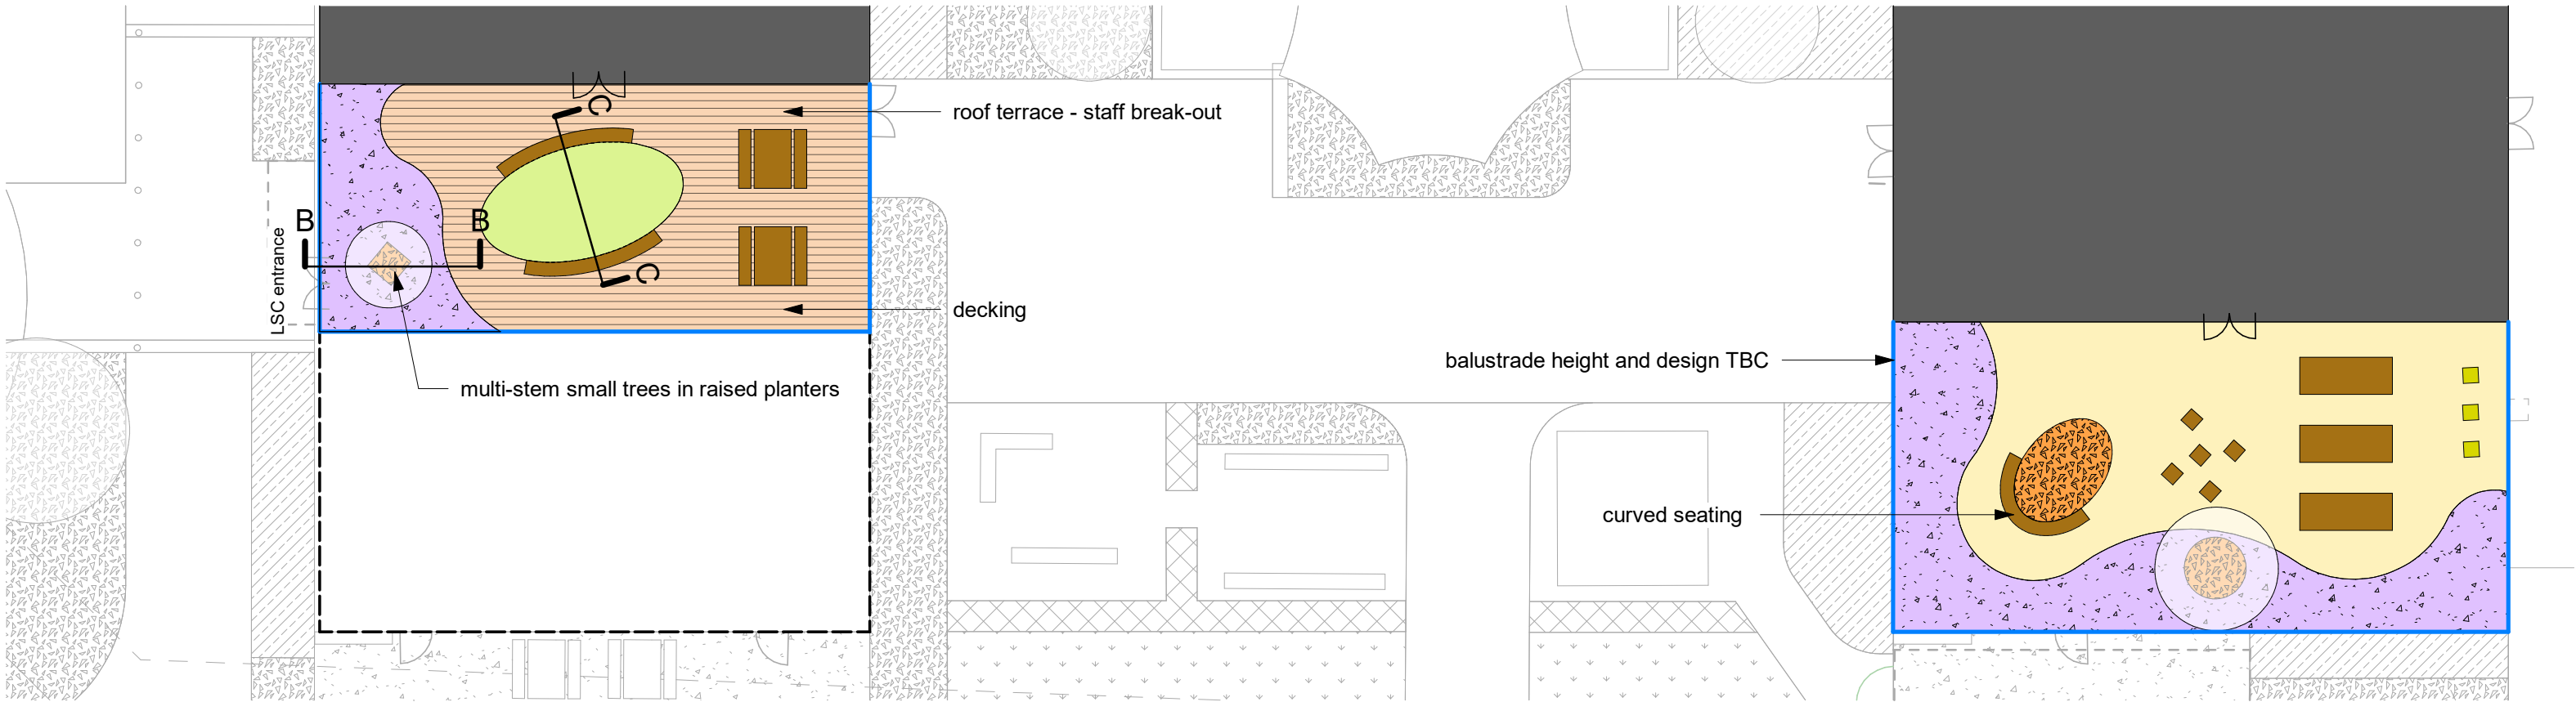

Second Floor Roof Terraces
scale 1:200

- KEY**
- HARD LANDSCAPE**
- Feature paving Type 1
 - Feature paving Type 2
 - Composite decking
 - Synthetic grass
- SOFT LANDSCAPE**
- Proposed multi-stem trees in raised planters
 - Raised planter with low maintenance planting
 - Low maintenance wildflower blanket
- EXTERNAL FURNITURE**
- Timber seating
 - Picnic type table and seating
 - Light-weight worktop
 - Science/educational equipment

Rev	Description	Drawn	Checked	Date Issued
P1	Issued for Information		GC	20.01.25
P2	Second floor roof terrace added		GC	24.01.25
P3	Layout amended, indicative sections added		GC	21.03.25
P4	Issued for PAC		GC	25.04.25
P5	Issued for Planning		GC	02.07.25

DO NOT SCALE: Use figured dimensions only. The contractor is requested to check all dimensions before the work is put in hand. ©All copyrights Austin-Smith:Lord Ltd. This drawing must only be used for the purpose for which it is supplied and its contents must not be reproduced for any purpose without written permission. No areas indicated, or areas calculated from this drawing should be used for valuation purposes or as the basis for development contracts. Austin-Smith:Lord Ltd is a limited company registered in England & Wales with registered number 11773049 Registered Office: Port of Liverpool Building Pier Head Liverpool L3 1BY	Drawn	GC	Austin-Smith:Lord Ltd Architects Designers Planners 18 Park Place Cardiff CF10 3DQ t +44 (0)2920 225 208 e cardiff@austinsmithlord.com
	Date	JUN 25	
	Scale @ A2	As indicated	
	Status	S2	Drawings and models powered by Austin-Smith:Lord Ltd BIM using AutoDesk Revit

Austin-Smith:Lord	
Project Llangatwg Comprehensive School	
Description Roof Terraces Landscape	
Job No. 324012	Drawing No. 26CC07-ASL-30-XX-D-L-1004
Revision P5	