



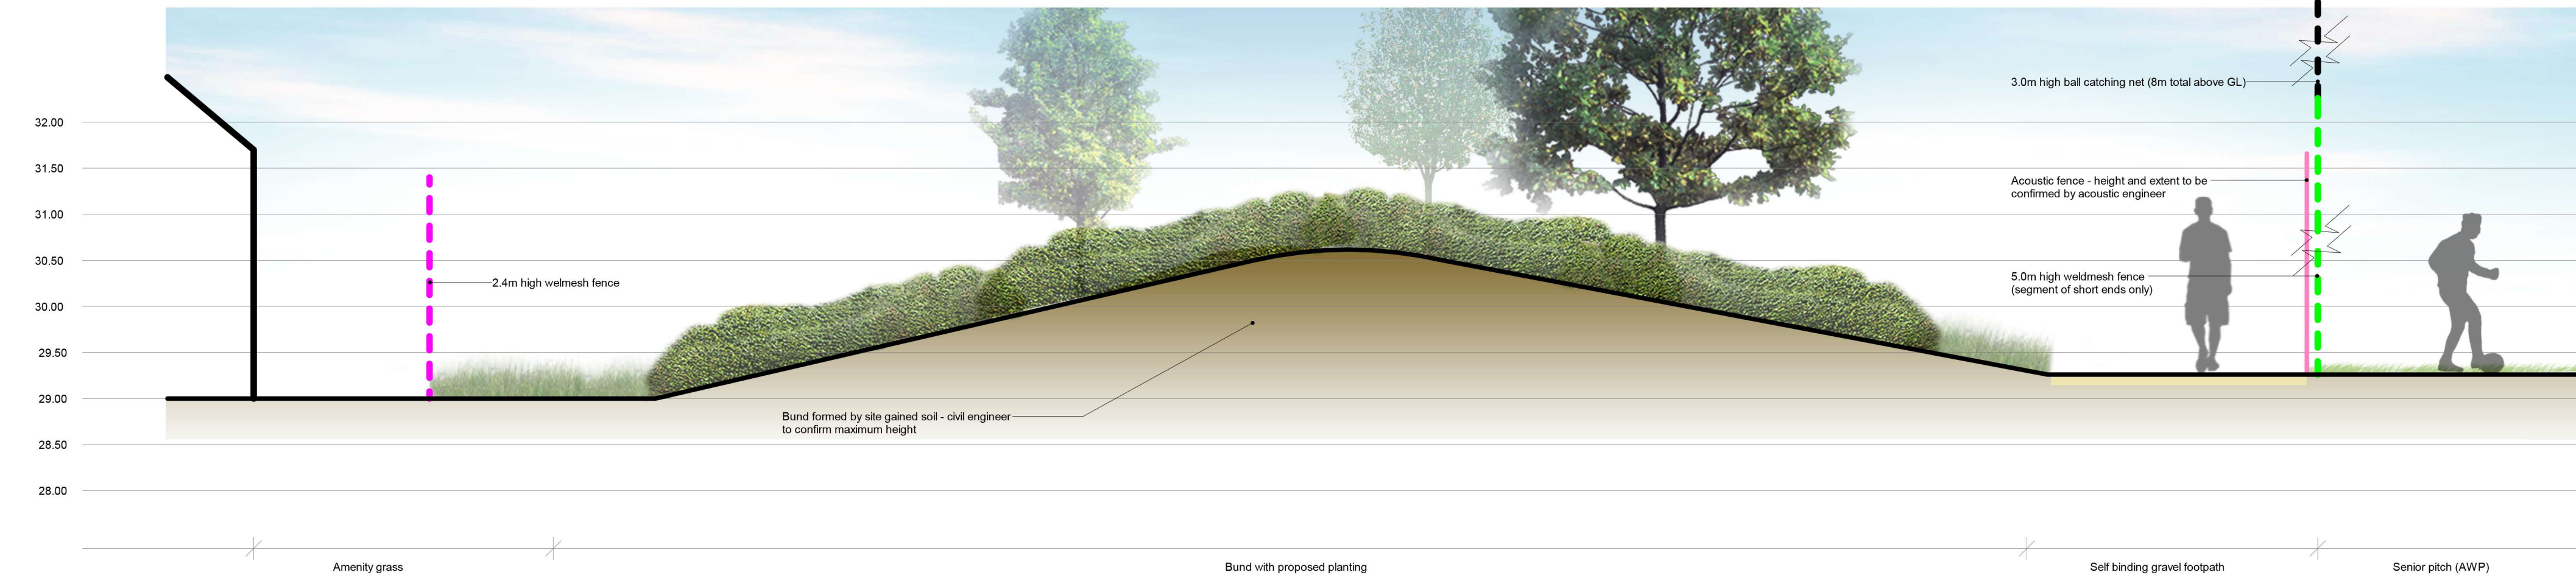


SECTION A - A
scale 1:50

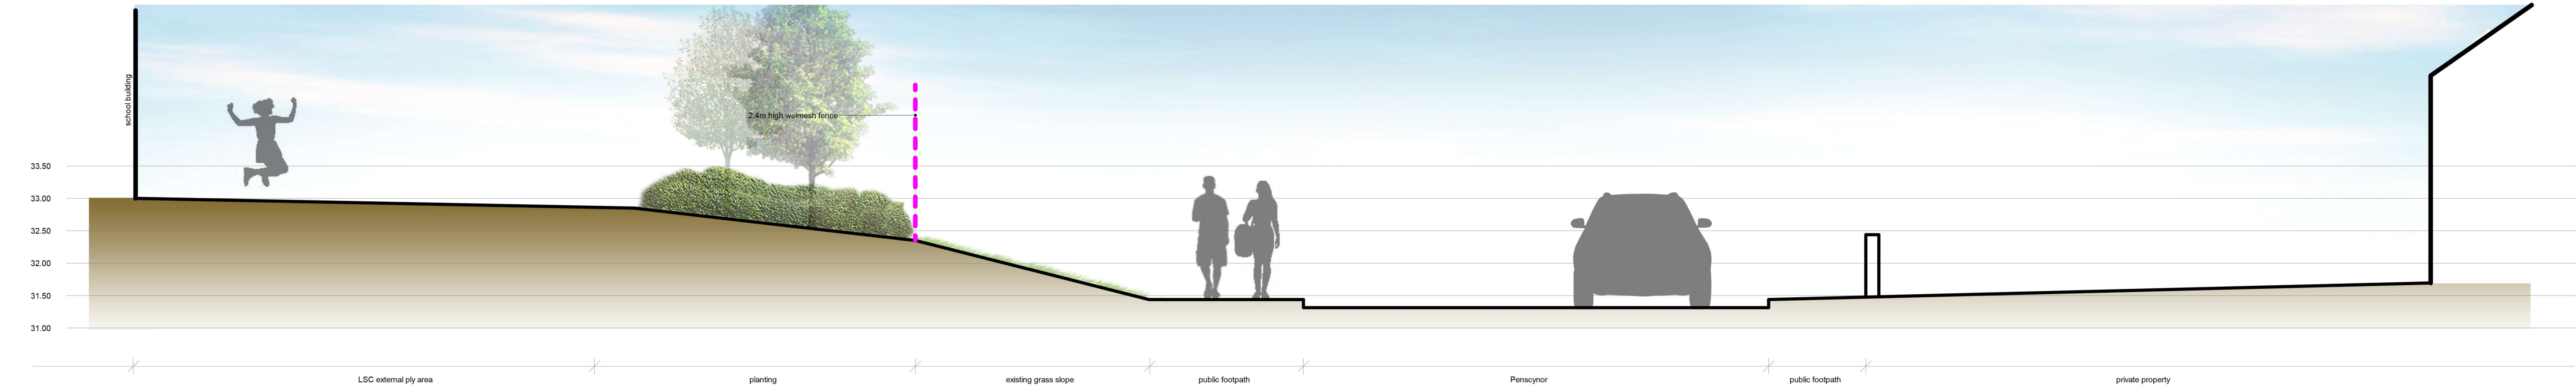

SECTION B - B
scale 1:50



SECTION C - C
scale 1:50

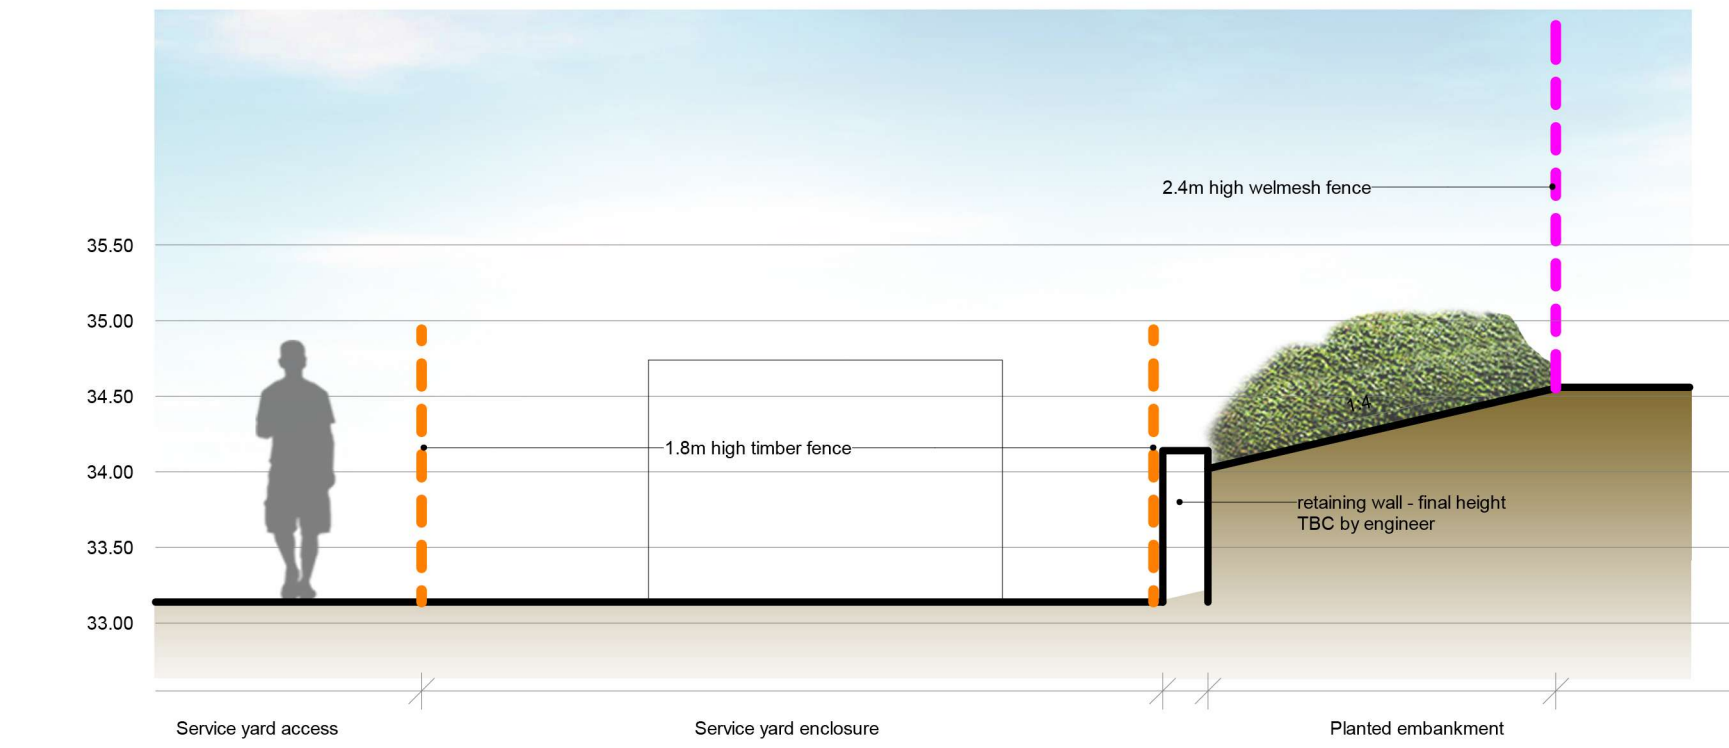


SECTION D - D
scale 1:50


Rev	Description	Drawn	Checked	Date Issued
P1	Issued for Information.	GC	GC	24.03.25
P2	Section through Penscynor and adjacent residential property added.	GC	GC	04.04.25
P3	Issued for PAC.	GC	GC	25.04.25
P4	Issued for Planning.	GC	GC	02.07.25

DO NOT SCALE. Use figured dimensions only. The contractor is requested to check all dimensions before the work is put in hand. GML copyrights Austin-Smith:Lord Ltd. This drawing must only be used for the purpose for which it is supplied and its contents must not be reproduced for any purpose without written permission. No areas indicated, or areas calculated from this drawing should be used for valuation purposes or as the basis for development contracts. Austin-Smith:Lord Ltd is a limited company registered in England & Wales with registered number 11775049 Registered Office: Port of Liverpool Building, Pier Head Liverpool L3 1BY

Drawn	GC	Austin-Smith:Lord Ltd Architects Designers Planners Landscape Architects 18 Park Place Cardiff CF10 3DQ t +44 (0)2920 225 208 e cardiff@austinsmithlord.com
Date	JUN 25	
Scale @ A1	As Indicated	
Status	S2	Drawings and models prepared by Austin-Smith:Lord Ltd BIM using AutoDesk Revit

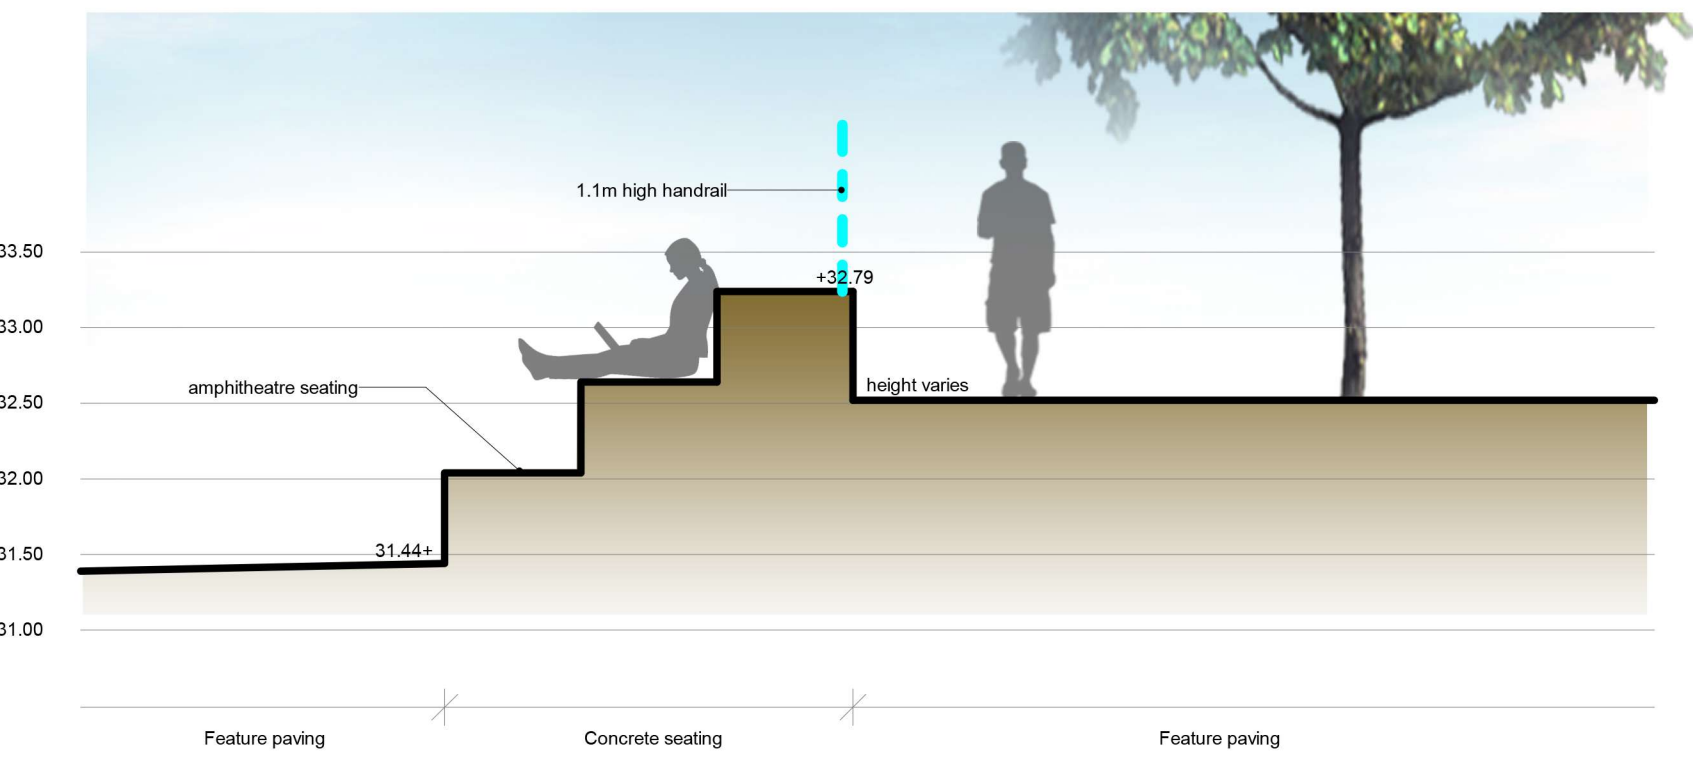


SECTION E - E
scale 1:50

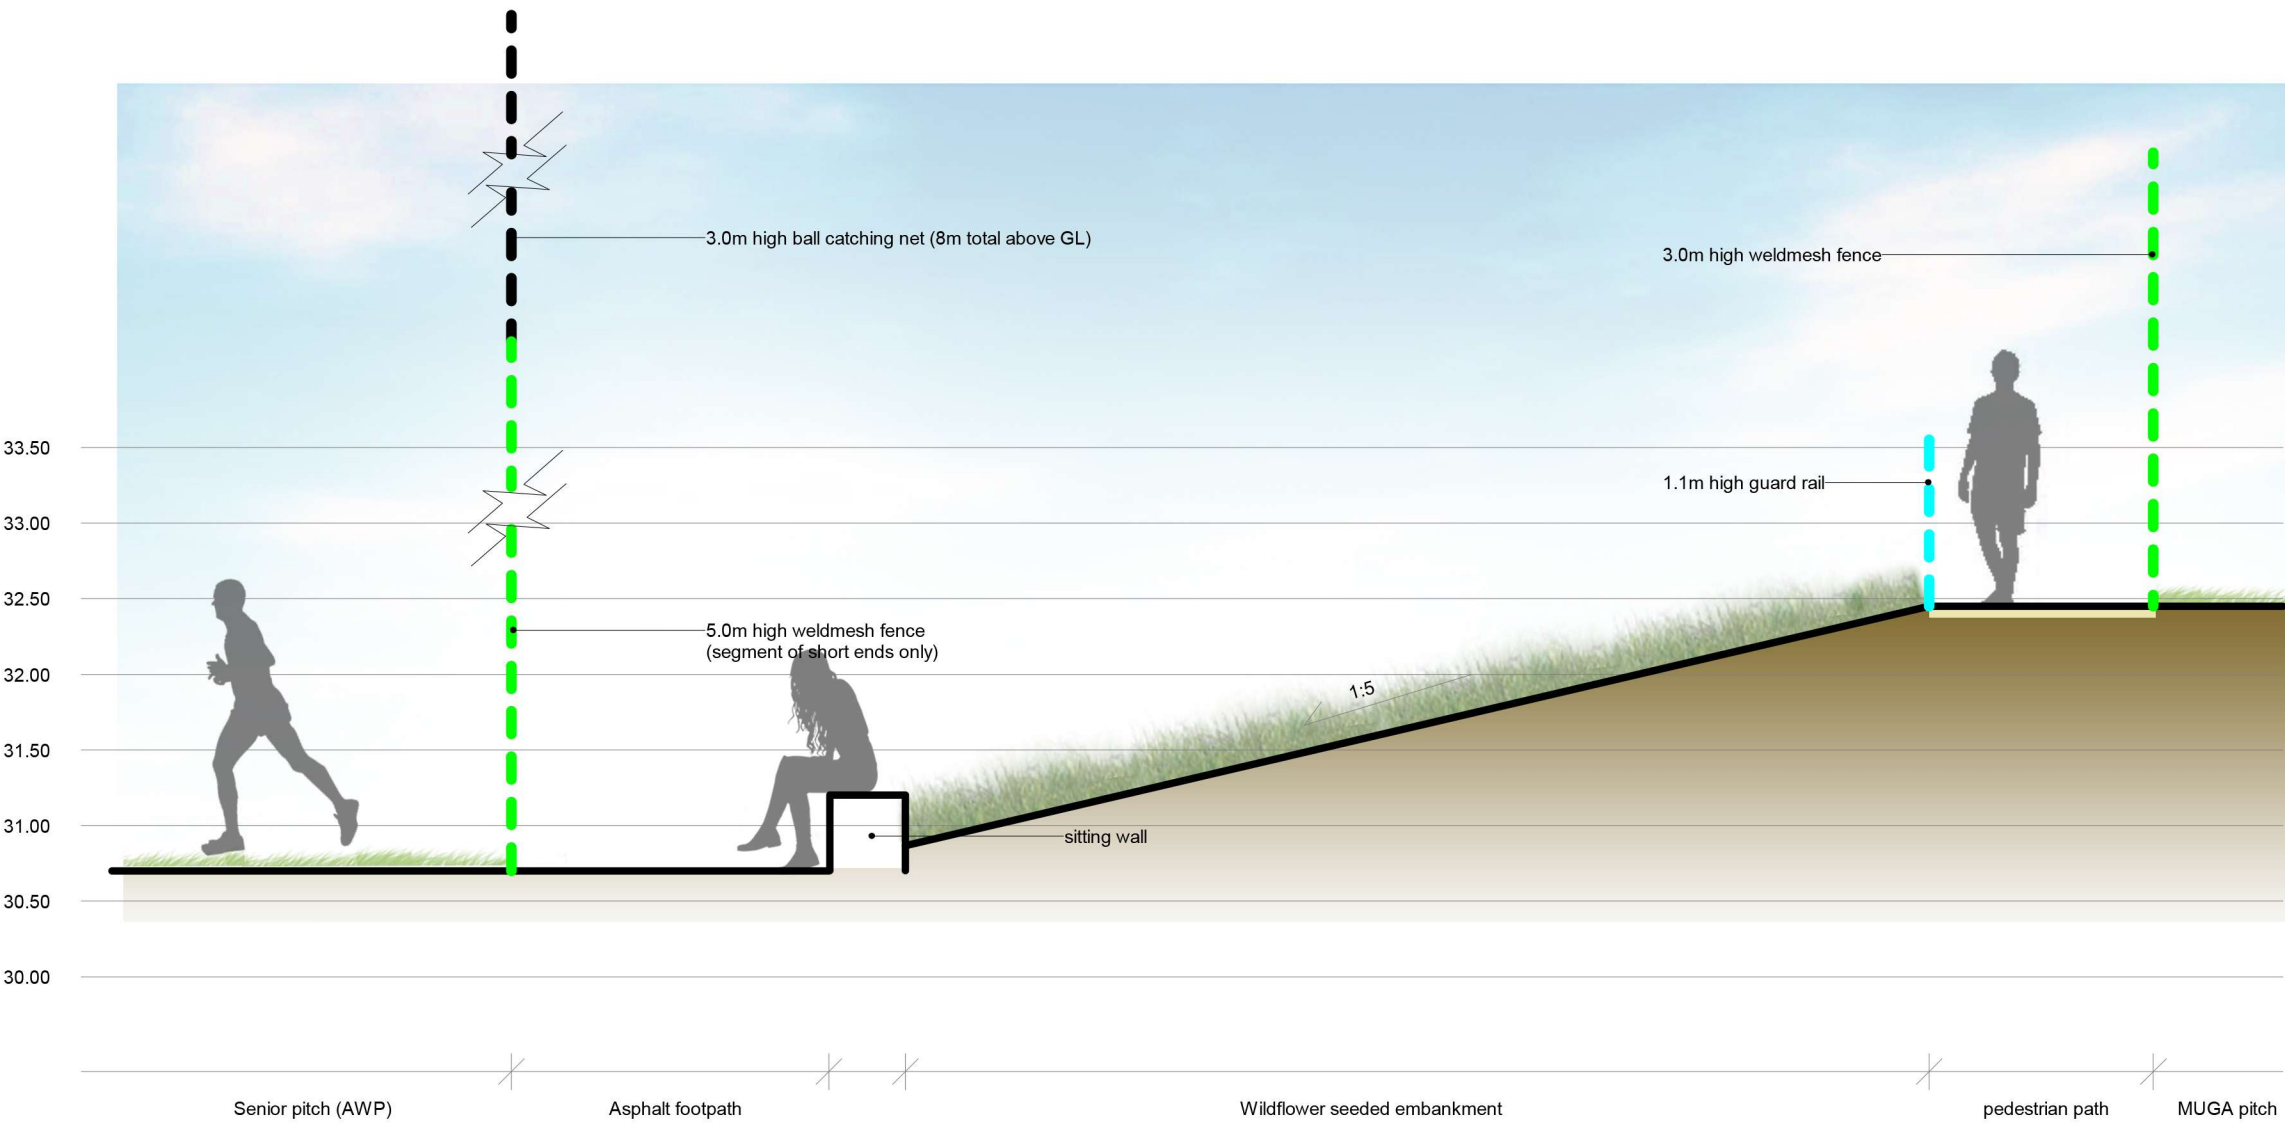

SECTION F - F
scale 1:50

SECTION LOCATOR
scale 1:2000

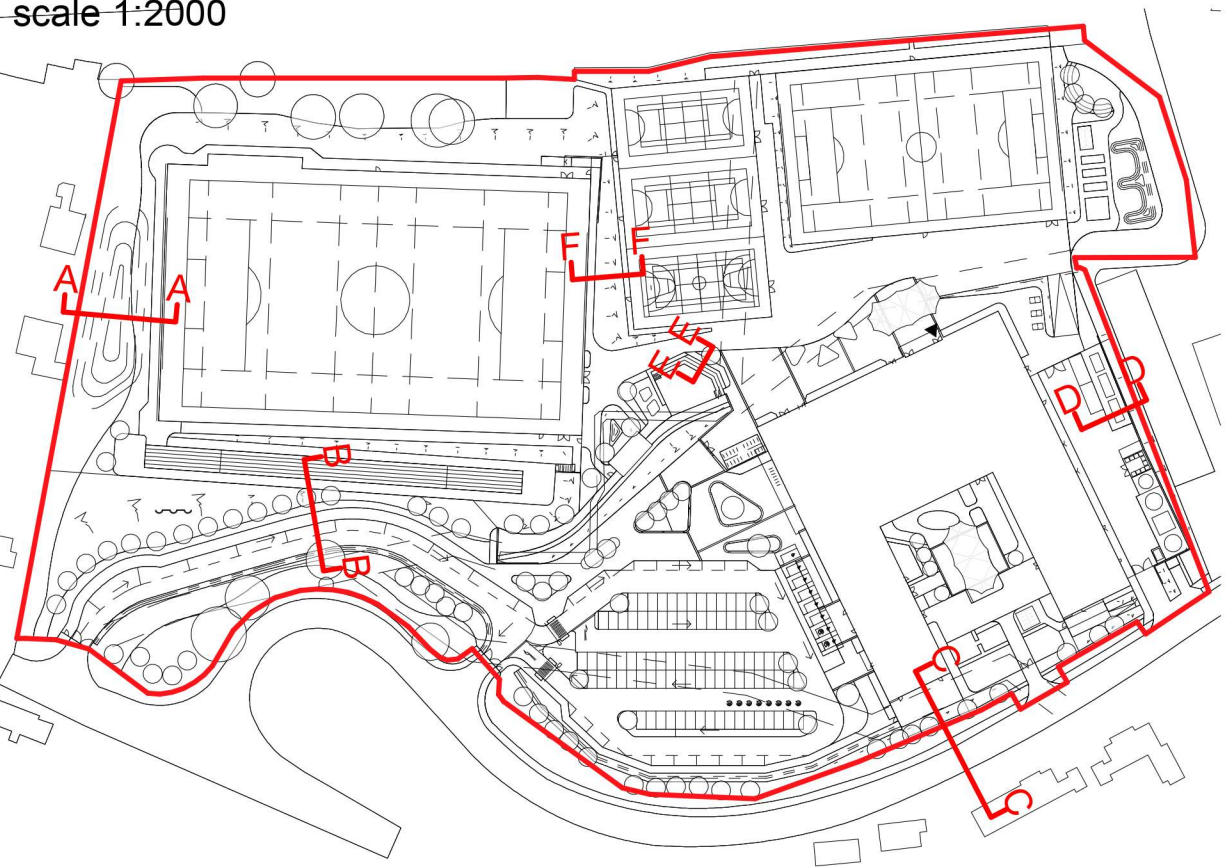

Austin-Smith:Lord			
Project Llangatwg Comprehensive School			
Description Site Sections			
Job No.	Drawing No.	Revision	P4
324012	26CC07-ASL-30-XX-D-L-2001		