



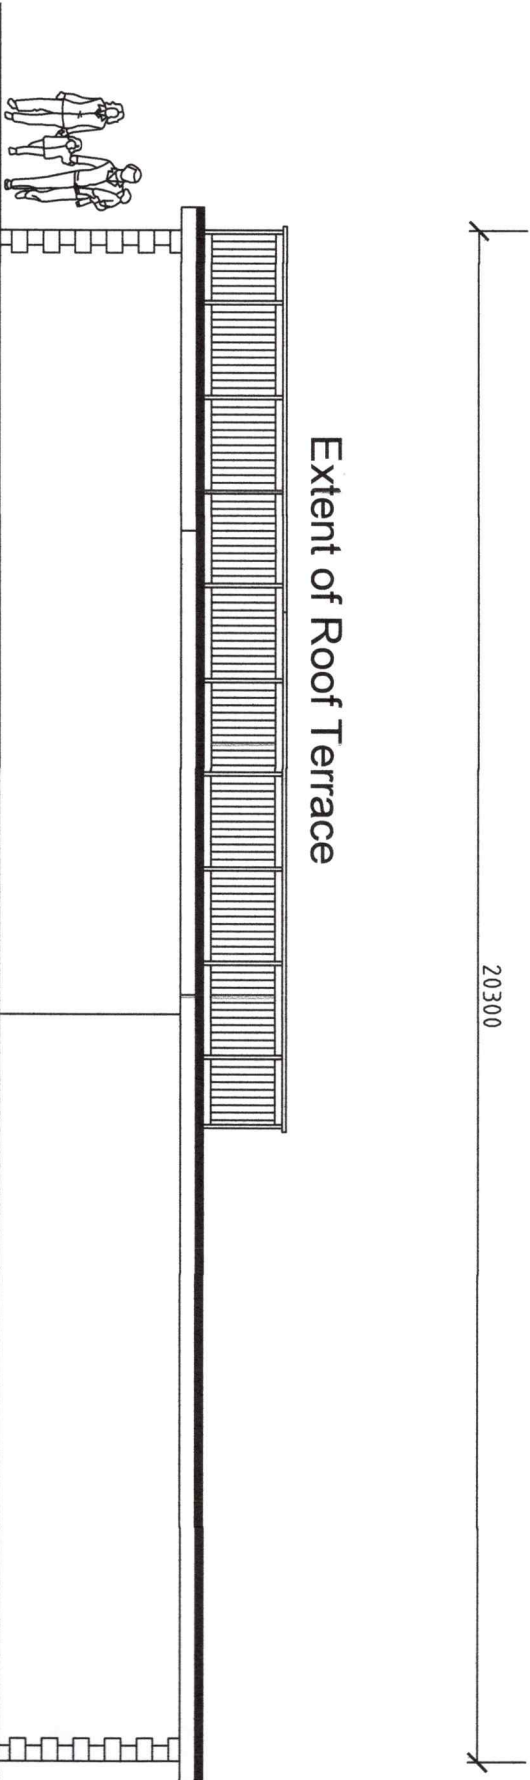

SIDE ELEVATION

Up and Over Metal Garage Door
Artificial Synthetic Grass Roof
Steel Balustrading to match
Balusters on existing House
upvc fascias and soffits
colour brown to match dwelling
upvc squareline rainwater gutters
colour brown to match dwelling
upvc square line rainwater downpipes
colour brown to match dwelling
upvc double glazed window /door screen
colour brown
precast block lintels over window heads
colour cream
upvc double glazed doors to match house
precast block quoins at corners
colour cream to match house
Drive

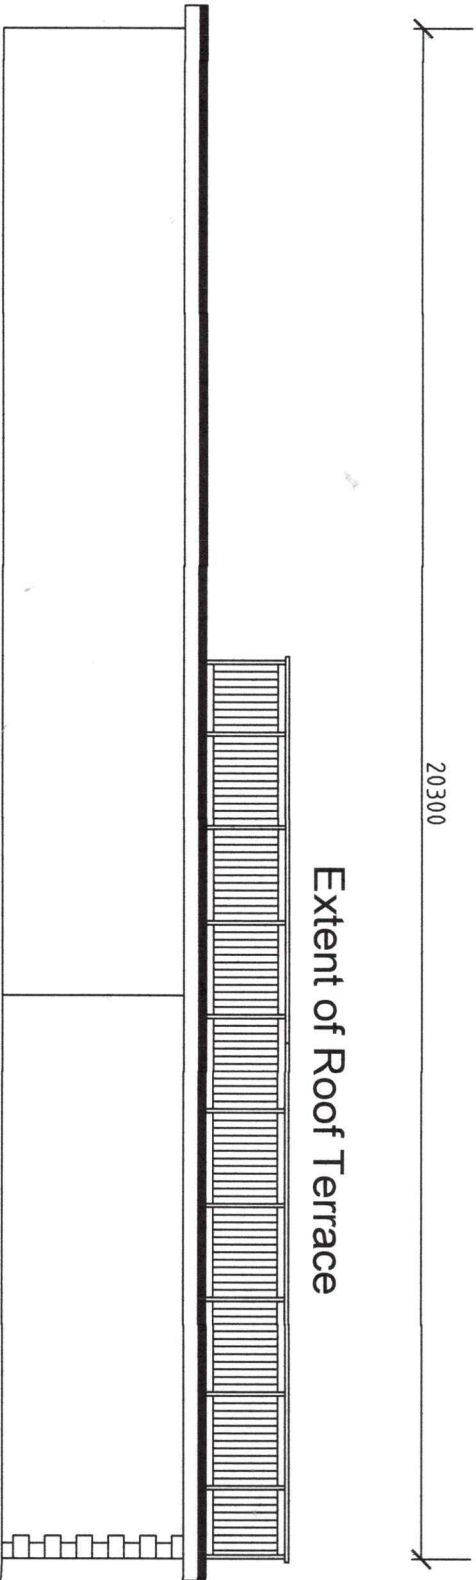

SIDE ELEVATION

Up and Over Metal Garage Door
Artificial Synthetic Grass Roof
Steel Balustrading to match
Balusters on existing House
upvc fascias and soffits
colour brown to match dwelling
upvc squareline rainwater gutters
colour brown to match dwelling
upvc square line rainwater downpipes
colour brown to match dwelling
upvc double glazed window /door screen
colour brown
precast block lintels over window heads
colour cream
upvc double glazed doors to match house
precast block quoins at corners
colour cream to match house
Drive

Artificial Synthetic Grass Roof covering on a Filter layer of Permasseal Pro Geotextile 120 on a AirDrain Geocell 50mm thick on a GRP Fibreglass roof covering on 18mm Exterior Quality Plywood on SW Fittings 50mm to 18mm on WS 400 Easi Joists 417 mm deep with a 147 x 47mm top member with 120mm Celotex XR 4000 above 12.5mm Foil Bacd Plasterboard and 3mm skim finish.