



SITE PLAN

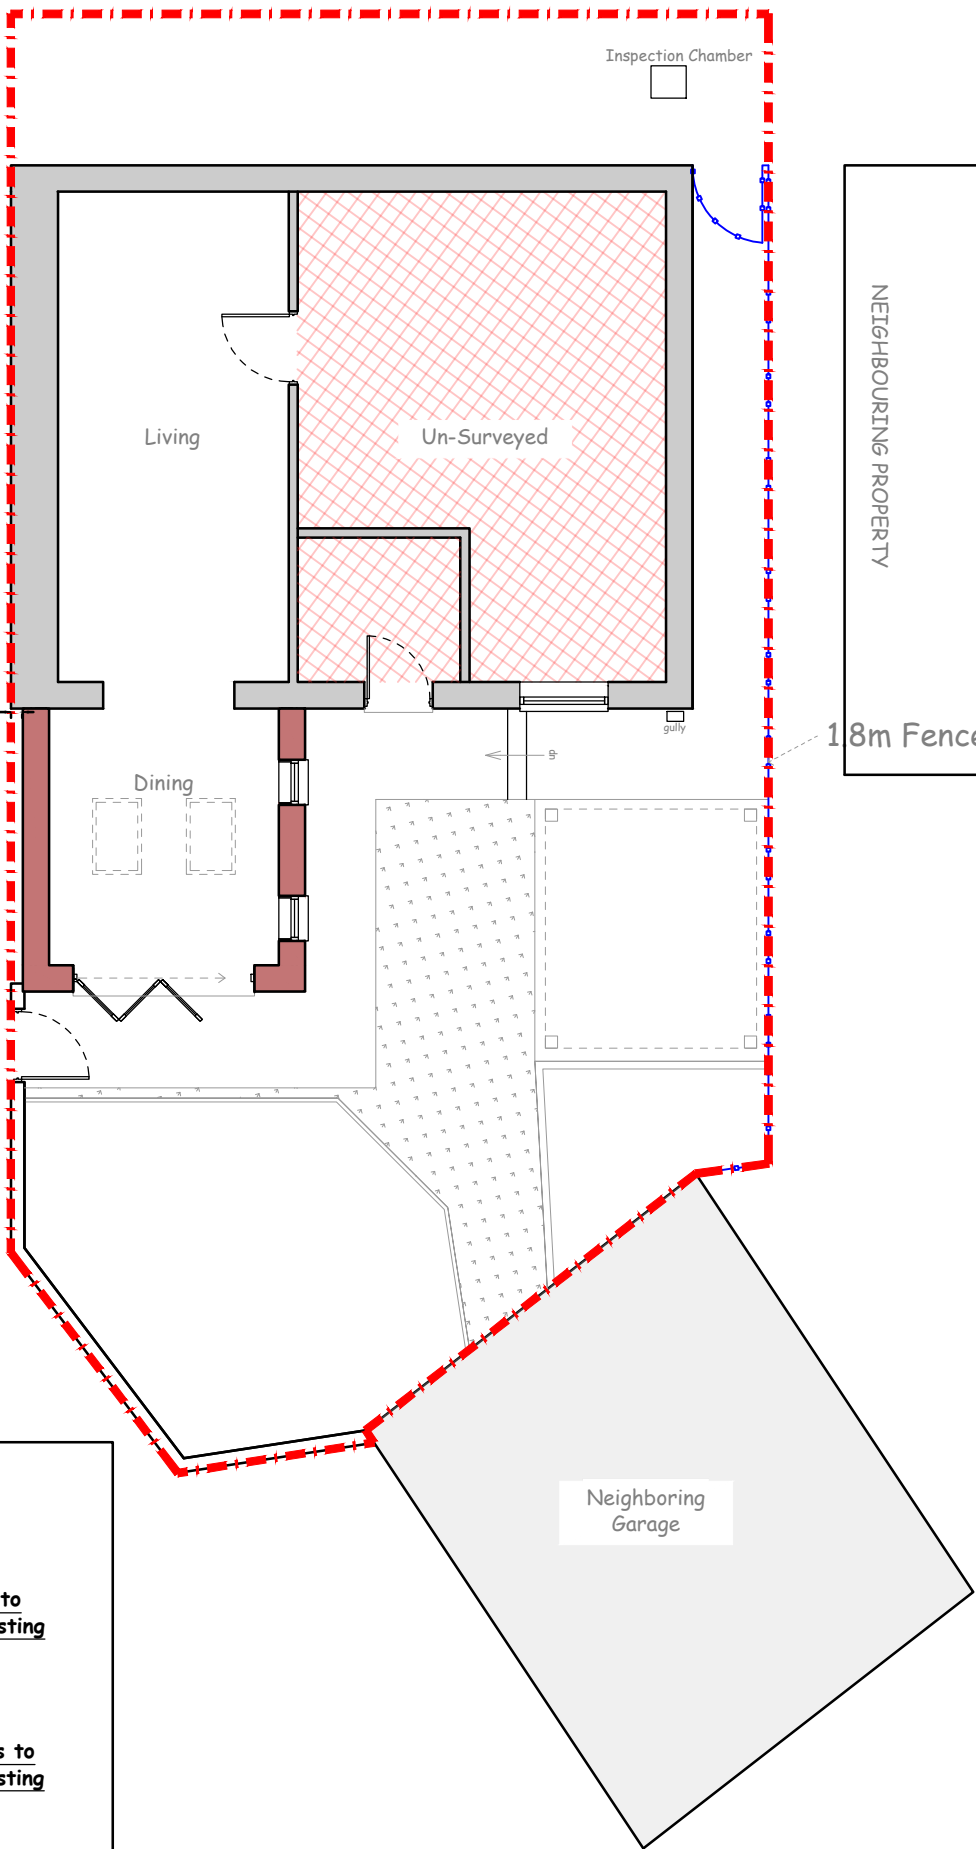

NEIGHBOURING PROPERTY

18m Fence

MATERIAL KEY

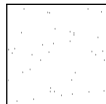

Render to match existing




Roof tiles to match existing house

PLANNING


Number DP113-02 A3

NOTES:
THIS DRAWING IS COPYRIGHT.
DO NOT SCALE FROM THIS DRAWING.
WORK TO FIGURED DIMENSIONS ONLY.
CHECK ALL DIMENSIONS ON SITE.
ANY DISCREPANCIES TO BE NOTIFIED TO THE ARCHITECT.

NOTES:
DRAWINGS HAVE BEEN PRODUCED FOR PLANNING AND BUILDING REGULATIONS PURPOSES ONLY. THE CONSTRUCTION (DESIGN AND MANAGEMENT) REGULATIONS 2015 (CDM) IS THE RESPONSIBILITY OF THE CLIENT/ CONTRACTOR UNLESS OTHERWISE AGREED IN WRITING.

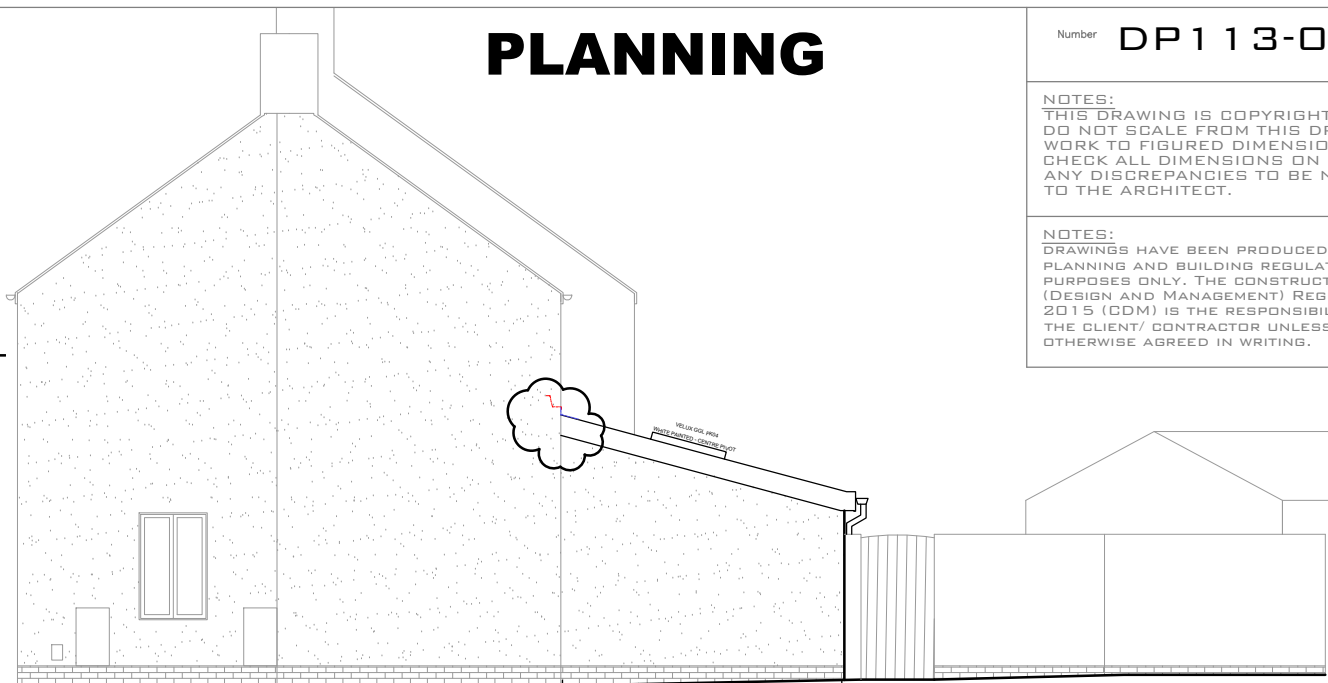

SIDE ELEVATION

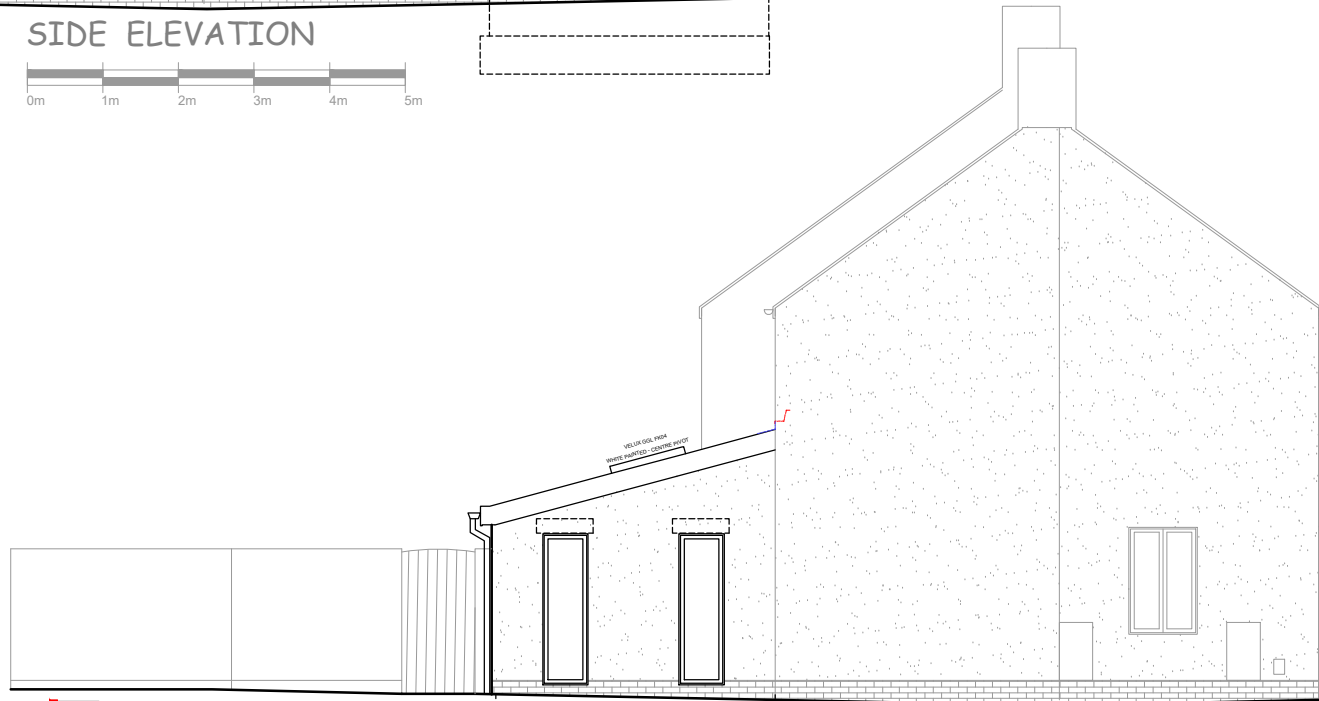

SIDE ELEVATION



REAR ELEVATION



Location

35 Ridgeway Lane,
Neath,
SA10 6FY

Drawing

PROPOSED PLAN
AND ELEVATIONS

DP113-02 A3

Scale
1:100

Date
06/25