


SECTIONS THRO' SITE OF
 3 NEW STS, GODREGEATG, SWANSEA SA9 2DB.
 Scale: 1 to 200; Drawn: June 2025.

proposed.

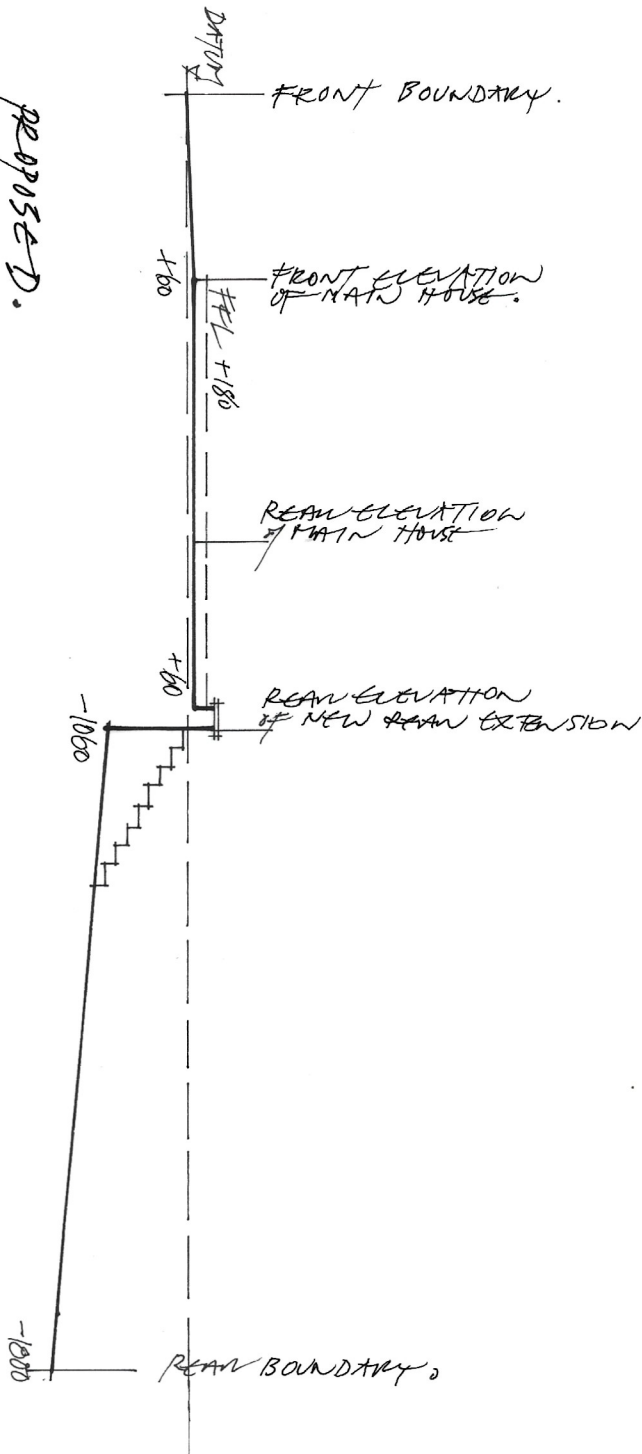

existing.

