
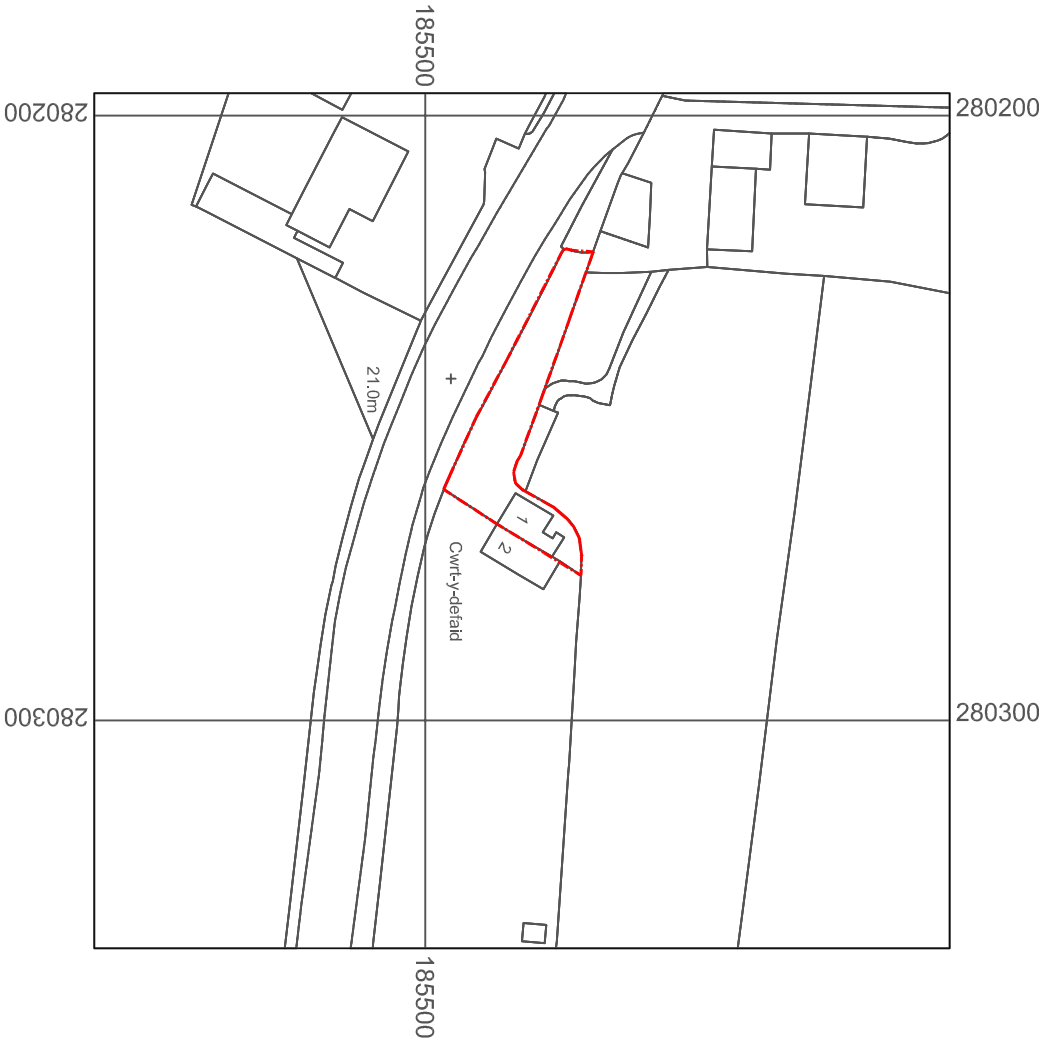


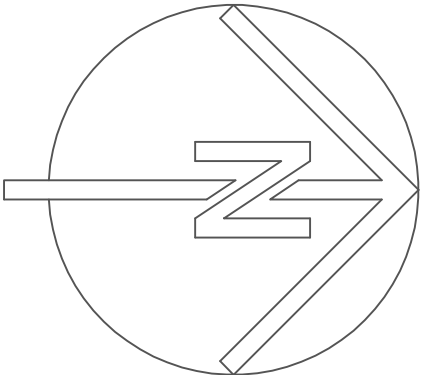

site location plan (scale 1:1250)

ARCHITECTURAL DESIGN (SOUTH WALES)

The Garden Room Ewenny Garden Centre Ewenny Road Ewenny Bridgend CF35 5AD
m. 07886822912 e. info@ad-sw.co.uk

Do not scale the drawings except for drawing purposes
Copyright reserved to Architectural Design (South Wales)

Project title :

PROPOSED SINGLE STOREY EXTENSION
dt:- 1 CWRT-Y-DEFFAID, MARGAM

Drawing title :

PLANNING:
SITE LOCATION PLAN

Drawing Number :

2520 - P01

Scale : 1:1250 @ A3

Date : 05/05/25

Revision :