
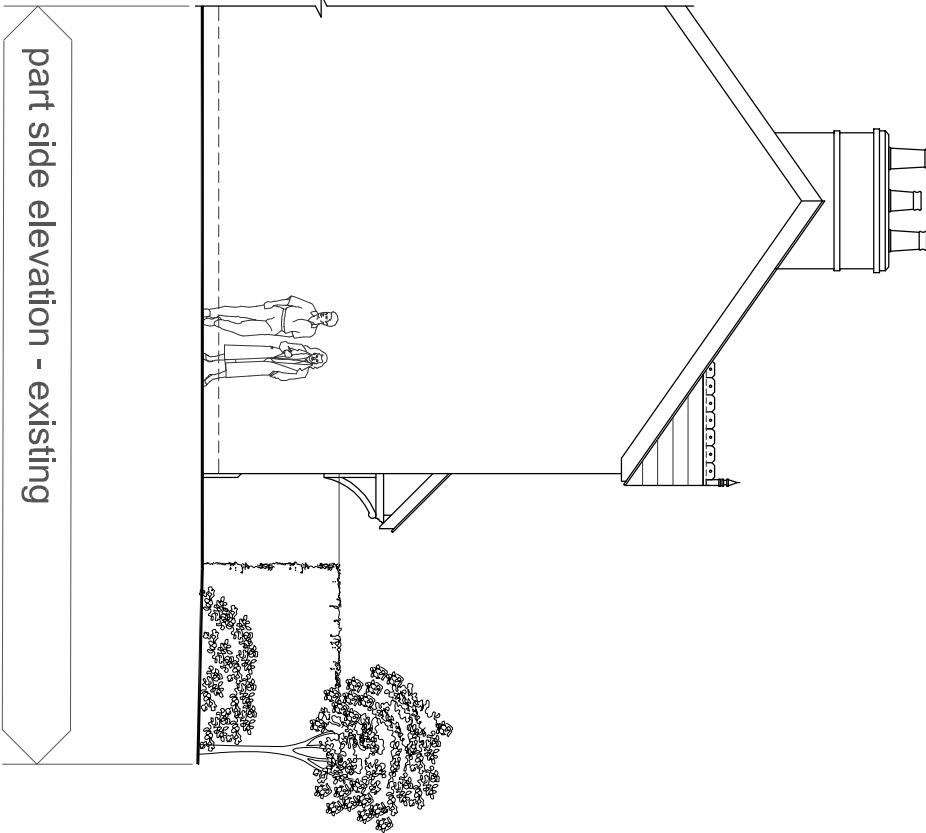


MATERIALS LEGEND - EXISTING

- 1
- Natural Stone Walling.
- 2
- Replacement uPVC windows and door with detailing (white)
- 3
- Decorative vertical tile hanging (terracotta).
- 4
- Facing brick plinth detailing.
- 5
- Natural slate roof (grey)
- 6
- Rendered chimney stack with facing brick detailing
- 7
- Smooth rendered wall with facing brick plinth.
- 8
- Facing brick detailing to windows and doors (red/brown).
- 9
- Decorative terracotta finials and ridge tiles

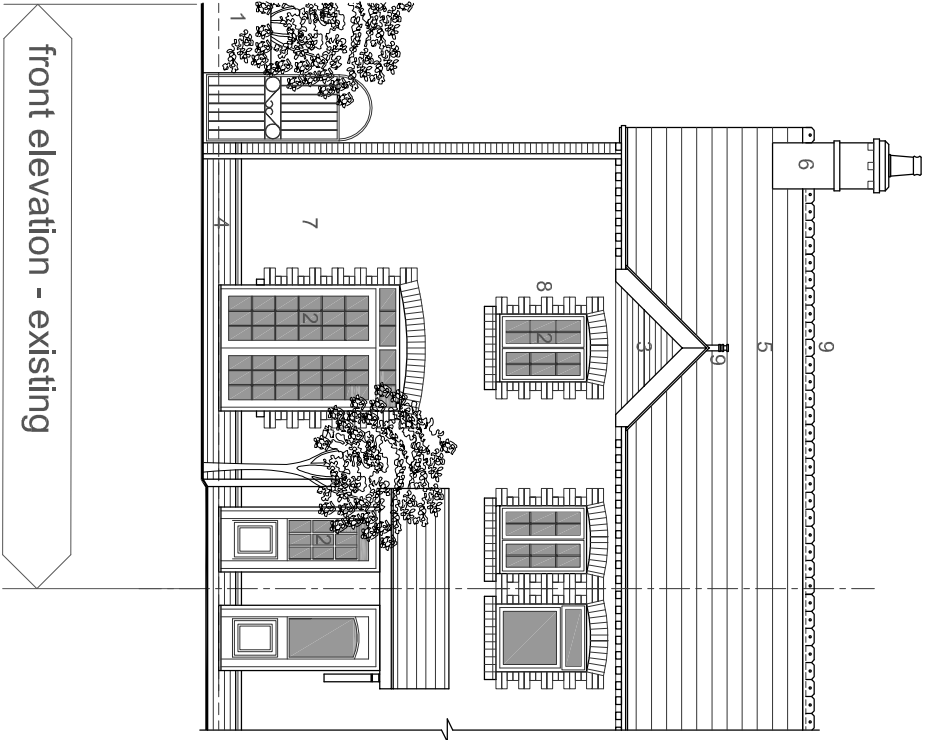

ARCHITECTURAL DESIGN (SOUTH WALES)

The Garden Room Ewenny Garden Centre Ewenny Road Ewenny Bridgend CF35 5AD
m. 07868822912 e. info@ad-sw.co.uk

Do not scale the drawings against the following purposes:
Copyright registered to Architectural Design (South Wales)

Project Title : PROPOSED SINGLE STOREY EXTENSION at:- 1 CWRT-Y-DEFAID, MARGAM		
Drawing Title : PLANNING: ELEVATIONS - EXISTING		
Drawing Number : 2520 - P03	Scale : 1:100 @ A3 Revised :	Date : 05/05/25