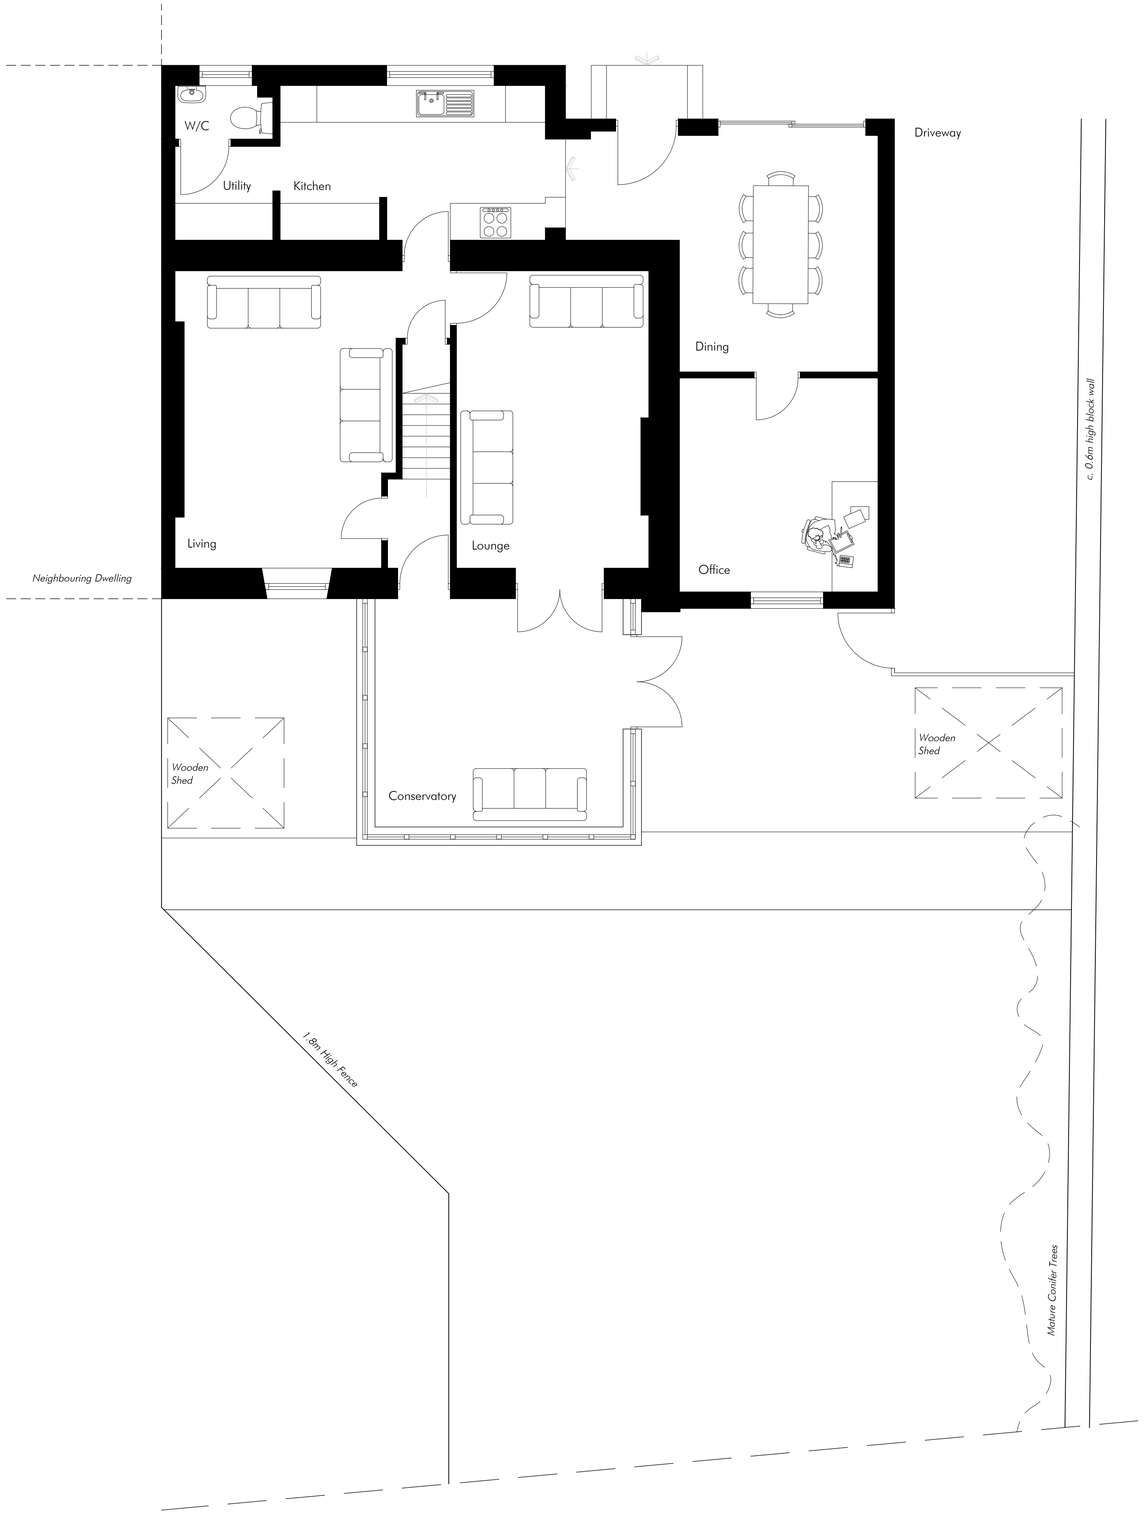

Existing Ground Floor Plan
1:50

Existing Front Elevation
1:100

Existing Rear Elevation
1:100

Existing Side (Principal) Elevation
1:100

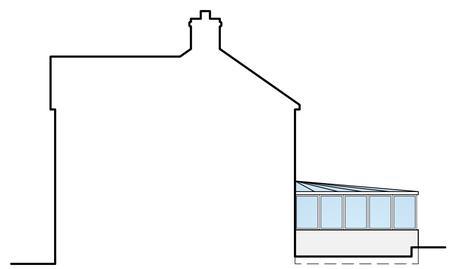

Existing Side Elevation
1:100

Amlwg Architecture

Amlwg Architecture
New Quay, Ceredigion
Alltwen, Neath Port Talbot

design@amlwgrchitecture.co.uk
www.amlwgarchitecture.co.uk

notes

1. Drawings are based on survey data and may not accurately represent what is physically present.
2. Do not scale from this drawing. All dimensions to be site verified by the contractor before proceeding.
3. All dimensions are in millimetres unless noted otherwise.
4. Amlwg Architecture shall be notified in writing of any discrepancies.

revisions

REV	DATE	DRAWN	APP.	NOTES

project north

not to scale

Relation to Plan Only

Survey undertaken by third party. Amlwg Architecture do not accept liability for dimensional accuracy

status: **S2 - CONCEPT**

client:

Darren + Nicola

project:

Extension
102 Graig Road, SA8 3DS

title:

Existing
Floor Plans + Elevations

revision:	
drawn by:	AW
approved by:	AW
date:	22.02.2025
job no:	063
scale + size:	as ind. @ A1L

drawing no:

101