FIRST ANGLE PROJECTION | 10 20 30 40 50 60 70 80mm. | CONFIDENTIAL– Tata Steel UK Limited | 1 2 3ins. | DO NOT SCALE

WELD SYMBOLS TO B.S. EN 22553
UNDIMENSIONED RADII TO BE 1 mm
GENERAL TOLERANCES TO BS EN 22768 – PART 1 (MEDIUM CLASS)

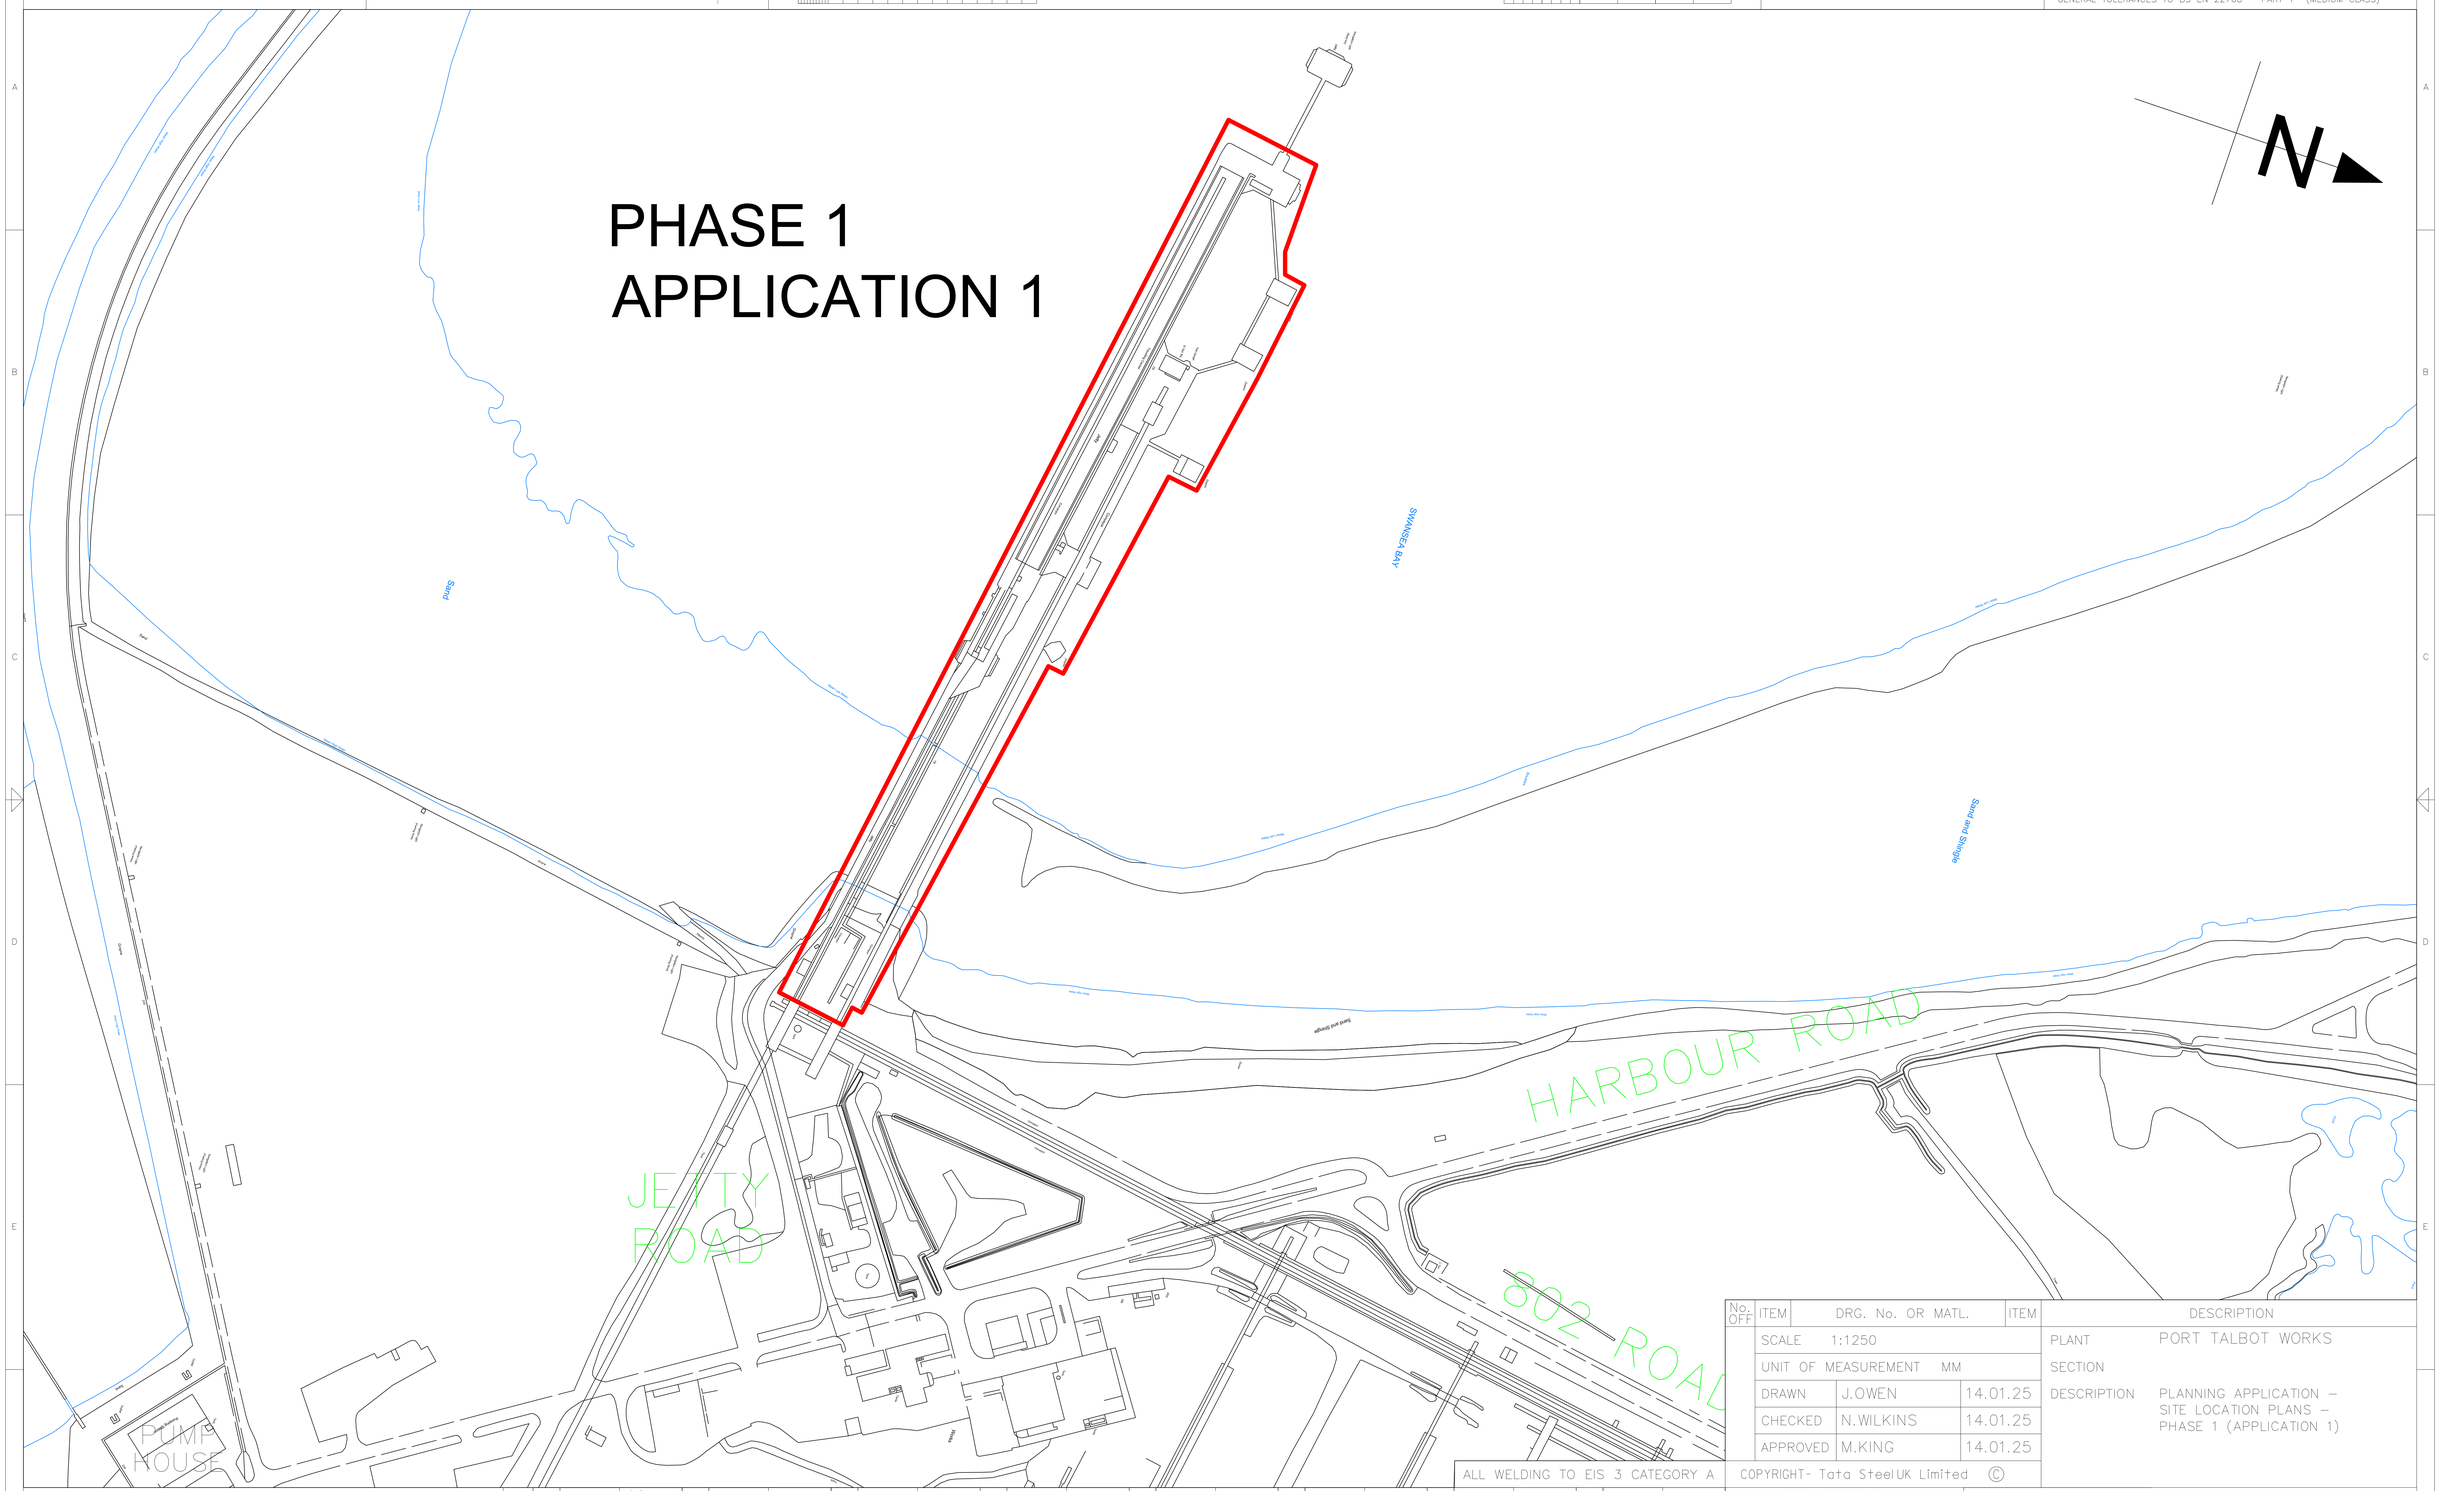

No. OFF	ITEM	DRG. No. OR MATL.	ITEM	DESCRIPTION
	SCALE	1:1250		PLANT: PORT TALBOT WORKS
	UNIT OF MEASUREMENT	MM		SECTION
	DRAWN	J.OWEN	14.01.25	DESCRIPTION: PLANNING APPLICATION – SITE LOCATION PLANS – PHASE 1 (APPLICATION 1)
	CHECKED	N.WILKINS	14.01.25	
	APPROVED	M.KING	14.01.25	

ALL WELDING TO EIS 3 CATEGORY A

COPYRIGHT- Tata SteelUK Limited ©

Tata Steel UK Limited
Port Talbot Works

REVISIONS

01	DRAWN	J.OWEN 23.01.25		DRAWN		DRAWN		DRAWN		DRAWN		DRAWN		DRAWN		DRAWN		DRAWN		DRAWN		DRAWN	
FINAL ISSUE																							
CH'D	NVW 23.01.25	APP'D	MK 23.01.25	CH'D	J.O 24.01.23	APP'D	N.W 24.01.23	CH'D		APP'D		CH'D		APP'D		CH'D		APP'D		CH'D		APP'D	

CONFIDENTIAL

THIS DRAWING IS THE PROPERTY OF TATA STEEL UK LIMITED AND MUST NOT BE COPIED WITHOUT WRITTEN PERMISSION. ITS CONTENTS ARE CONFIDENTIAL, MUST NOT BE DISCLOSED OUTSIDE TATA STEEL UK LIMITED WITHOUT WRITTEN PERMISSION AND ARE TO BE USED ONLY FOR THE PURPOSE FOR WHICH THE DRAWING SUPPLIED.

JOB REF : CE 185

CAD FILE : 0000.00.00.00.158

ORIGINATING OFFICE

DRG.No. 0000.00.00.00.158–S001 REV. 01

RECEIVING OFFICE

DRG.No. REV.

A0

$TIME$ $DATE$ $FILEABBREV$