






NO.	NOTES
1	All dimensions in millimetres unless otherwise stated.
2	Do not scale off drawing. All dimensions to be checked on site by contractor.
3	Drawings to be used for purposes of Planning Application only.
4	These are not Construction Drawings.
5	The contractor is to set out, check and co-ordinate all dimensions on site during the course of works.

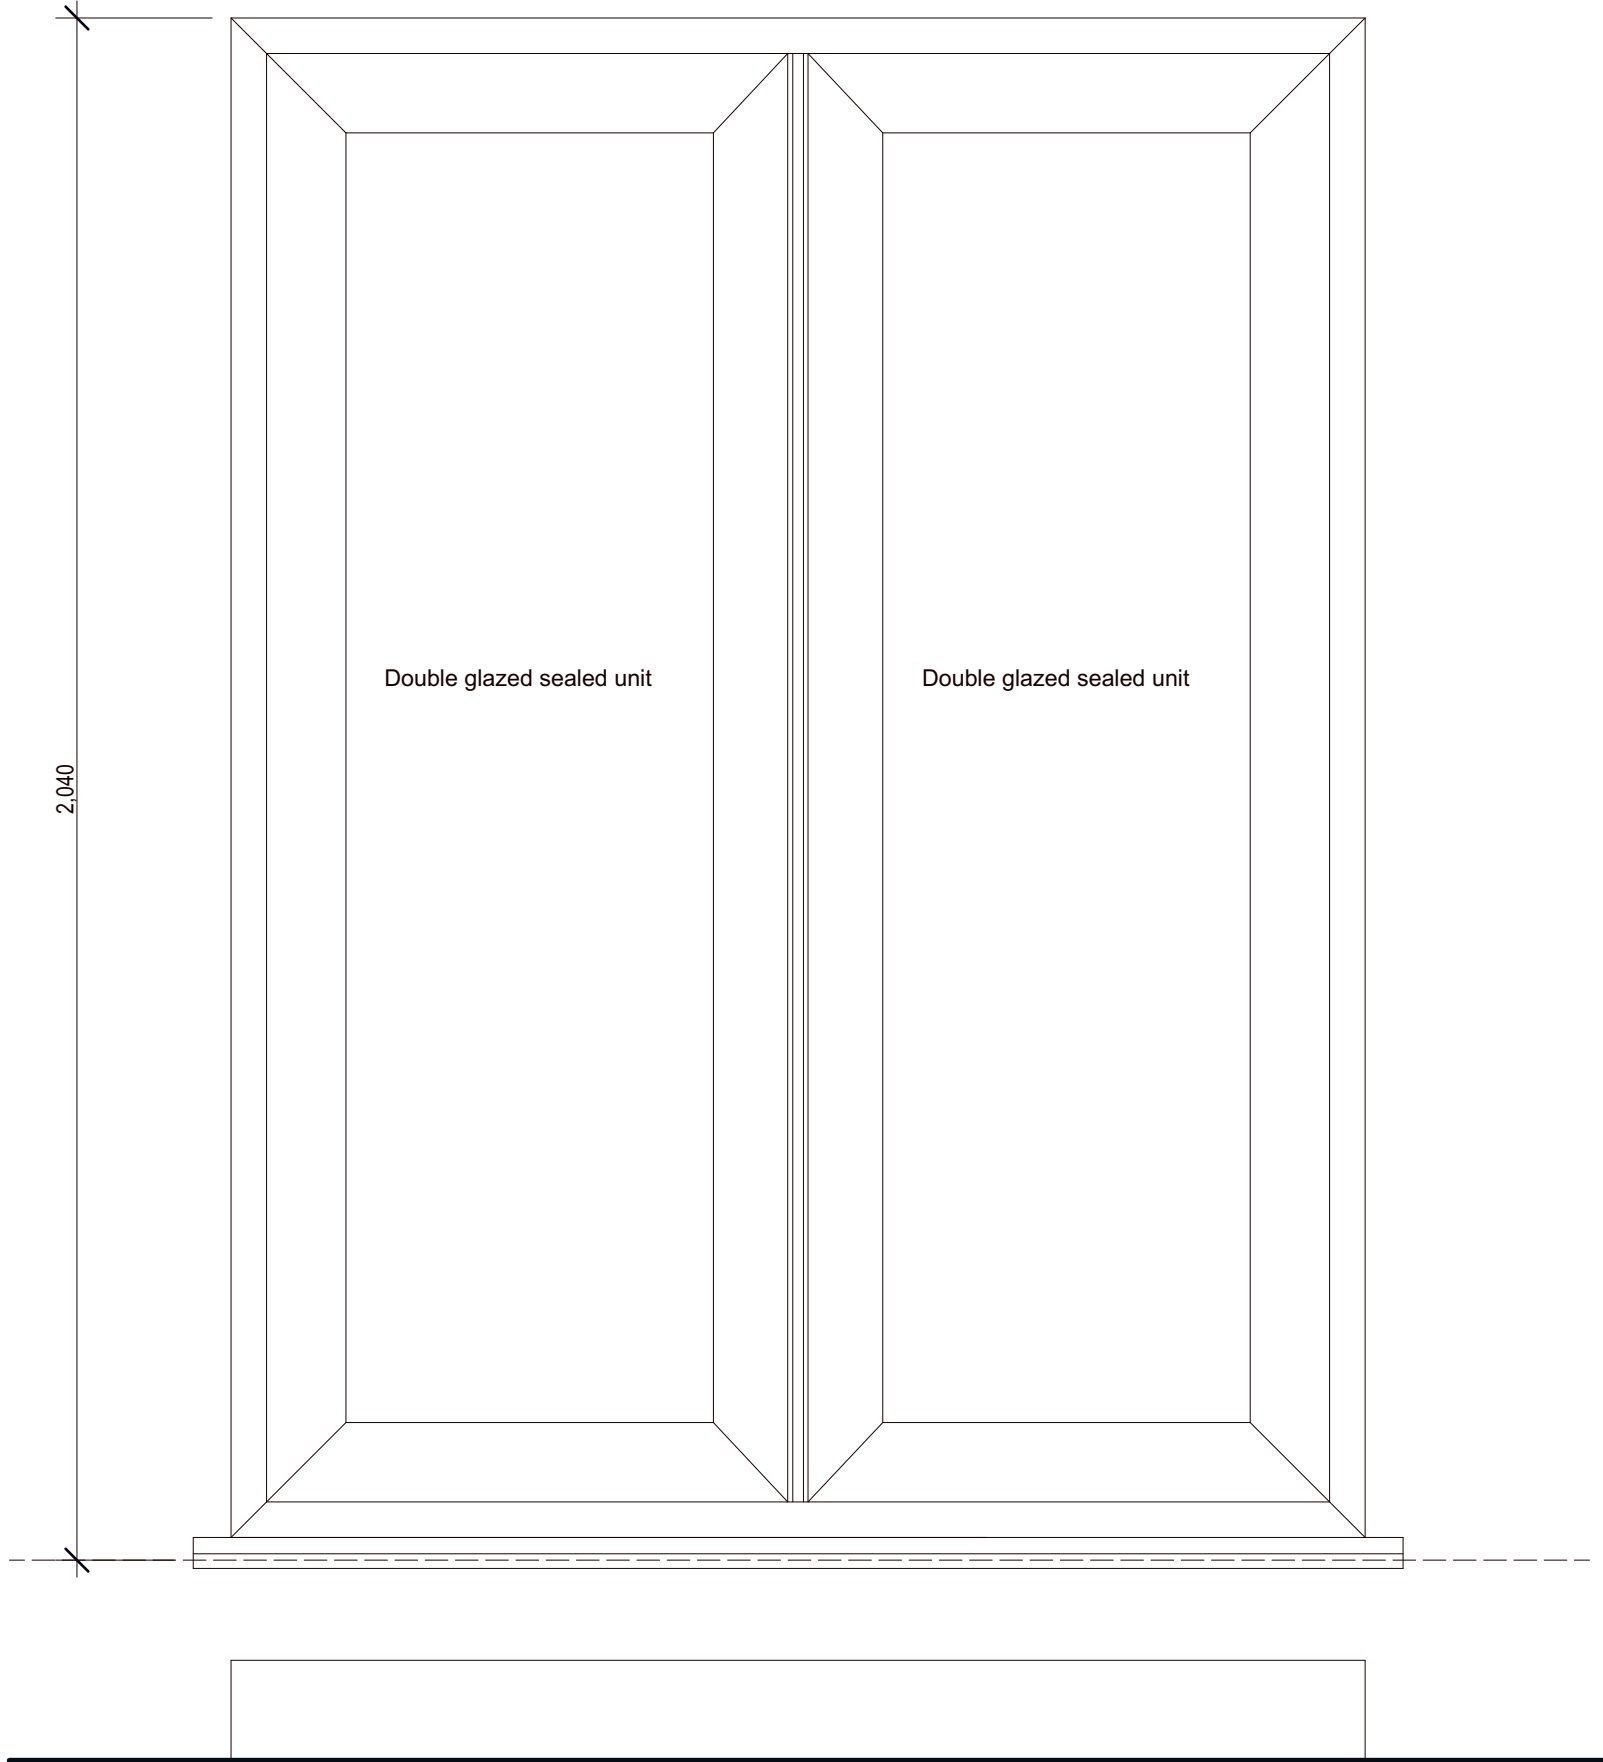

Elevation

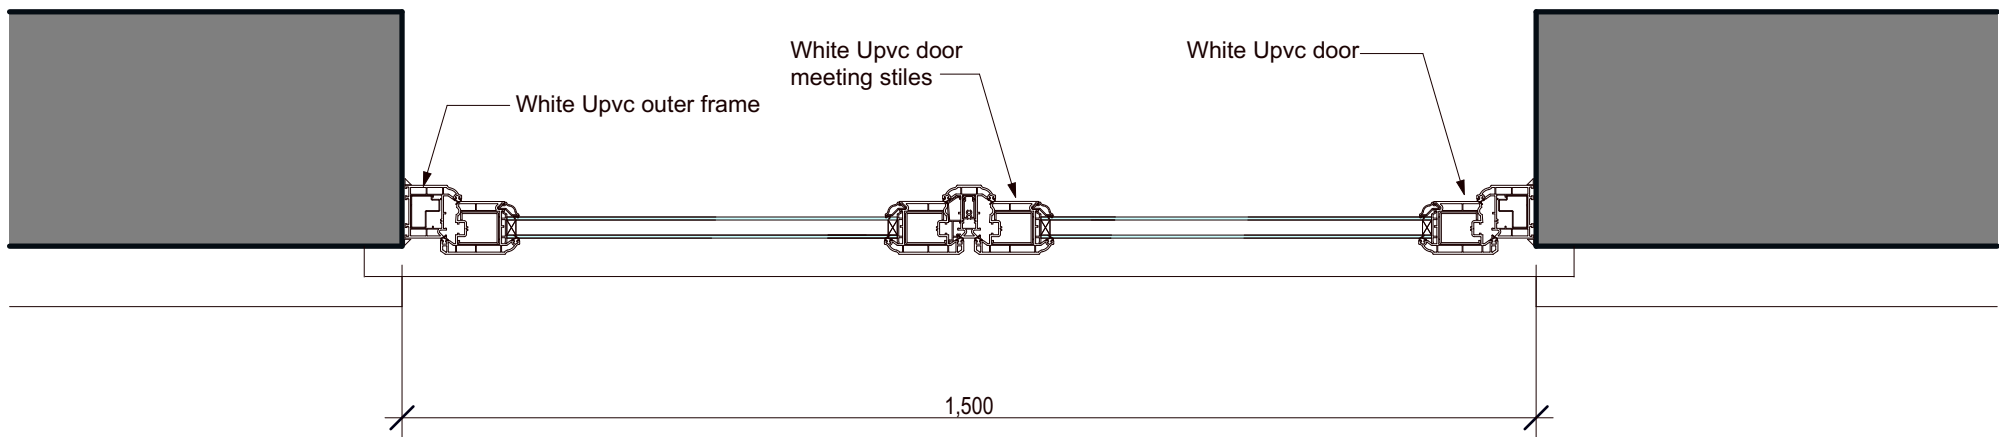


Plan

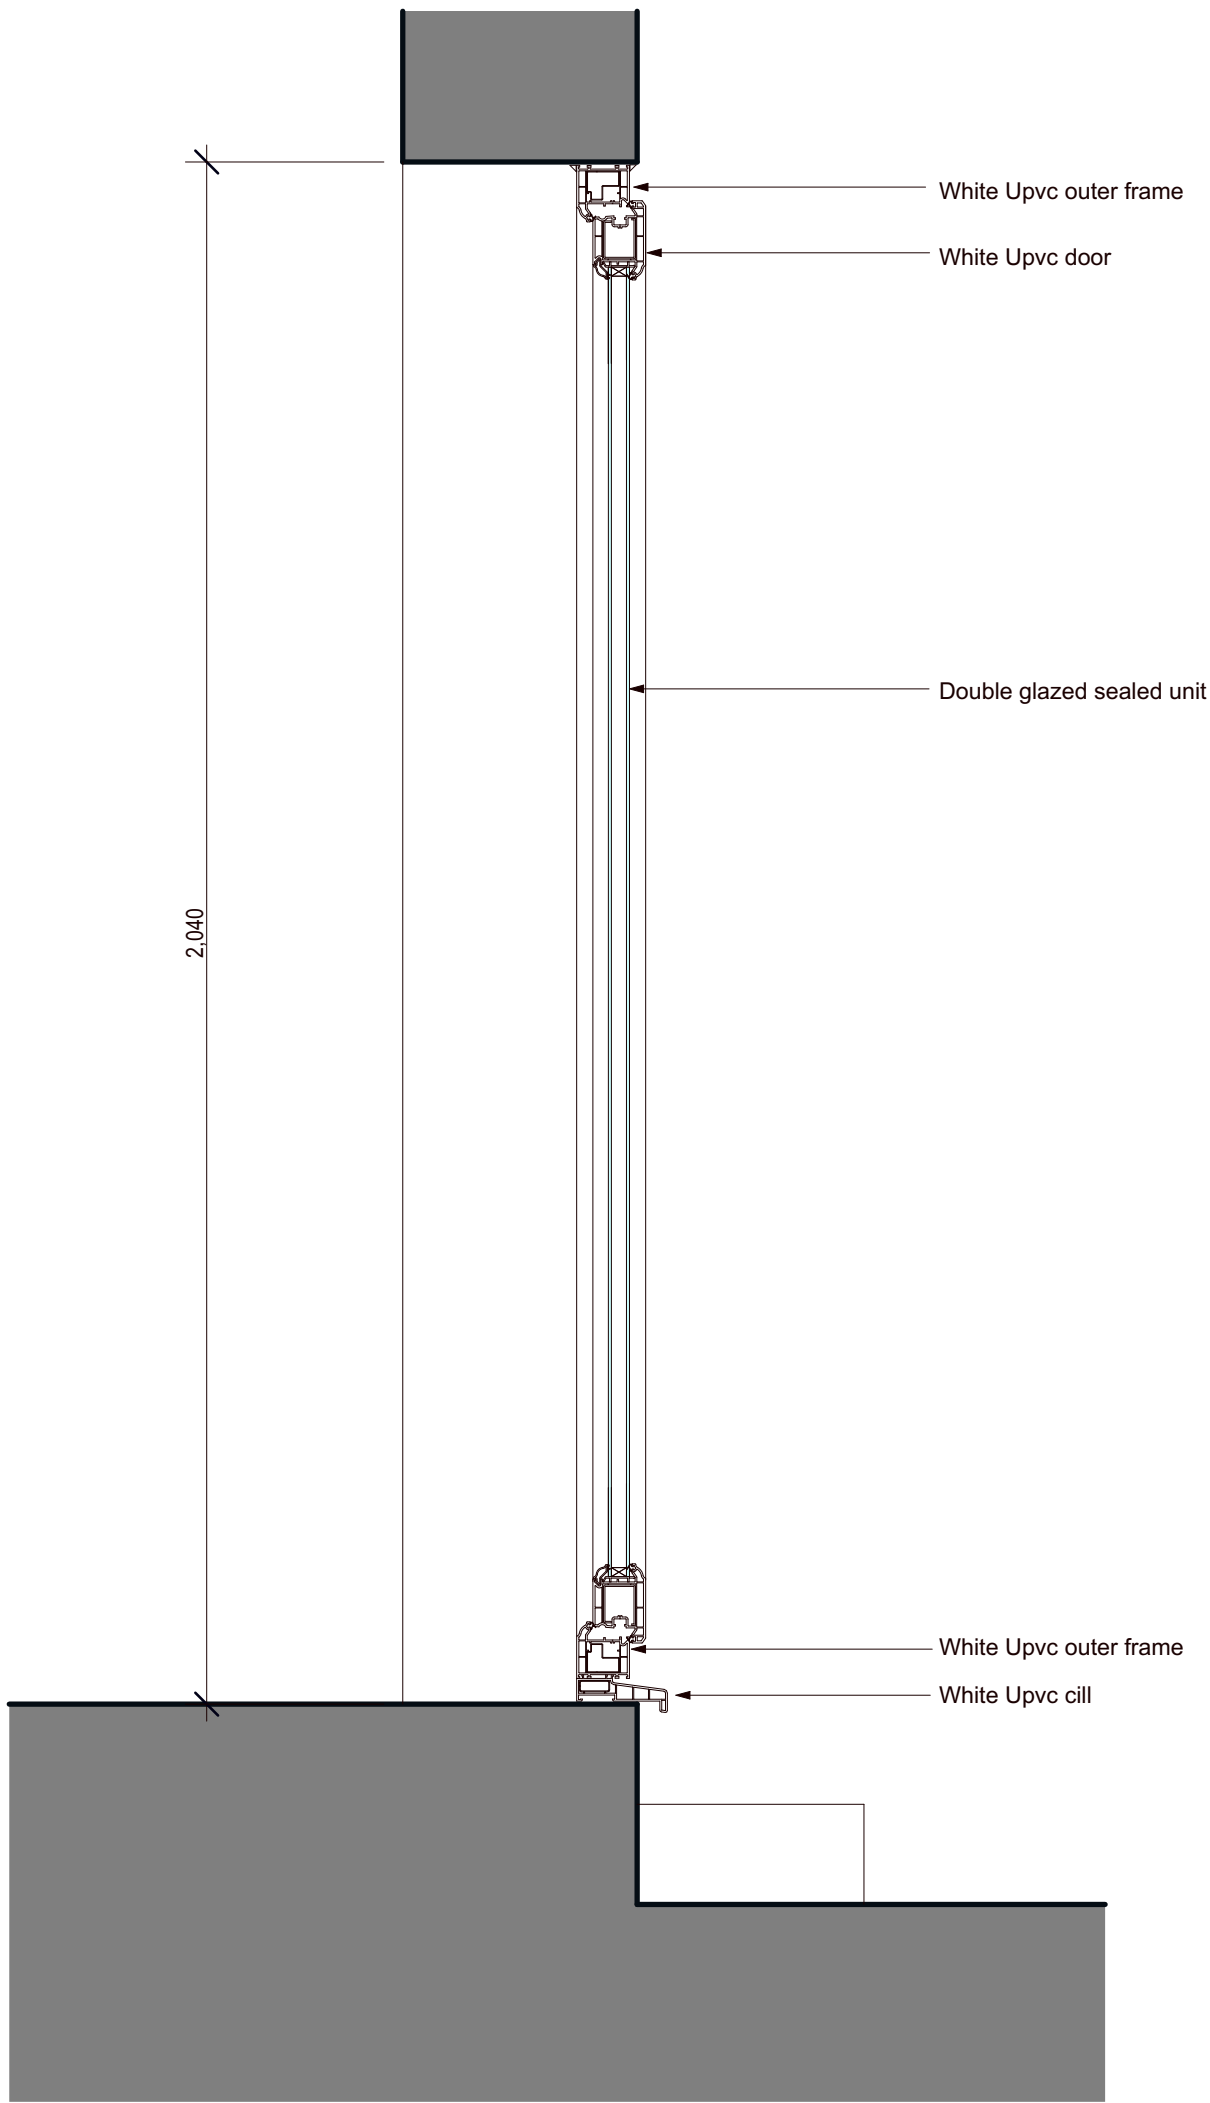


Section


105 x 70mm White Upvc door sash

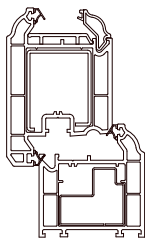

120 x 30mm White Upvc cill

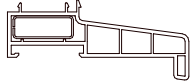

70 x 75mm White Upvc outer frame

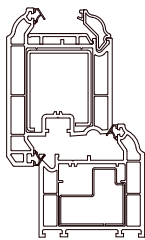

UPVC Section Details 1:5