



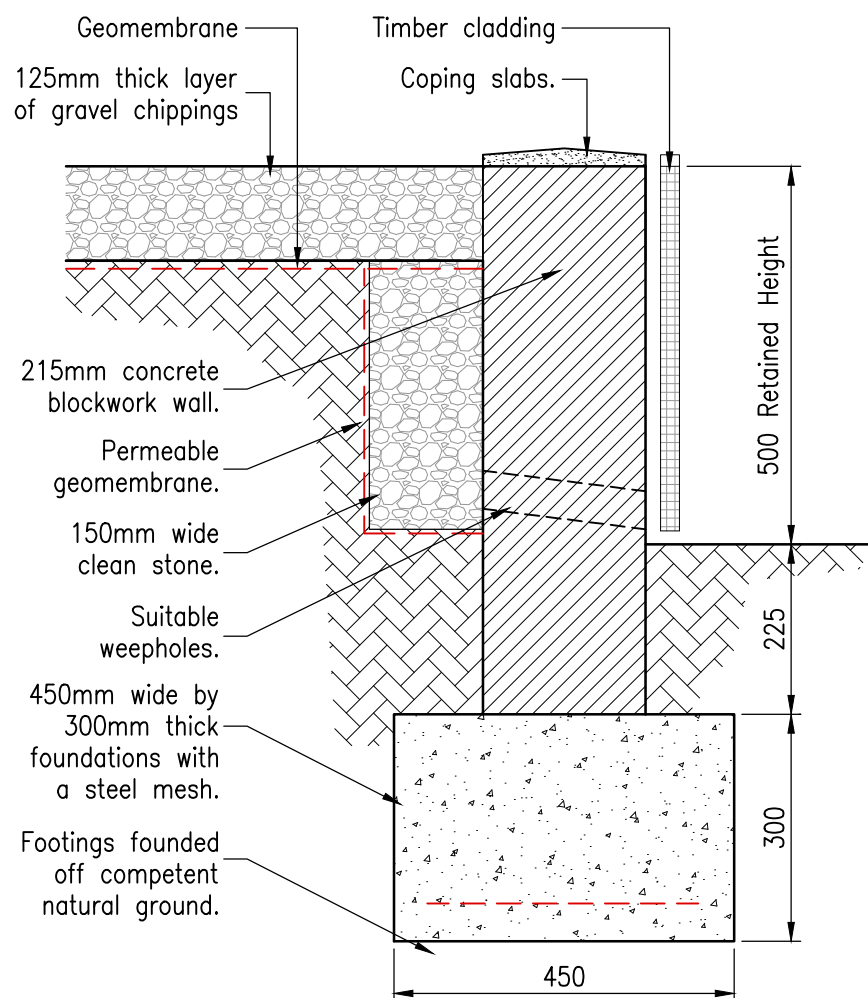

500mm High Block Retaining Wall Detail

Scale 1:10

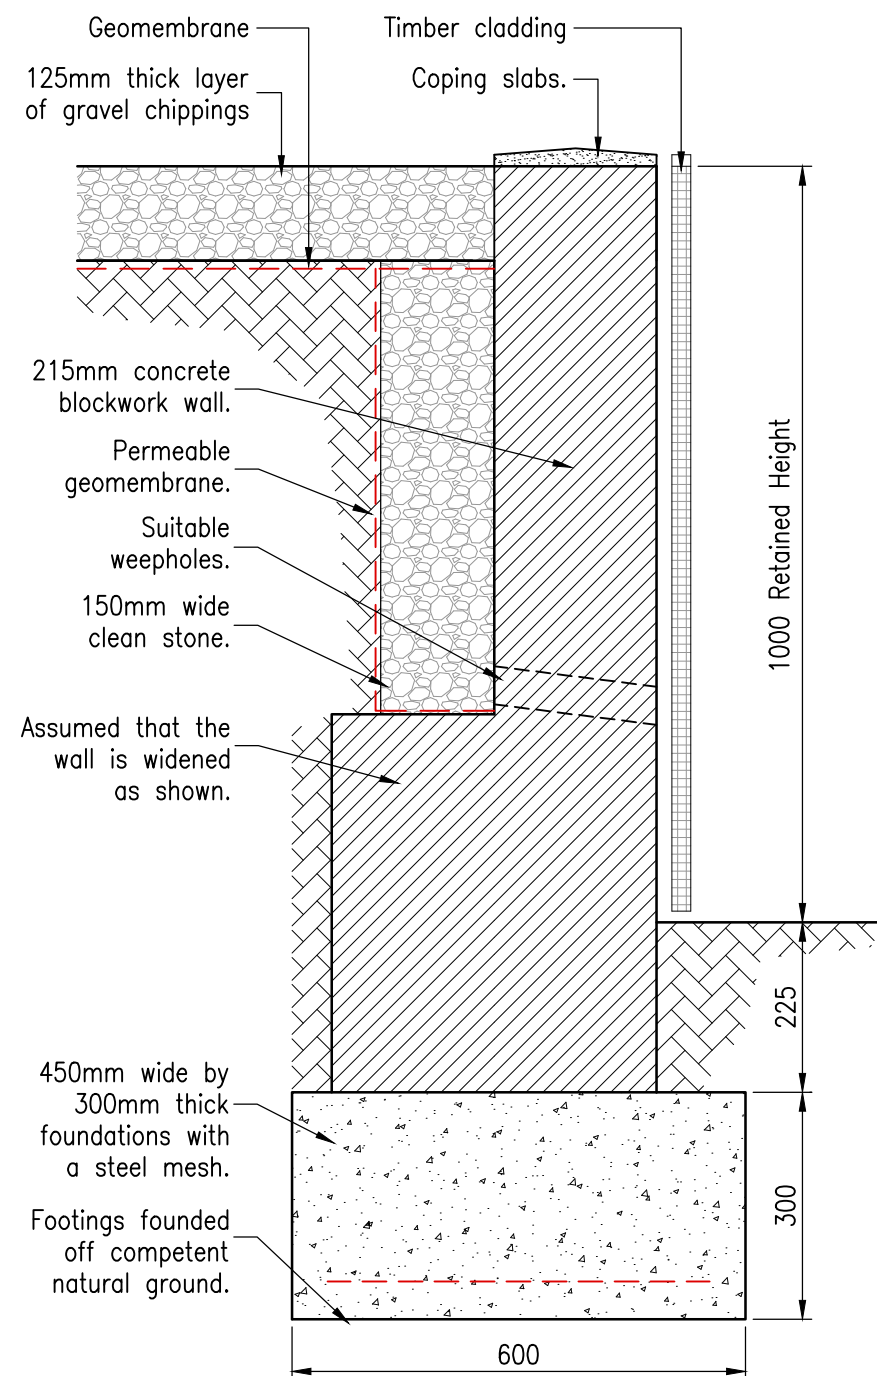

1000mm High Block Retaining Wall Detail

Scale 1:10

Project:
Proposed External Works at
6 Prettyman Drive, Llandarcy Village
Neath, Neath Port Talbot, SA10 8HZ

Drawing Title:
Construction Details
(Sheet 2)

Client:
Julieanna Tranta

Drawing Number:
24/087(104)

Scale:
1:10 A3

Original Date:
07/08/24

Drawing Status:
For Comments

Revision:
A

Revision Date:
17/09/24