



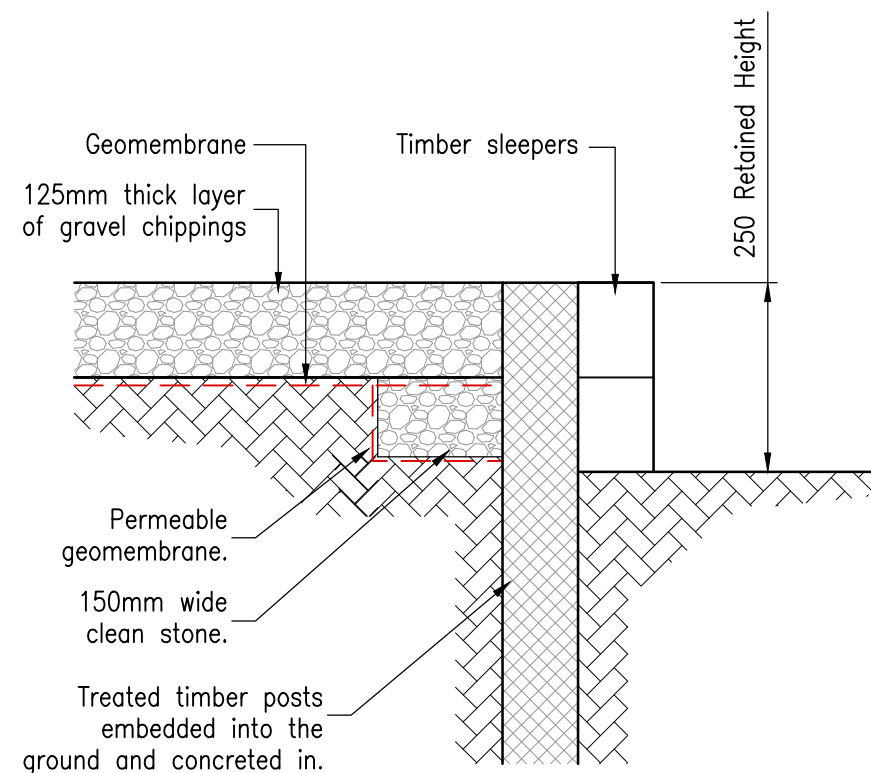

250mm High Sleeper Retaining Wall Detail

Scale 1:10

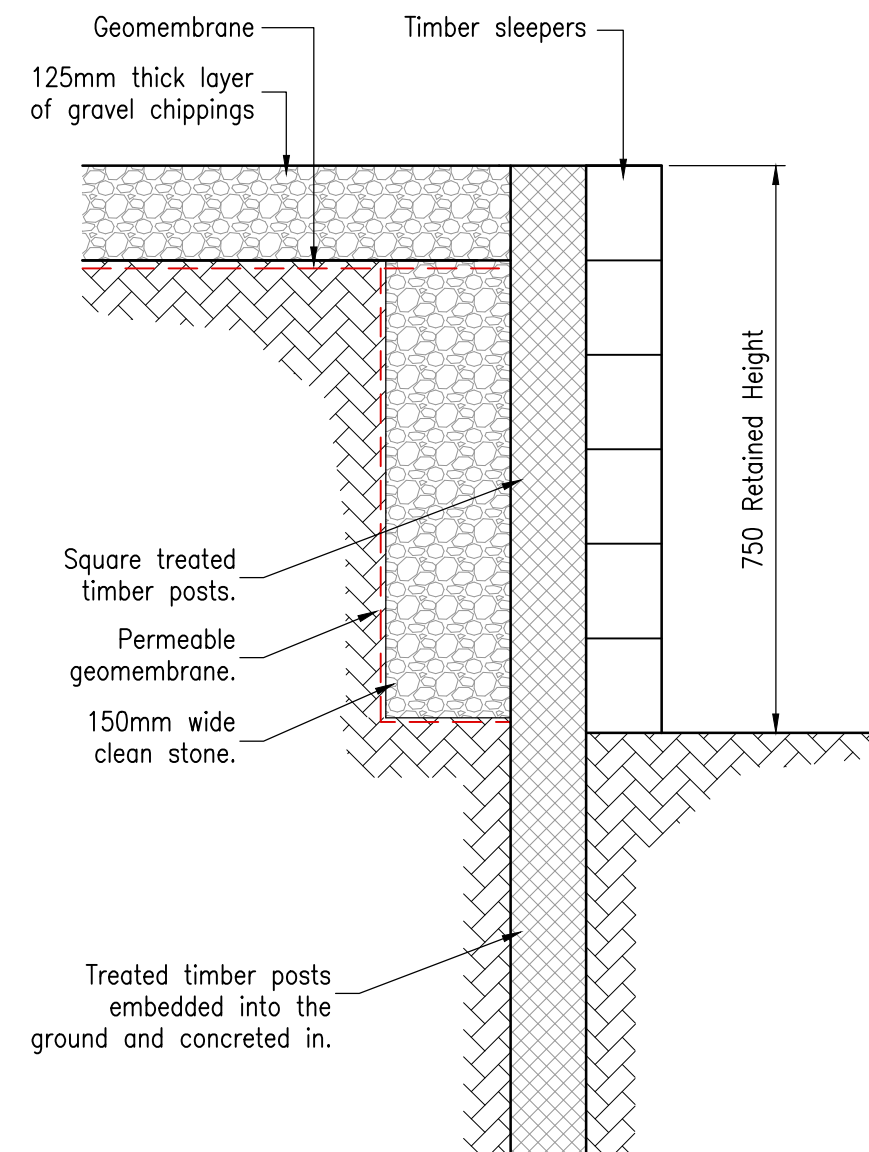

750mm High Sleeper Retaining Wall Detail

Scale 1:10

Project:
Proposed External Works at
6 Prettyman Drive, Llandarcy Village
Neath, Neath Port Talbot, SA10 8HZ

Drawing Title:
Construction Details
(Sheet 3)

Client:
Julieanna Tranta

Drawing Number:
24/087(105)

Scale:
1:10 A3

Original Date:
17/09/24

Drawing Status:
For Comments

Revision:
-

Revision Date:
-