


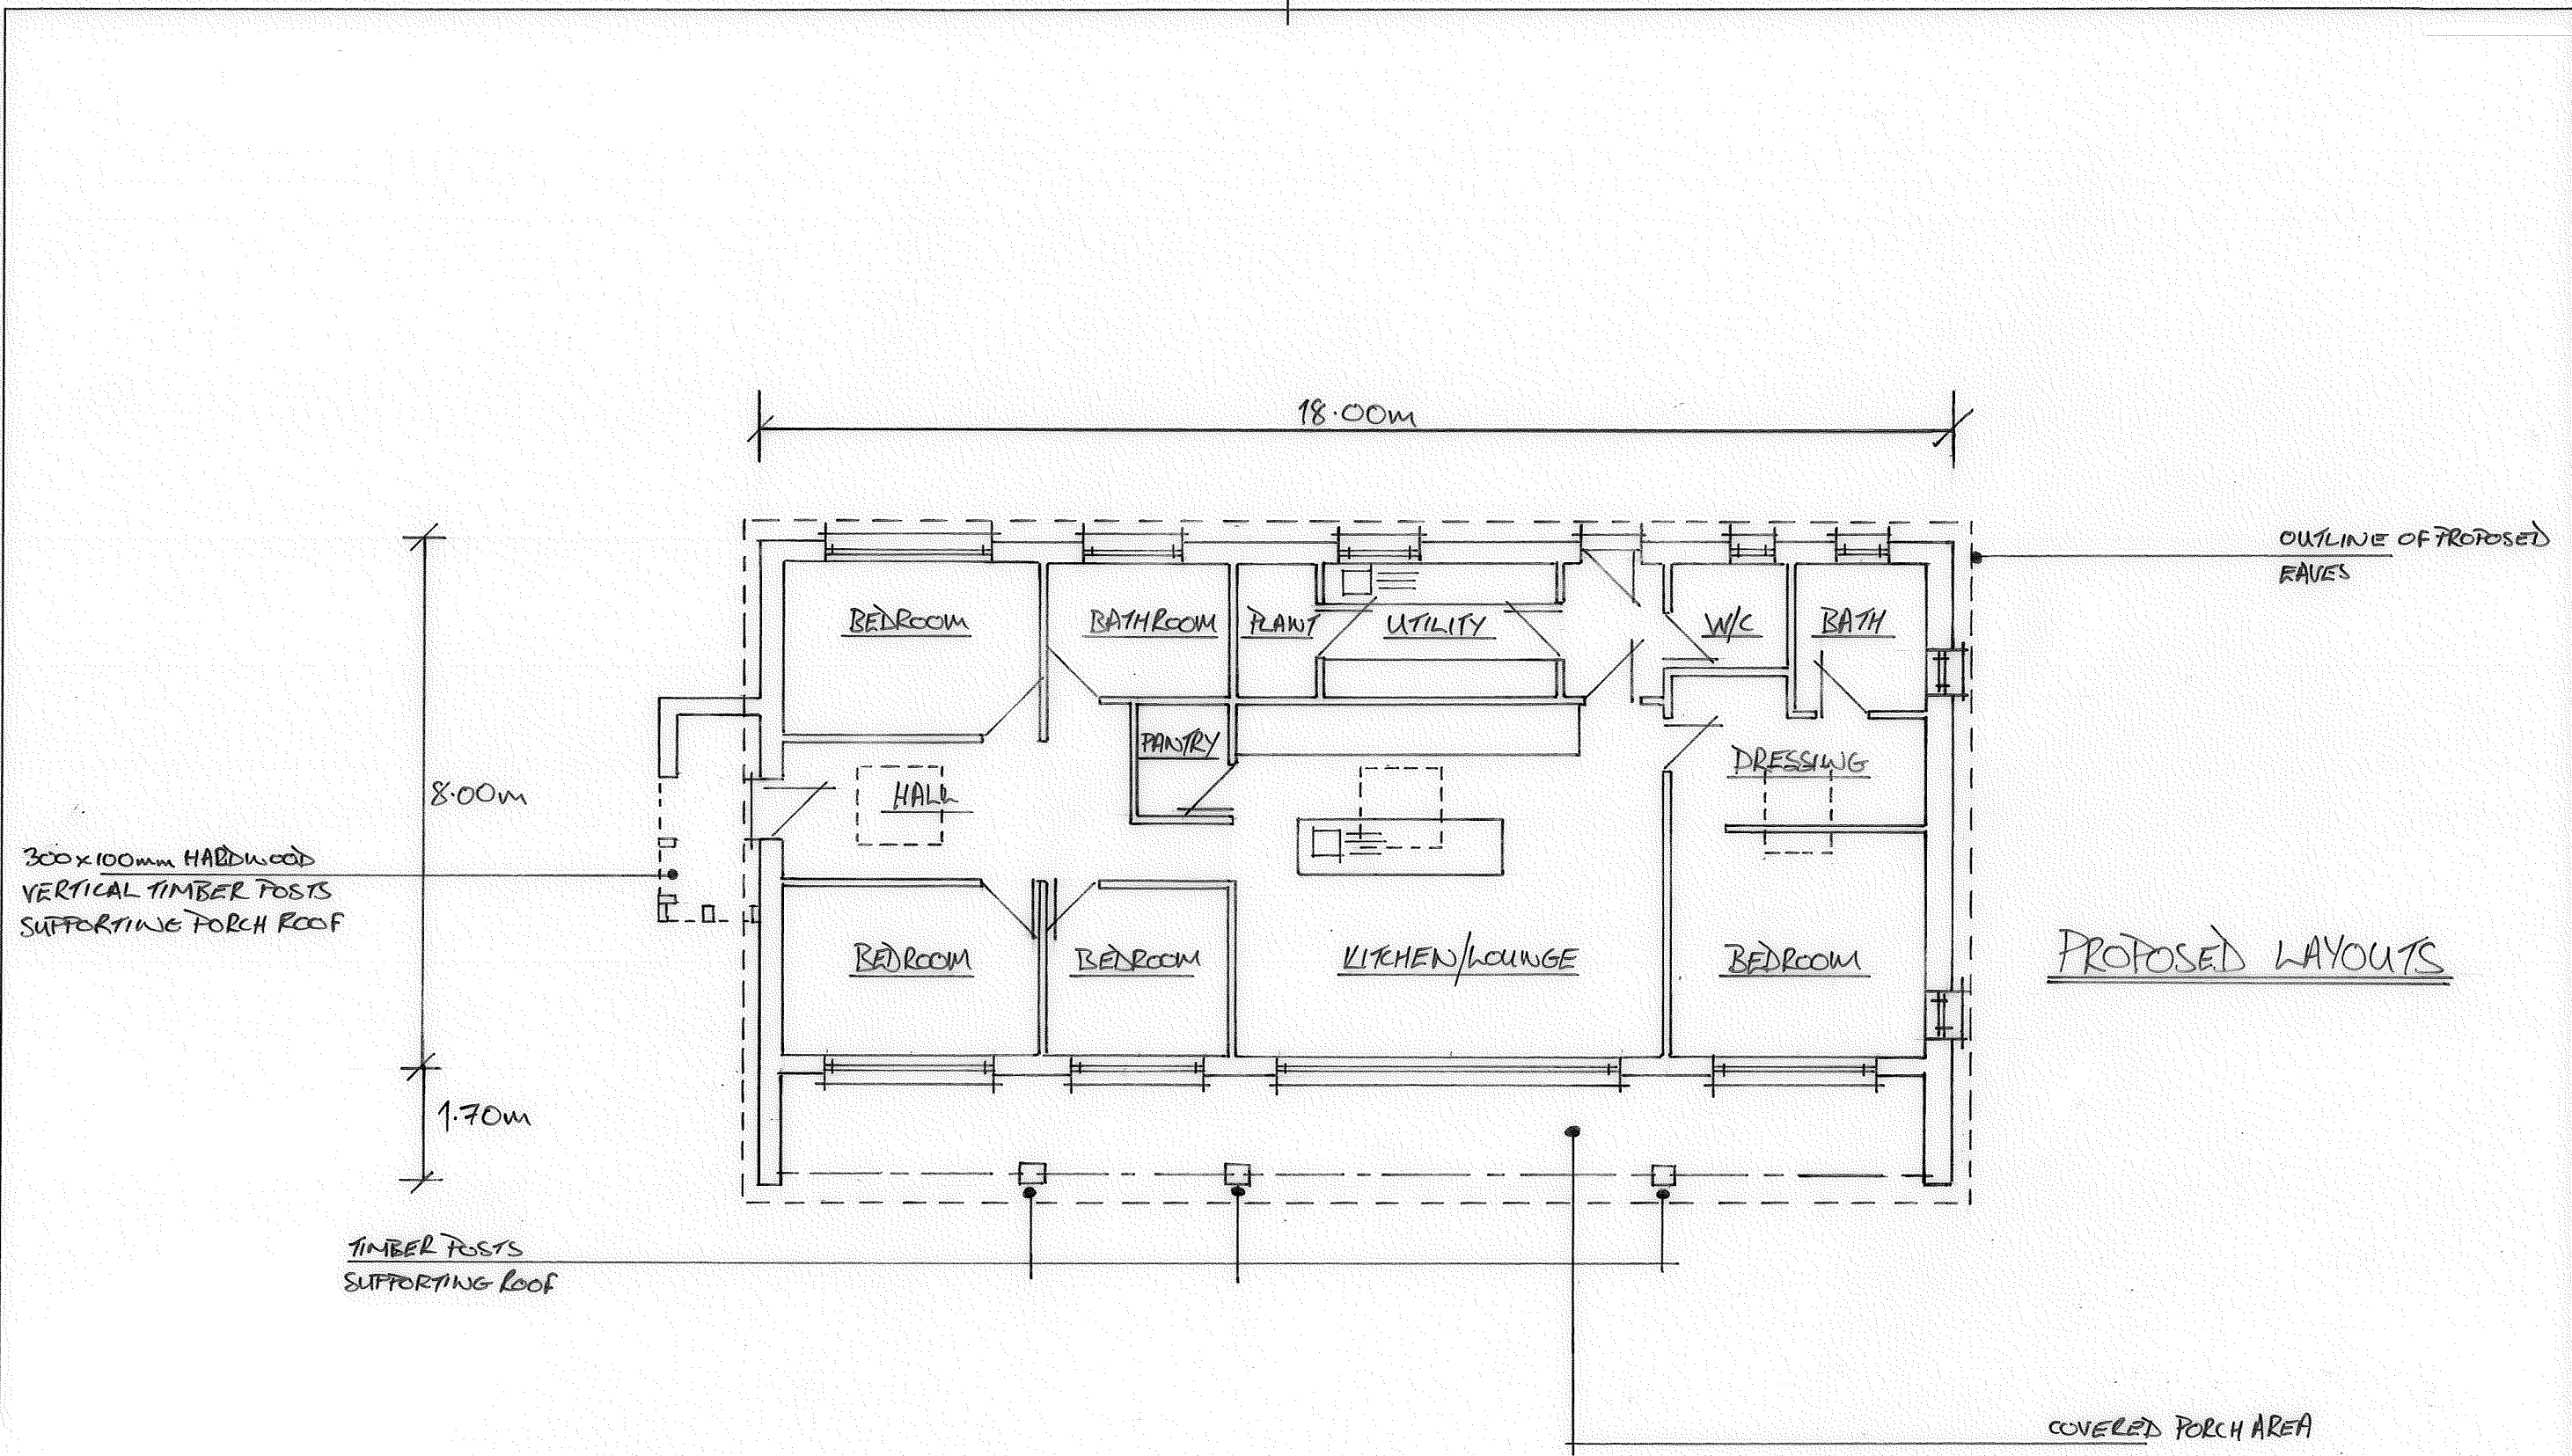

	NOTES: All dimensions must be checked on site and not scaled from this drawing.	Client Mr G GRIFFITH & Ms L ROWE	Scale 1:100	Drawing Title	
		Job Title PROPOSED LAYOUTS	Drawn by	Drg No. No 1	Rev
			Date		