


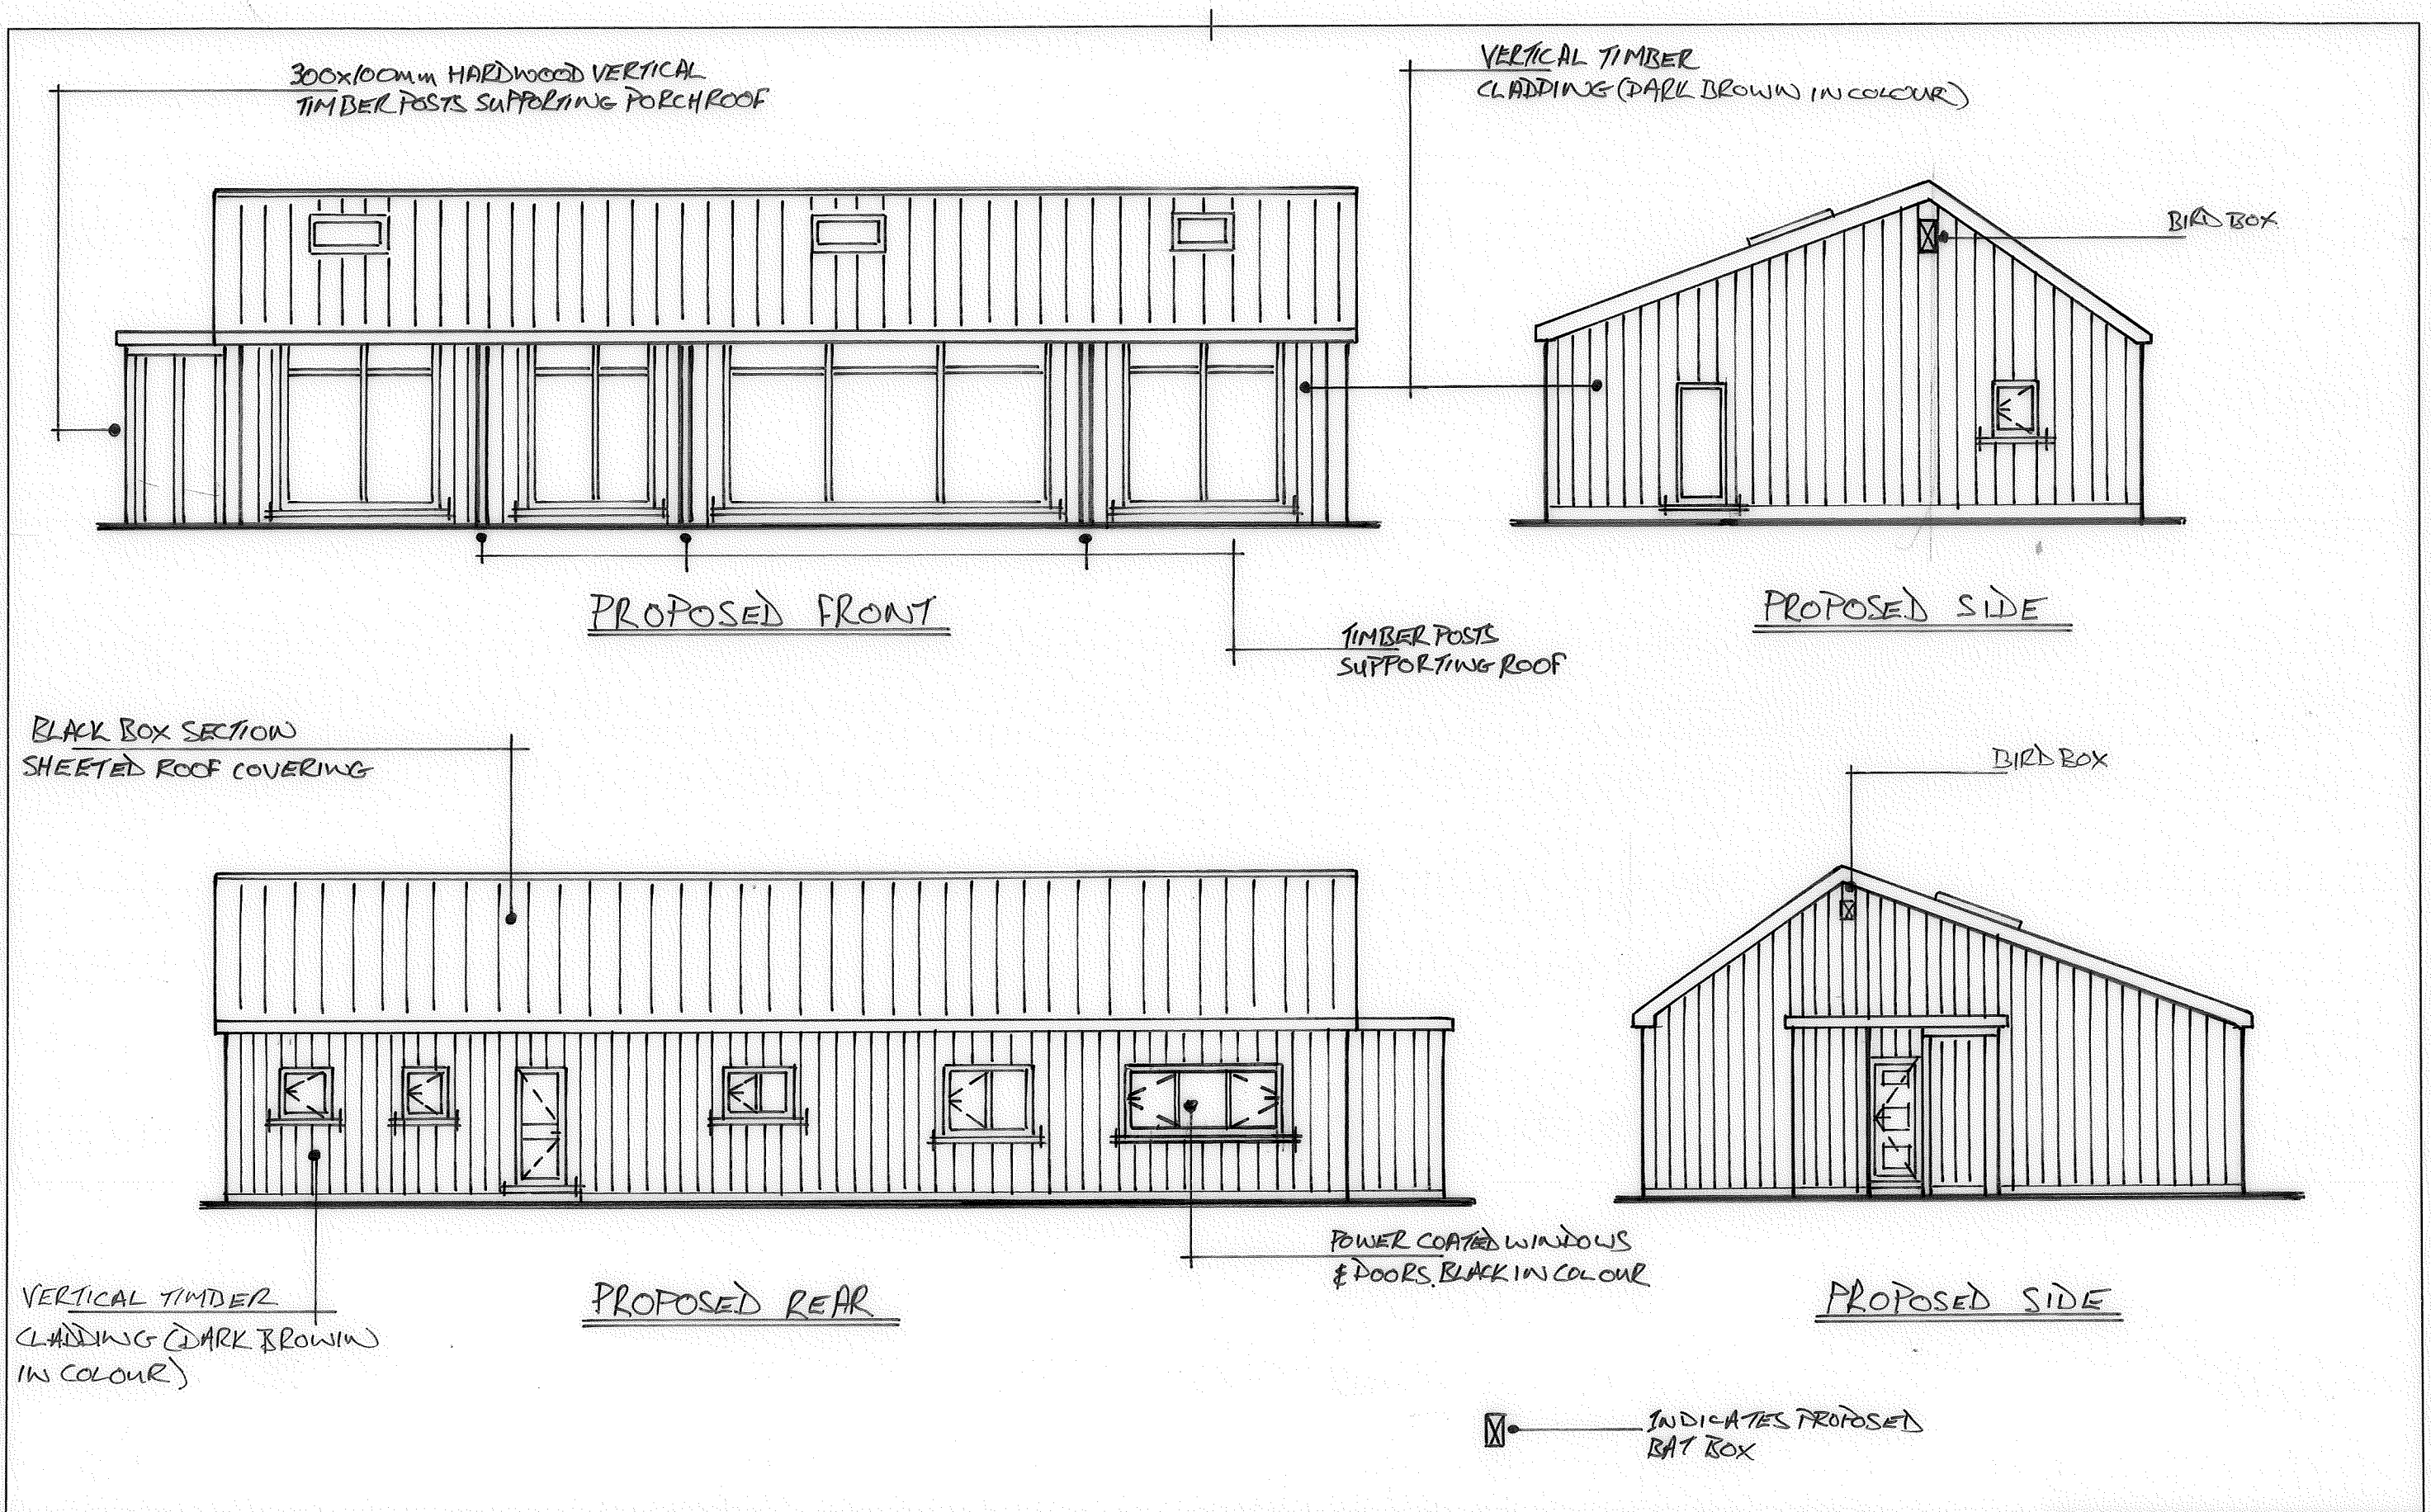

NOTES:

All dimensions must be checked on site and
not scaled from this drawing.

Client

MCG GRIFFITH & MSL ROWE

Job Title

PROPOSED ELEVATIONS

Scale

1:100

Drawn by

Date

Drawing Title

Drg No.

Nº2

Rev