


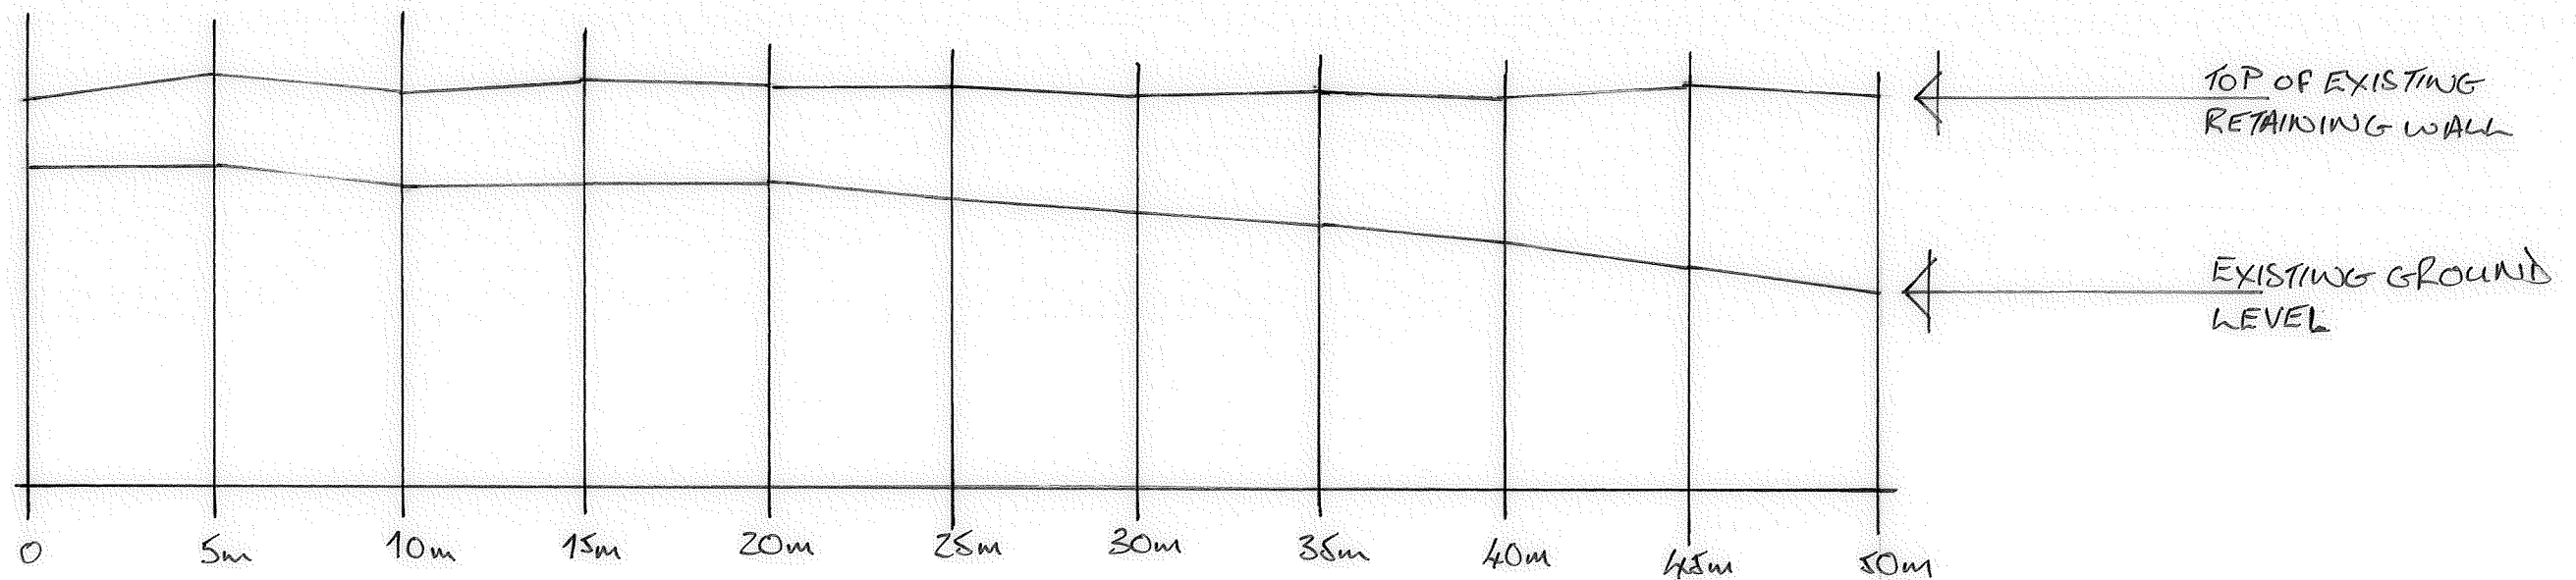

NOTES:

All dimensions must be checked on site and not scaled from this drawing.

Client

Mr G GRATH & MSL ROWE

Job Title

EXISTING RETAIN WALL PROFILE

Scale

1:100

Drawn by

Date

Drawing Title

Drg No.

Nº7

Rev