



EXISTING SECTIONS A-A

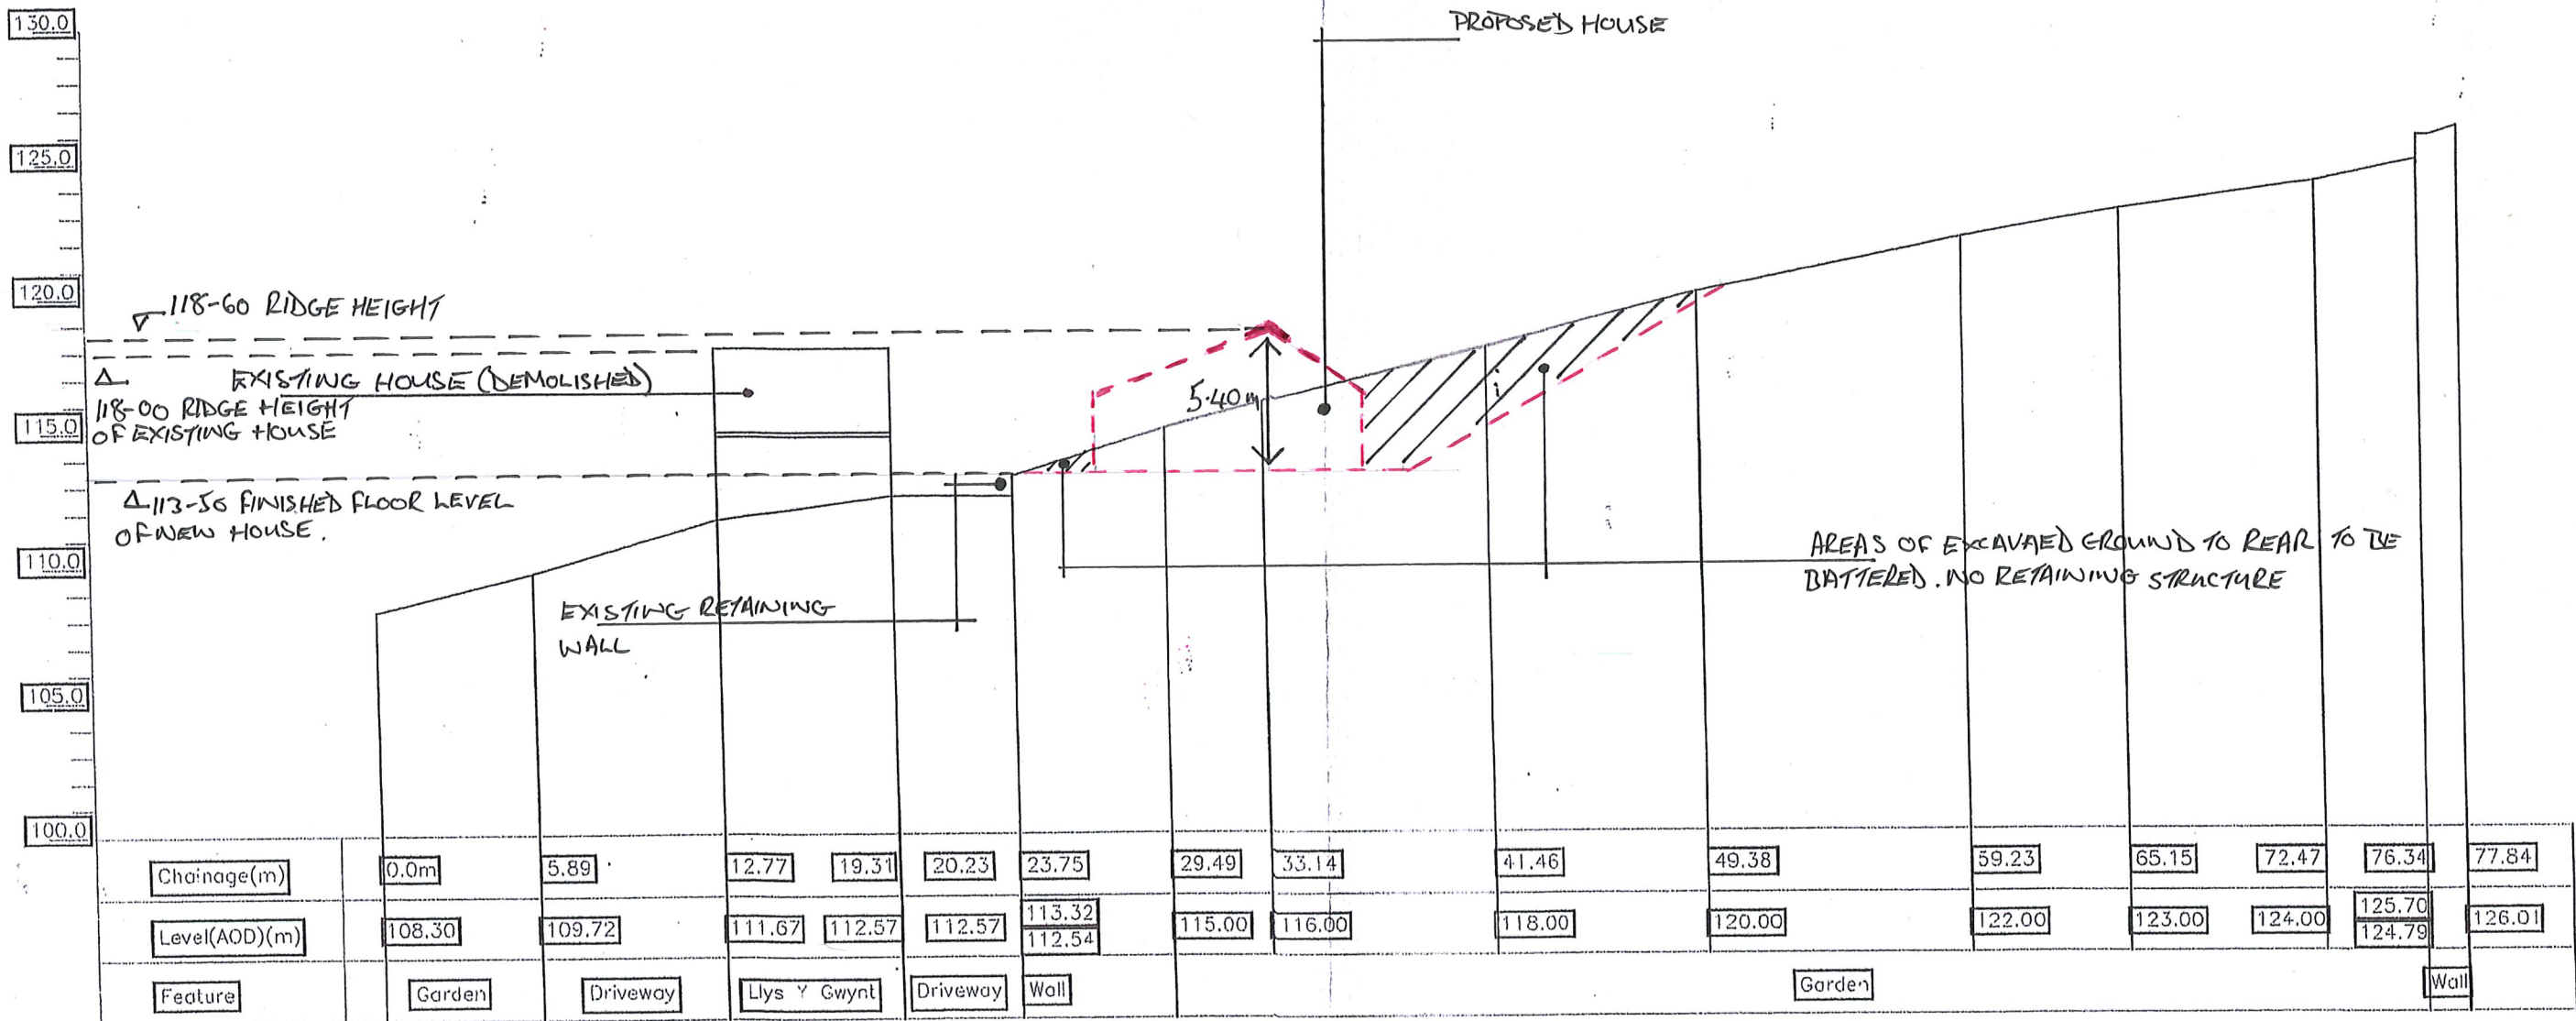

Cross Section A-A A-A

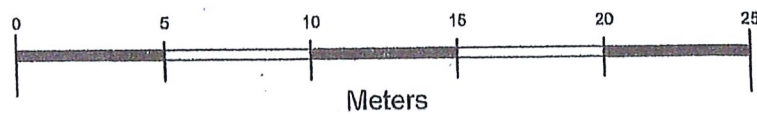

DRAWING 10 N°

	Daren Oliver Civil Eng Services Ltd THE TITANIC CENTRE, TITANIC ROAD, BURNLEY 1 Head St, Burnley, Central Vision, Greater Manchester M1 1TA Mobile: 07710 515410 Office: 01220 656129 Email: daren@dcivileng.co.uk daren@tyson.com www.darenoliver-civileng.co.uk
Contract	Llys Y Gwynt 17 Penygralg Rd Alltwen Pontardawe Swansea SA8 3BS
Cross Sections A-A	
Drawing Number	20753/002/LYG/DLO
Scale	1/250 @ A3 Date 26/06/2022 Drawn by DLO