


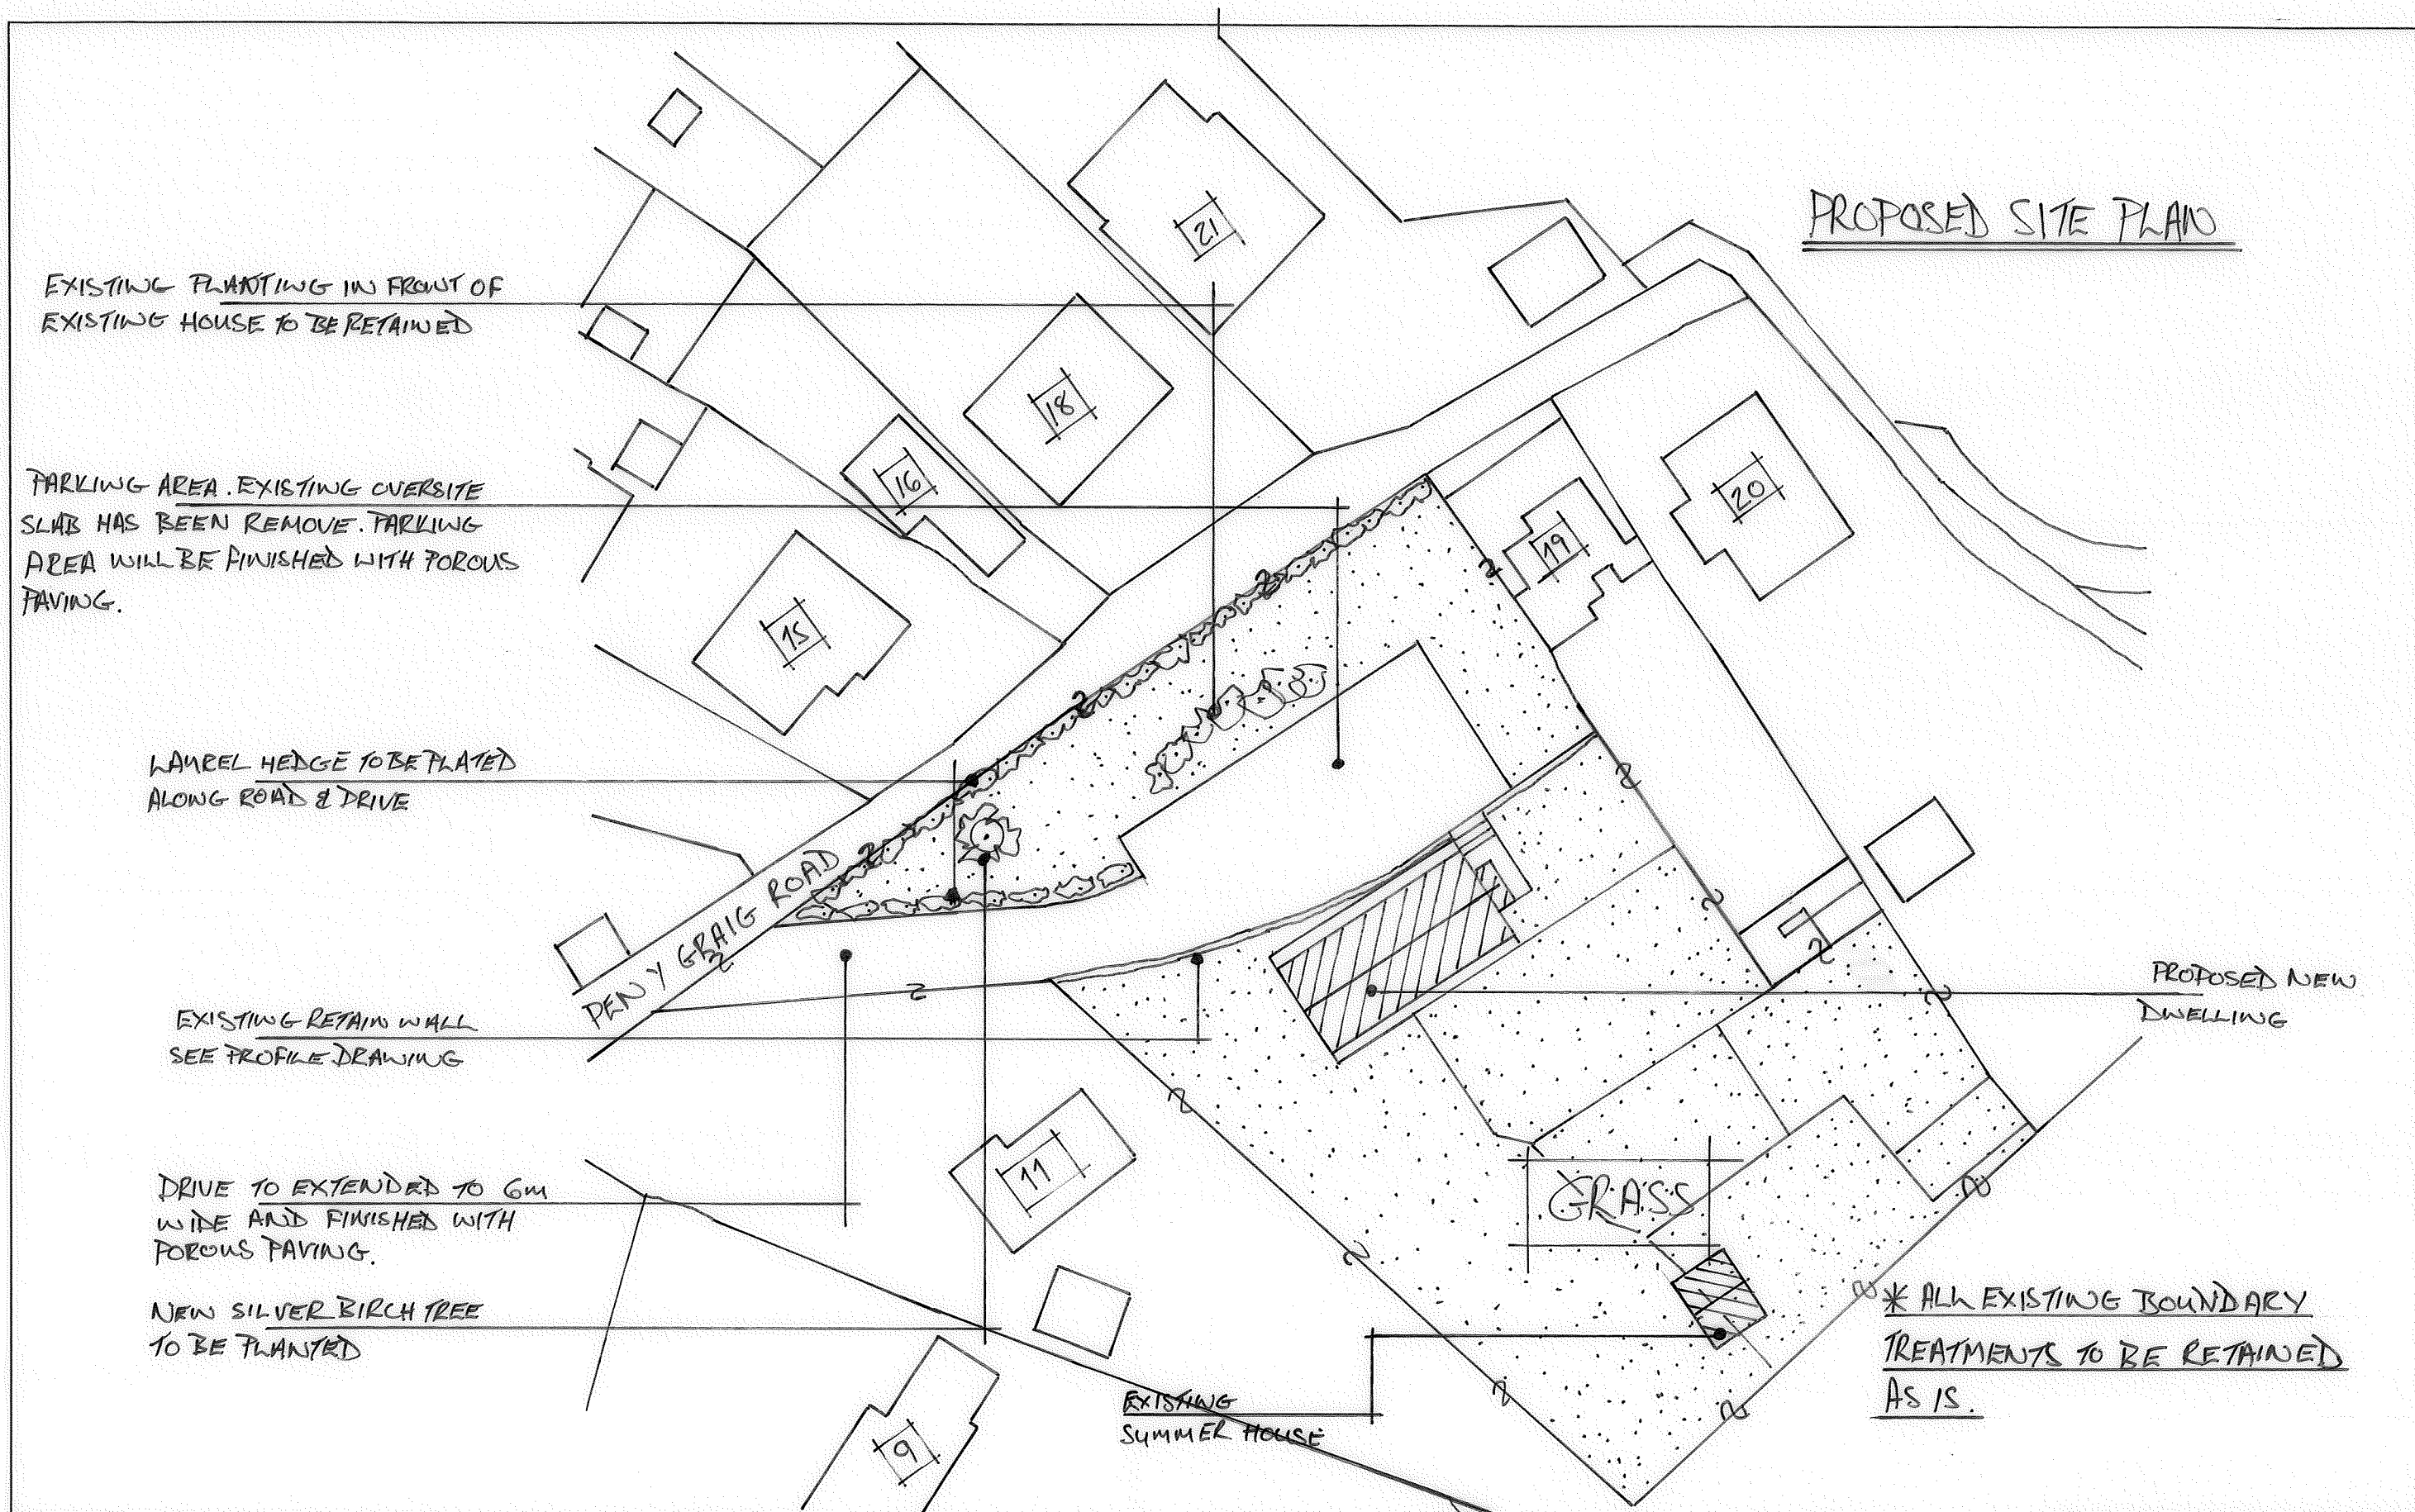

|  |                                                                                        |                           |                |                 |     |
|--|----------------------------------------------------------------------------------------|---------------------------|----------------|-----------------|-----|
|  | NOTES:<br><br>All dimensions must be checked on site and not scaled from this drawing. | Client                    | Scale<br>1:500 | Drawing Title   |     |
|  |                                                                                        | Job Title<br>NEW DWELLING | Drawn by       | Drg No.<br>Nº 5 | Rev |
|  |                                                                                        |                           | Date           |                 |     |