



EXISTING SECTION B-B

PROPOSED SECTION B-B

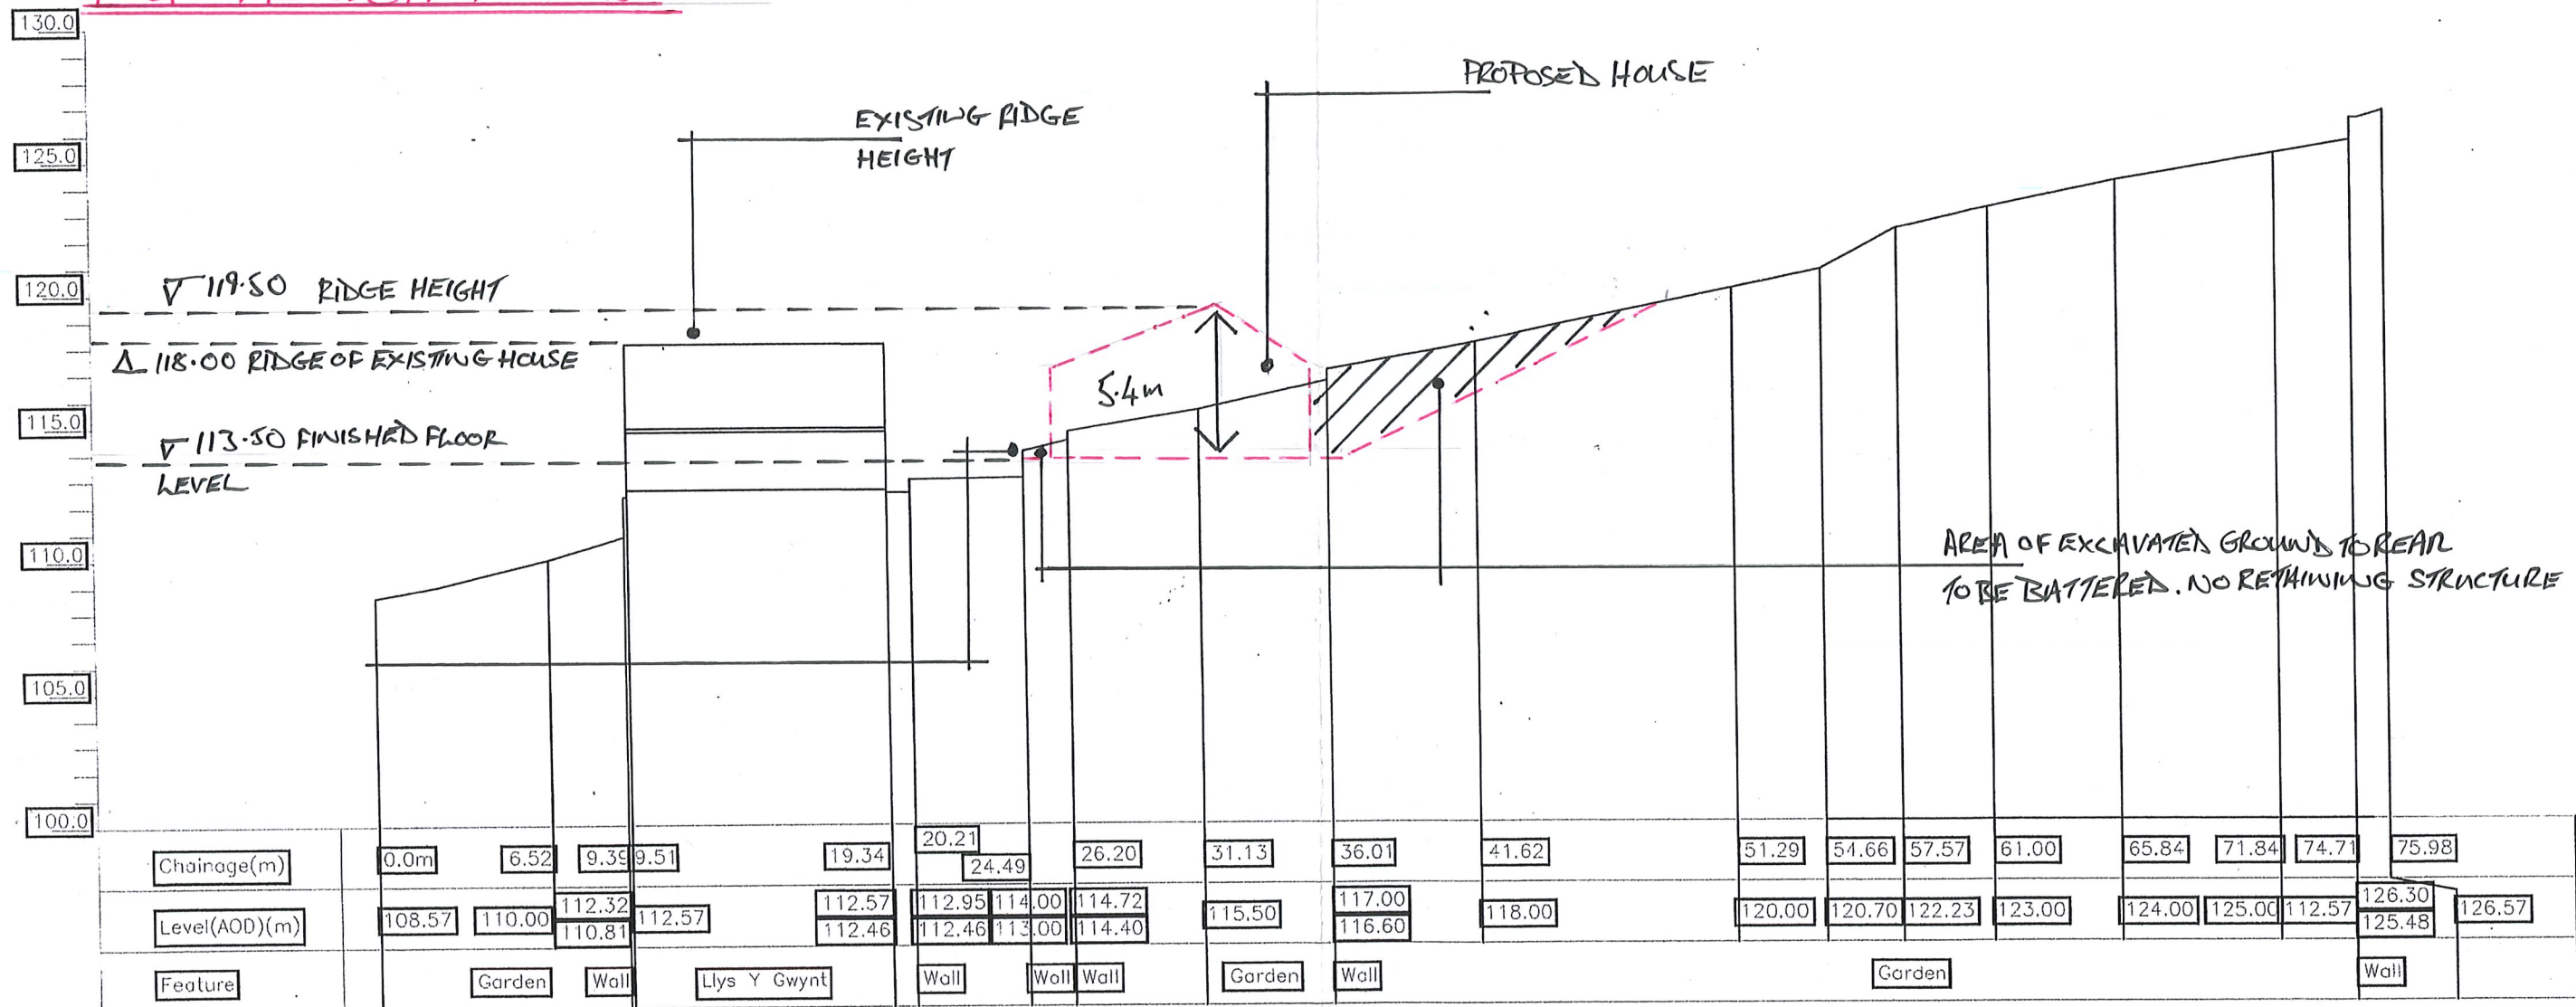

Cross Section B-B

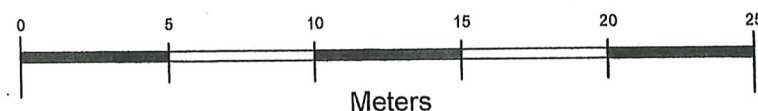

DRAWING NO 11

Daren Oliver
Civil Eng Services Ltd

11 Coal Yr Yakyty, Castle View, Gorsehill CF83 1TA
Phone: 01219 124959 Office: 012920 806120
Email: daren@darco-civil-engineering.com
www.darco-civil-engineering.com

Contract
Llys Y Gwynt
17 Penygraig Rd
Alltwen
Pontardawe
Swansea
SA8 3BS

Cross Sections B-B

Drawing Number
20753/002/LYG/DLO

Scale
1/250 @ A3

Date
26/06/2022

Drawn by
DLO