



Existing Section C-C
PROPOSED SECTION C-C

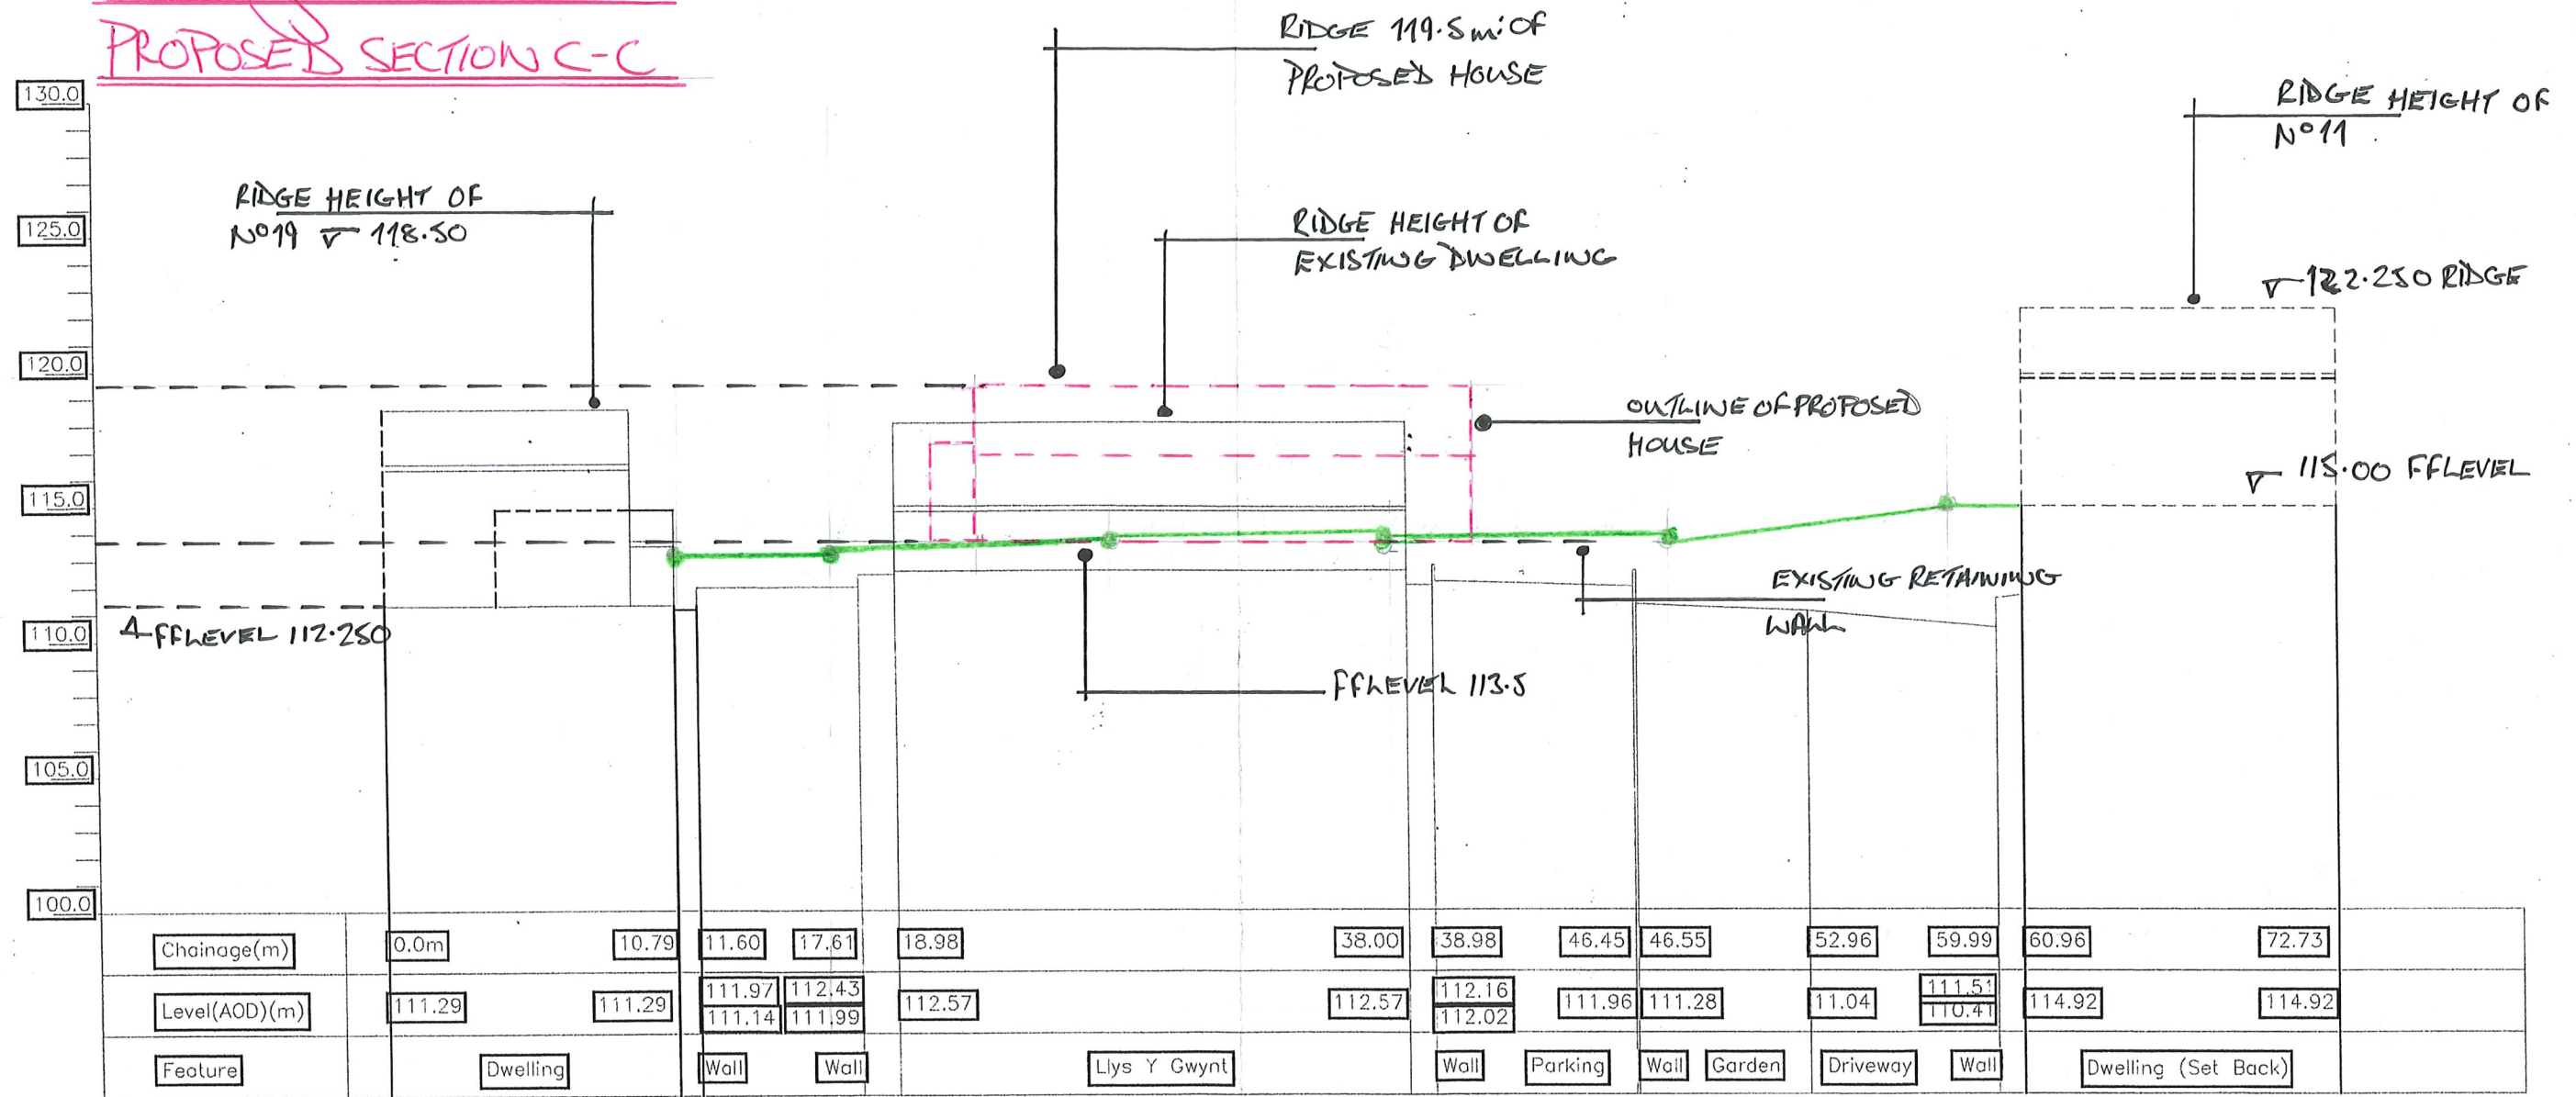

Cross Section C-C C-C

INDICATES SECTION D-D

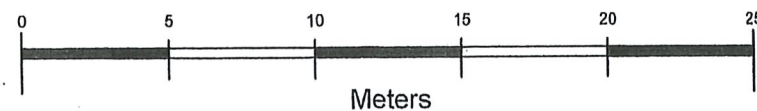

DRAWING NO 12

Daren Oliver
Civil Eng Services Ltd
11 Westfield Way, Cefn Ynys, Caerphilly CF83 1TA
Mobile: 07319 32009 Office: 02920 616120
Email: daren@civilengservices.co.uk
www.civilengservices.co.uk

Contract
Llys Y Gwynt
17 Penygralg Rd
Alltwen
Pontardawe
Swansea
SA8 3BS

Cross Sections C-C

Drawing Number
20753/002/LYG/DLO

Scale
1/250 @ A3

Date
26/06/2022

Drawn by
DLO