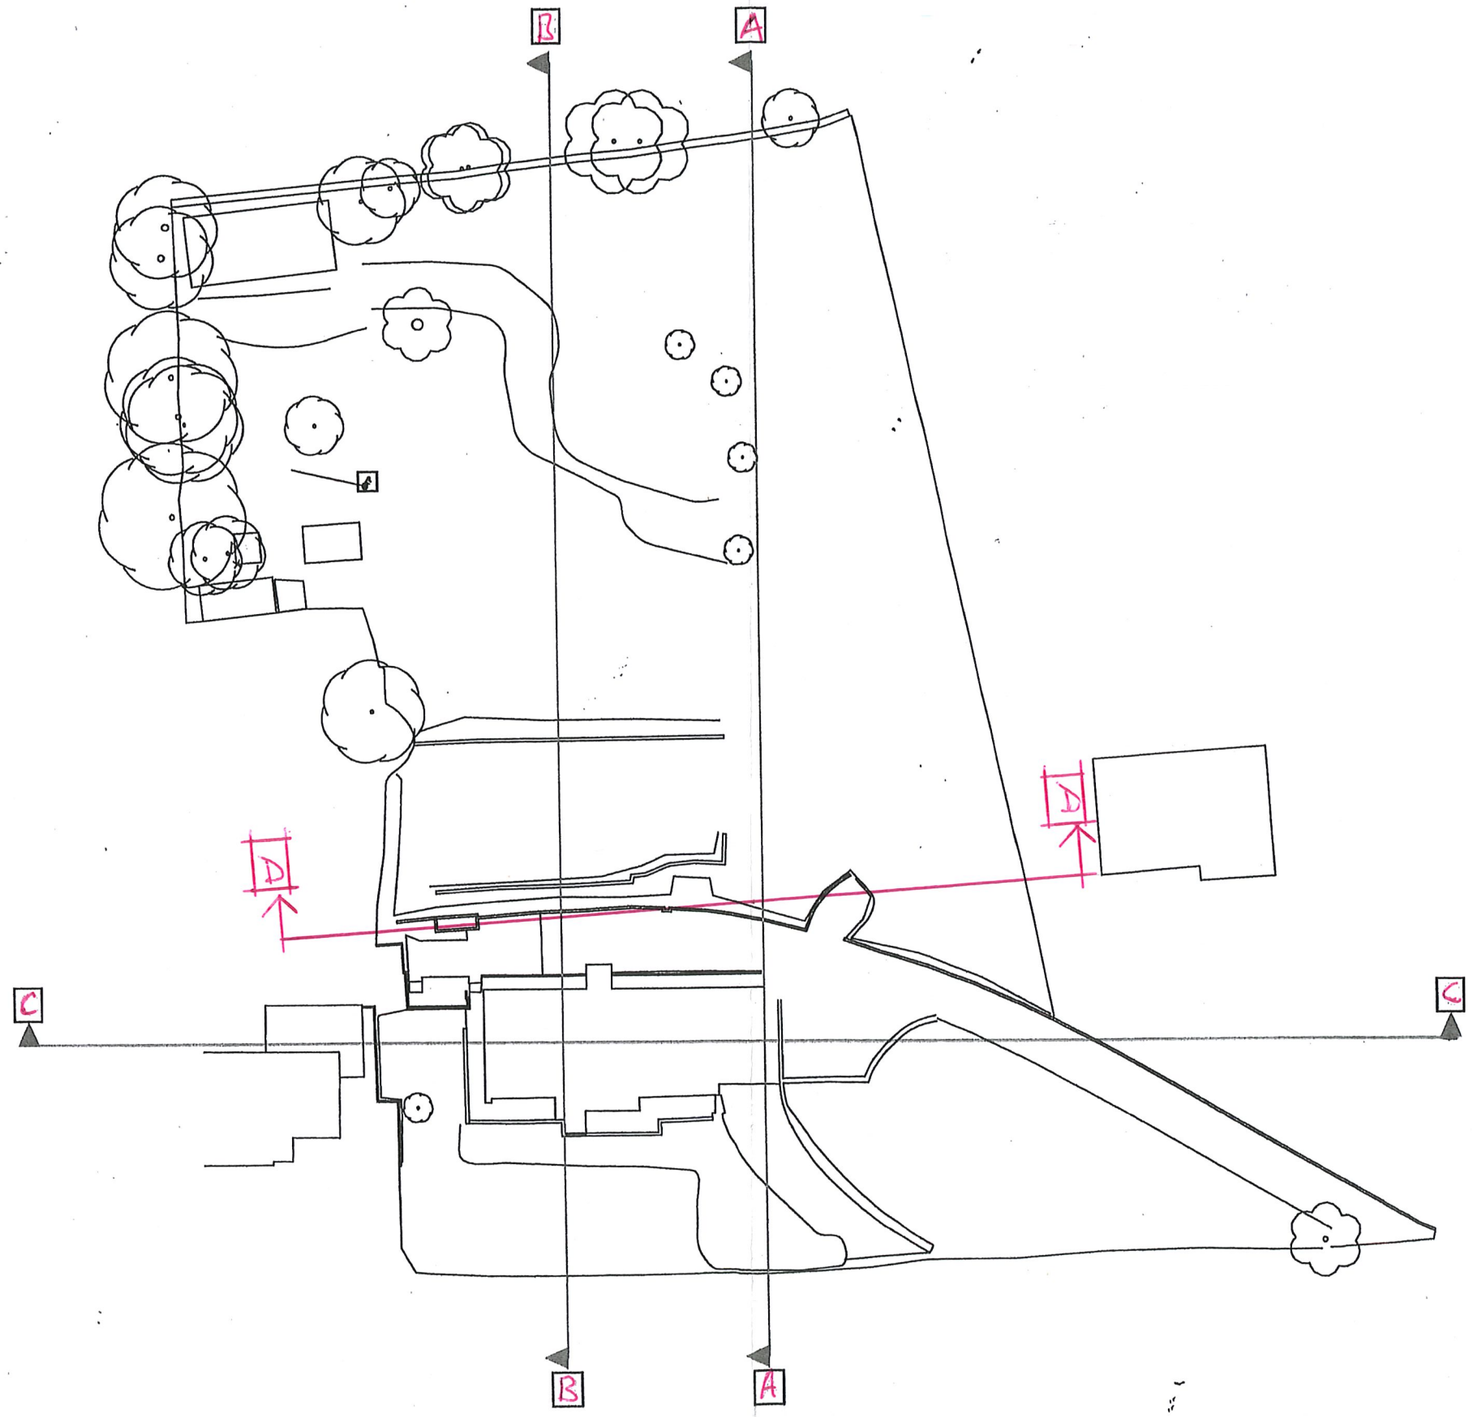

DRAWING No 9

Daran Oliver
Civil Eng Services Ltd
1 Heol Yr Ysbyty, Castle View, Caerphilly CF83 1FA
Mobile- 07910 326969 Office-02920 888120
Email-daran@daranoliversurveying.com
www.daranoliversurveying.com

Contract

Llys Y Gwynt
17 Penygraig Rd
Alltwen
Pontardawe
Swansea
SA8 3BS

Cross Section Plan

Drawing Number	20753/002/LYG/DLO
Scale	NTS @ A3
Date	26/06/2022
Drawn by	DLO