


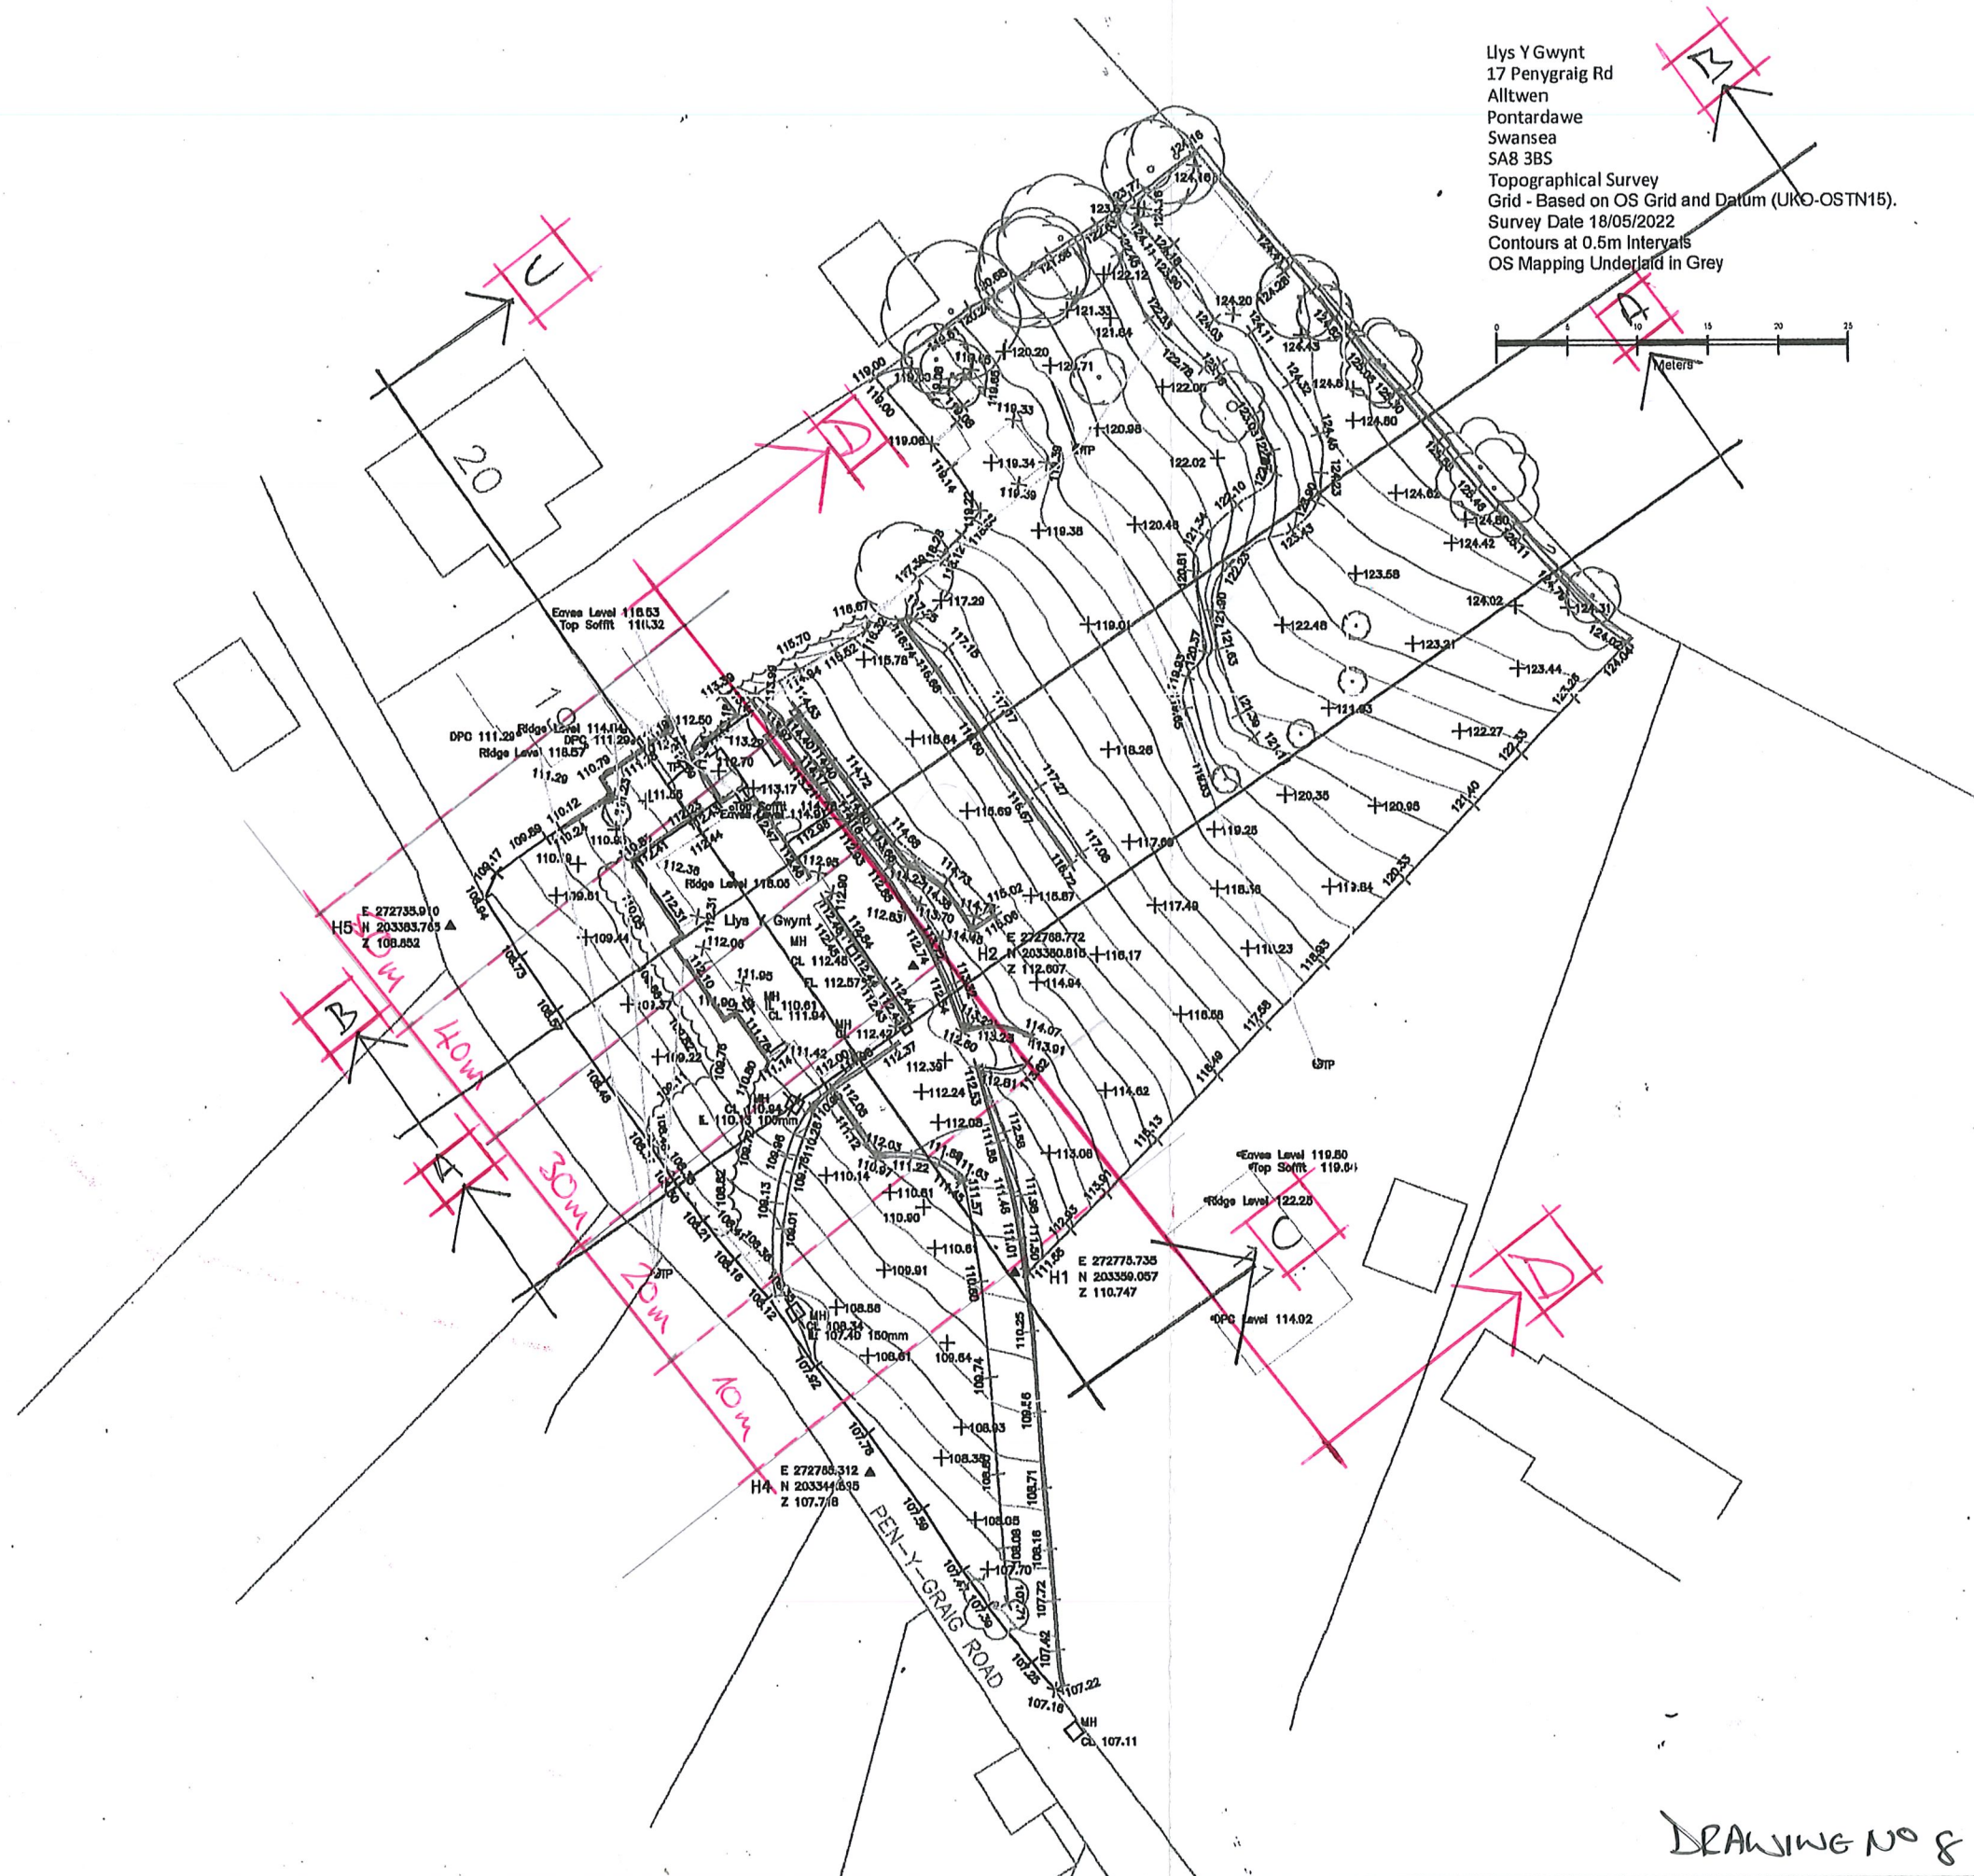

Daren Oliver
Civil Eng Services Ltd
THE TOTAL ON-SITE ENGINEERING SOLUTION
1 Heol Yr Yelby, Castle View, Gorphilly CF83 1TA
Mobile- 07910 328993 Office- 02920 886120
Email- daren@darenoliversurveying.com
www.darenoliversurveying.com

Contract
Llys Y Gwynt
17 Penygraig Rd
Alltwen
Pontardawe
Swansea
SA8 3BS
Topographical Survey

Drawing Number
20753/001/LYG/DLO

Scale
1/500 @ A3

Date
20/05/2022

Drawn by
DLO