Llys Y Gwynt
17 Penygraig Rd
Alltwen
Pontardawe
Swansea
SA8 3BS
Topographical Survey
Grid - Based on OS Grid and Datum (UKO-OSTN15).
Survey Date 18/05/2022
Contours at 0.5m Intervals
OS Mapping Underlaid in Grey

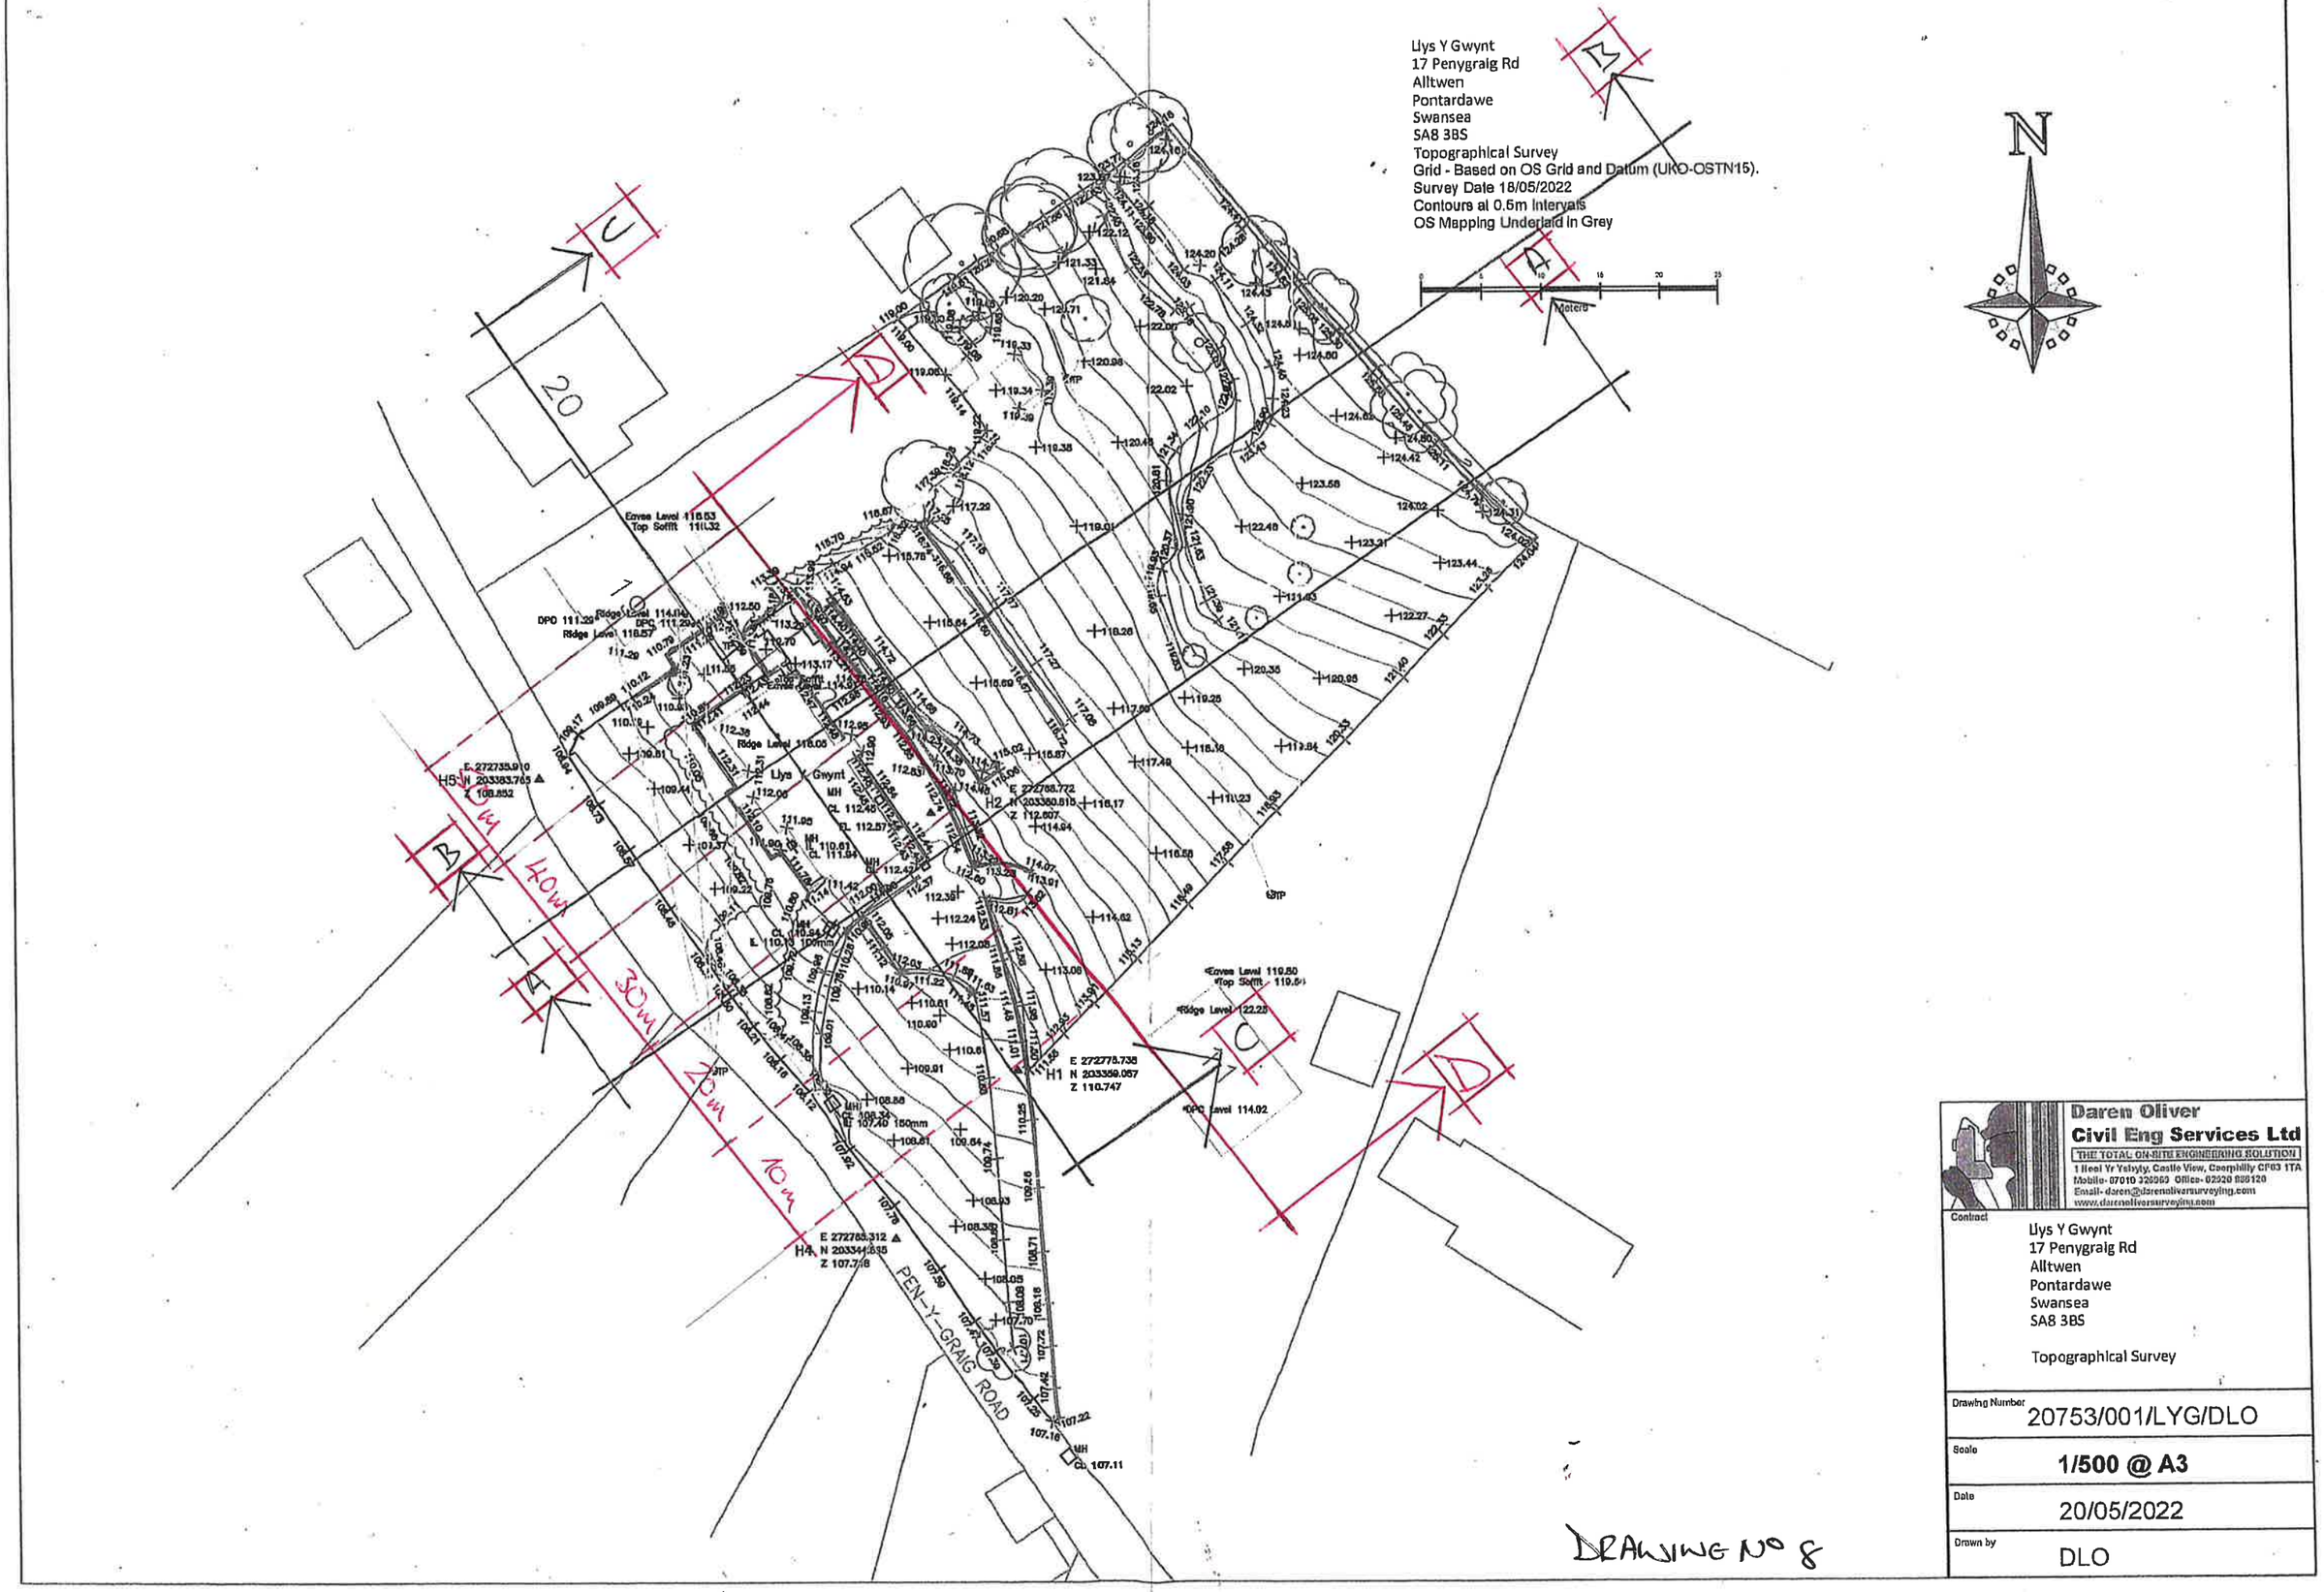

N

DRAWING No 8

Daren Oliver
Civil Eng Services Ltd
THE TOTAL ON-SITE ENGINEERING SOLUTION
1 Heol Yr Ysbyty, Castle View, Caerphilly CF83 1TA
Mobile- 07910 329969 Office- 02920 880120
Email- daren@darenoliversurveying.com
www.darenoliversurveying.com

Contract
Llys Y Gwynt
17 Penygraig Rd
Alltwen
Pontardawe
Swansea
SA8 3BS

Topographical Survey

Drawing Number	20753/001/LYG/DLO
Scale	1/500 @ A3
Date	20/05/2022
Drawn by	DLO