


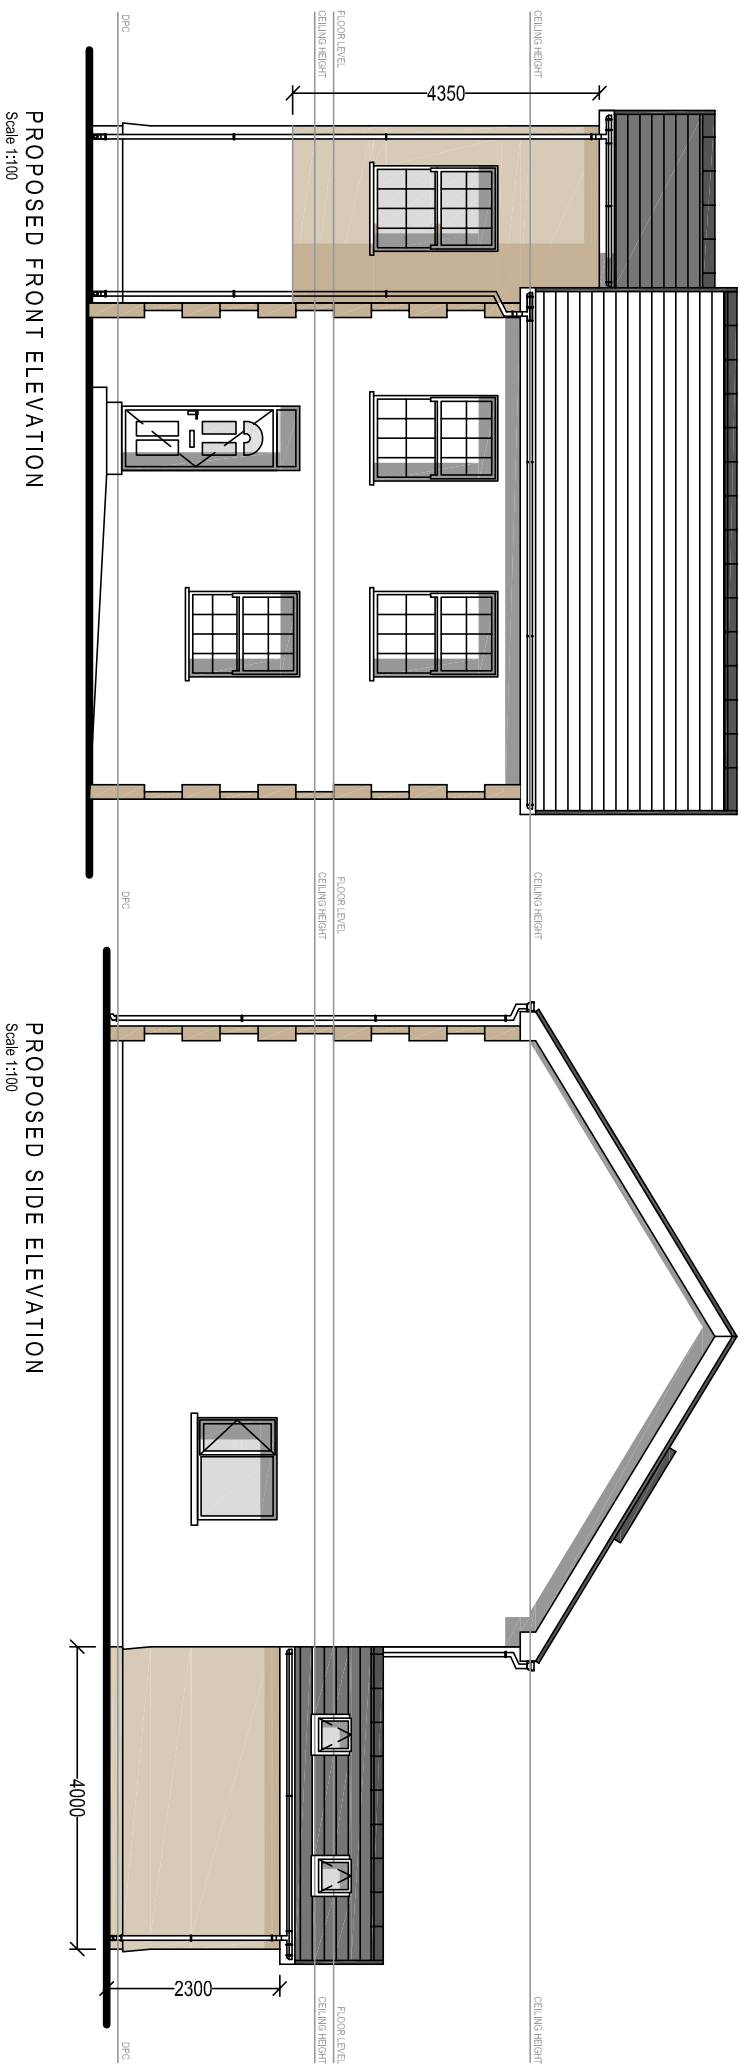

Client:		21 Gorsto Road, Gwaun-Cae-Gurwen Ammanford SA18 1UW	
Project Title:		PROPOSED LOFT CONVERSION FIRST FLOOR SIDE EXTENSION & GROUND FLOOR REAR EXTENSION	
General Notes:		1. Do not scale from this drawing. Take figures dimensions only. 2. Dimensions are in millimetres unless otherwise stated.	
Drawing Issue:		PLANNING	
Drawing Title:		PROPOSED ELEVATIONS	
Drawing No:		CPD-005	Revision: A
Date:		15-07-2025	Revised: 15-07-2025
Scale(s):		1:100	Paper Size: A3



Cwm Planning & Design Ltd.
(Civil, Structural & Architectural)