1:200 1:100 1:50

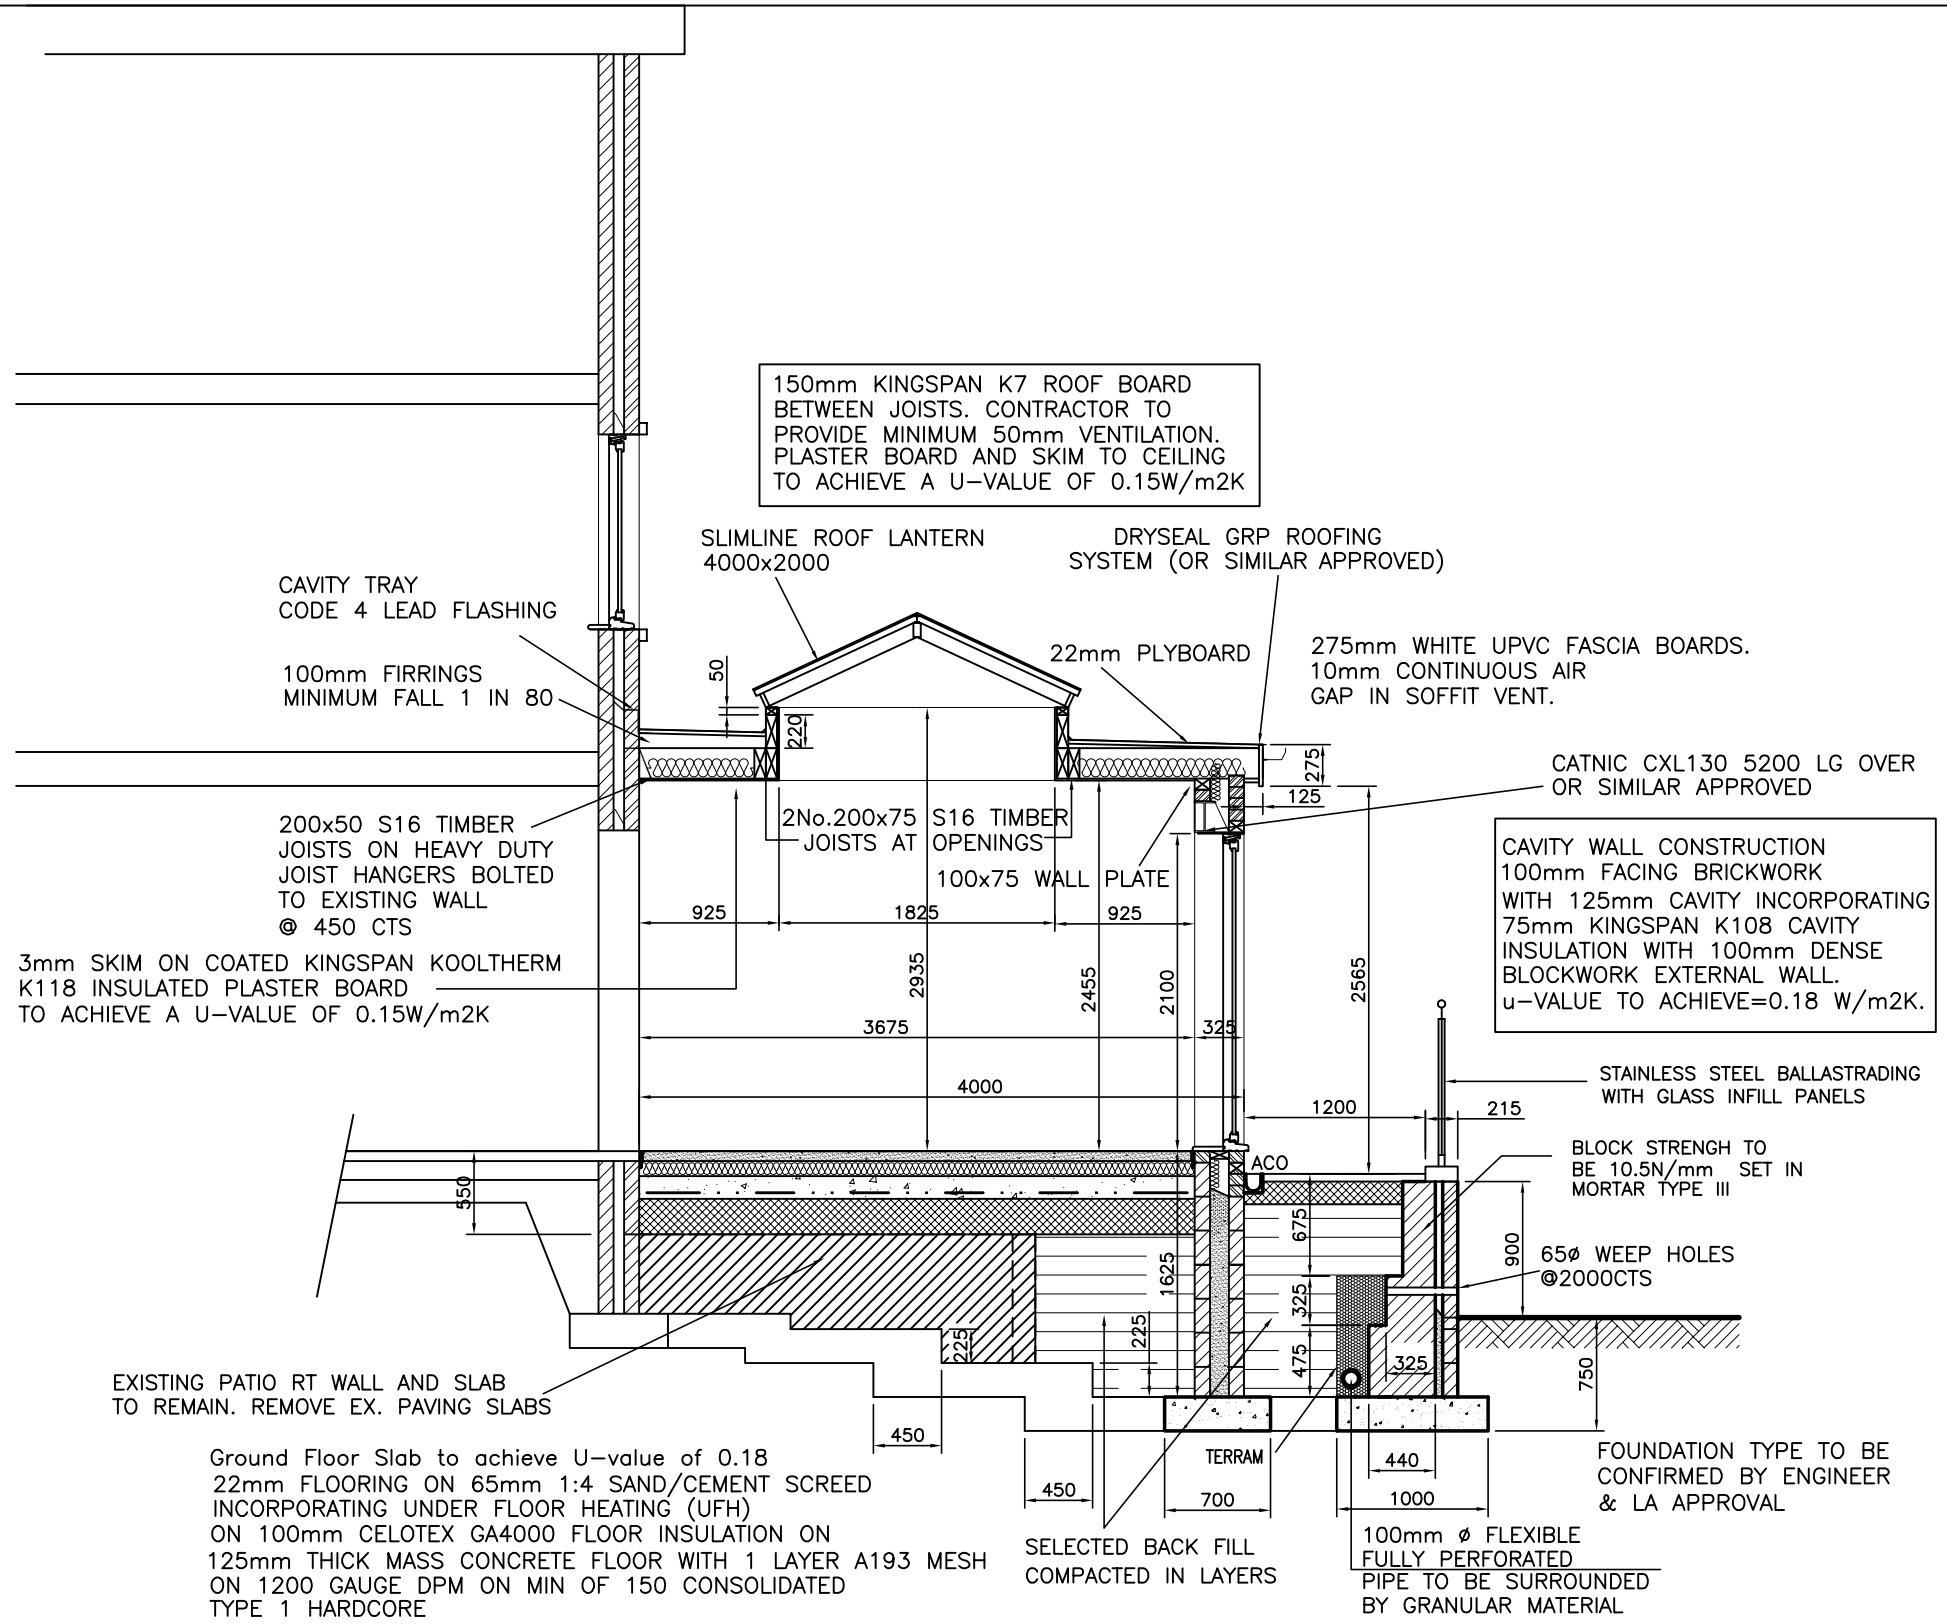

PROPOSED SECTION THROUGH CONSERVATORY

DESIGN NOTES
ALL DIMENSIONS ARE IN MILLIMETRES

Date : 10/06/2025
ALL DIMENSIONS ARE TO BE CONFIRMED ON SITE!

ISSUED FOR PLANNING APPROVAL ONLY
REV'A' ROOF HEIGHT REDUCED

DRAWING No:– PA/25/CV/A06 REV 'A'

PROJECT:– PROPOSED SINGLE STOREY REAR CONSERVATORY EXTENSION

TITLE:– PROPOSED SECTION THROUGH CONSERVATORY

Scale 1:50 (A3).

Job Ref : PA/25/CV
Customer : Ms. P. ARGYLE
Site Address : 9 CHURCH VIEW
BAGLAN,PORT TALBOT SA12 8UN