Sheet ACAD - A0

0 500 1000 1500 2000 2500 mm
SCALE 1:50

SECTION A-A

SCALE 1:50

Datum: 98.000M AOD

EXISTING CHAINAGE (m)	0.000	0.378	2.669	3.859	6.981	8.535	9.888	11.102	12.445	13.079	15.045	16.258	17.642	18.976	21.117	22.328	23.812	25.036	25.718	27.297	28.500	
EXISTING LEVELS (m)	99.933	99.878	98.953	98.942	98.985	99.118	99.250	99.372	99.500	99.517	99.628	99.696	99.777	99.918	100.000	100.057	100.144	100.225	100.256	100.283	100.334	
PROPOSED LEVELS (m)						99.500															100.000	100.250

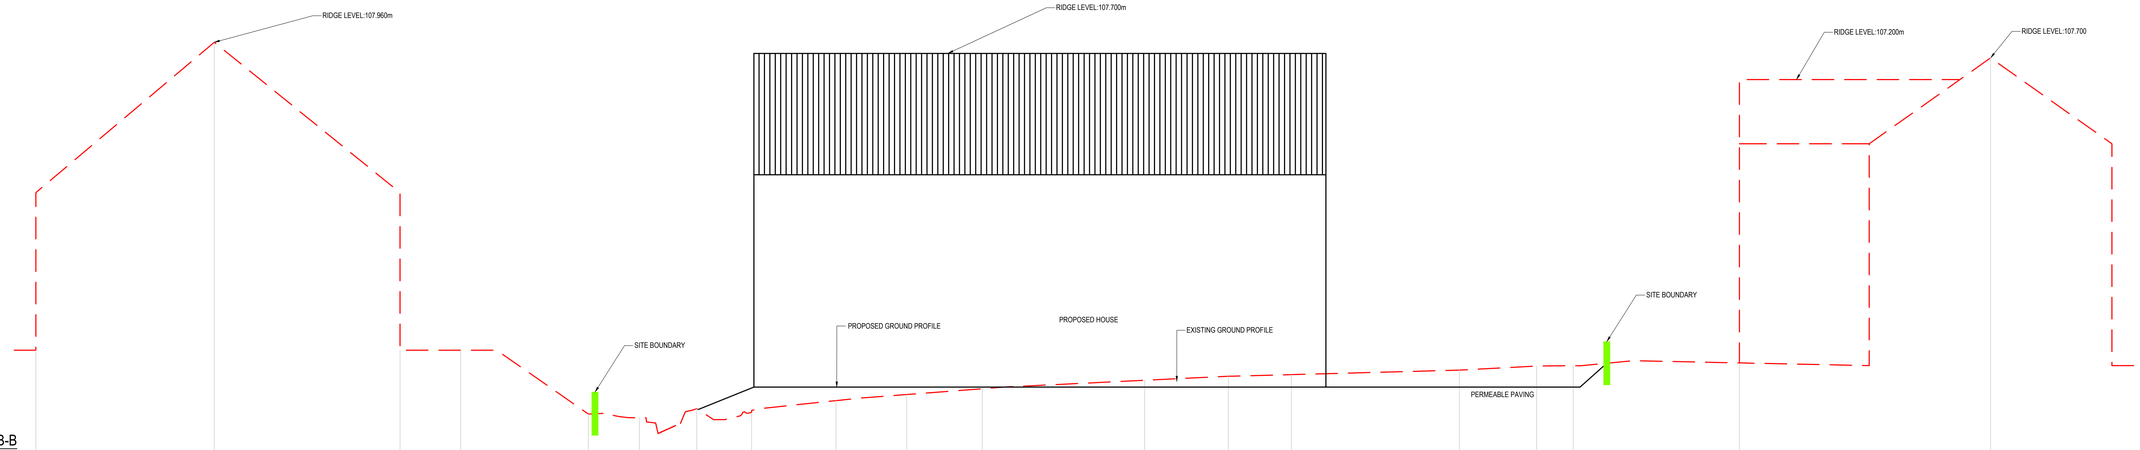

SECTION B-B

SCALE 1:50

Datum: 98.000M AOD

EXISTING CHAINAGE (m)	2.756	6.657	10.289	12.243	15.189	16.367	17.692	18.958	20.904	22.535	24.280	28.028	29.958	31.444	35.289	37.073	37.916	43.487	47.079			
EXISTING LEVELS (m)	104.756	107.968	104.755	103.009	99.379	99.285	99.500	99.413	99.688	99.828	99.963	100.157	100.250	100.288	100.392	100.486	100.496	106.863	107.700			
PROPOSED LEVELS (m)	104.756	107.968	104.755	103.009	99.379	99.285	100.000								100.000		100.000					

NOTES
1. ALL DIMENSIONS ARE IN MILLIMETRES UNLESS NOTED OTHERWISE.
2. ALL LEVELS ARE SHOWN IN METRES UNLESS NOTED OTHERWISE.
3. DO NOT SCALE FROM THE DRAWING. USE FIGURED DIMENSIONS ONLY.
4. ANY DISCREPANCIES TO BE REPORTED IMMEDIATELY TO THE ENGINEER.
5. THIS DRAWING TO BE READ IN CONJUNCTION WITH ALL RELEVANT ARCHITECTS, ENGINEERS, SUBCONTRACTORS AND SPECIALISTS DRAWINGS AND SPECIFICATIONS.
6. EXISTING SERVICES HAVE NOT BEEN SHOWN BUT ARE PRESENT - THE CONTRACTOR IS TO LIAISE WITH ALL STATUTORY AUTHORITIES PRIOR TO THE COMMENCEMENT OF ANY WORKS.

LEGEND

PROPOSED SITE PROFILE
EXISTING GROUND PROFILE

rev.	drawn	checked	approved	date	description
02	CC	FP	MJ	18.07.25	PRELIMINARY ISSUE
01	CC	FP	MJ	31.01.25	PRELIMINARY ISSUE

Client
ABI JONES

Project
LAND OFF GRAIG ROAD
PONTARDAWE
NEATH PORT TALBOT

Title
PROPOSED SITE SECTIONS
SH1

Vale Consultancy
CONSULTING CIVIL & STRUCTURAL ENGINEERS
29 Bocam Park, Old Field Road, Pencoed, Bridgend CF35 5LJ.
Phone: 01656 863794 Email: enquiries@vale-consultancy.co.uk

date	drawn	checked	approved
31.01.25	CC	FP 31.01.25	MJ 31.01.25

scale @ A0	project no.
AS STATED	20215

status	drg. no.	rev.
P	20215_201	02

DRAWING STATUS
A - Approval, AB - As-Built, C - Construction, D - Draft, P - Preliminary, T - Tender

ORIGINAL DRAWING SIZE 1189 x 841

10 0 10 20 50 100mm NATURAL SCALE

A0