


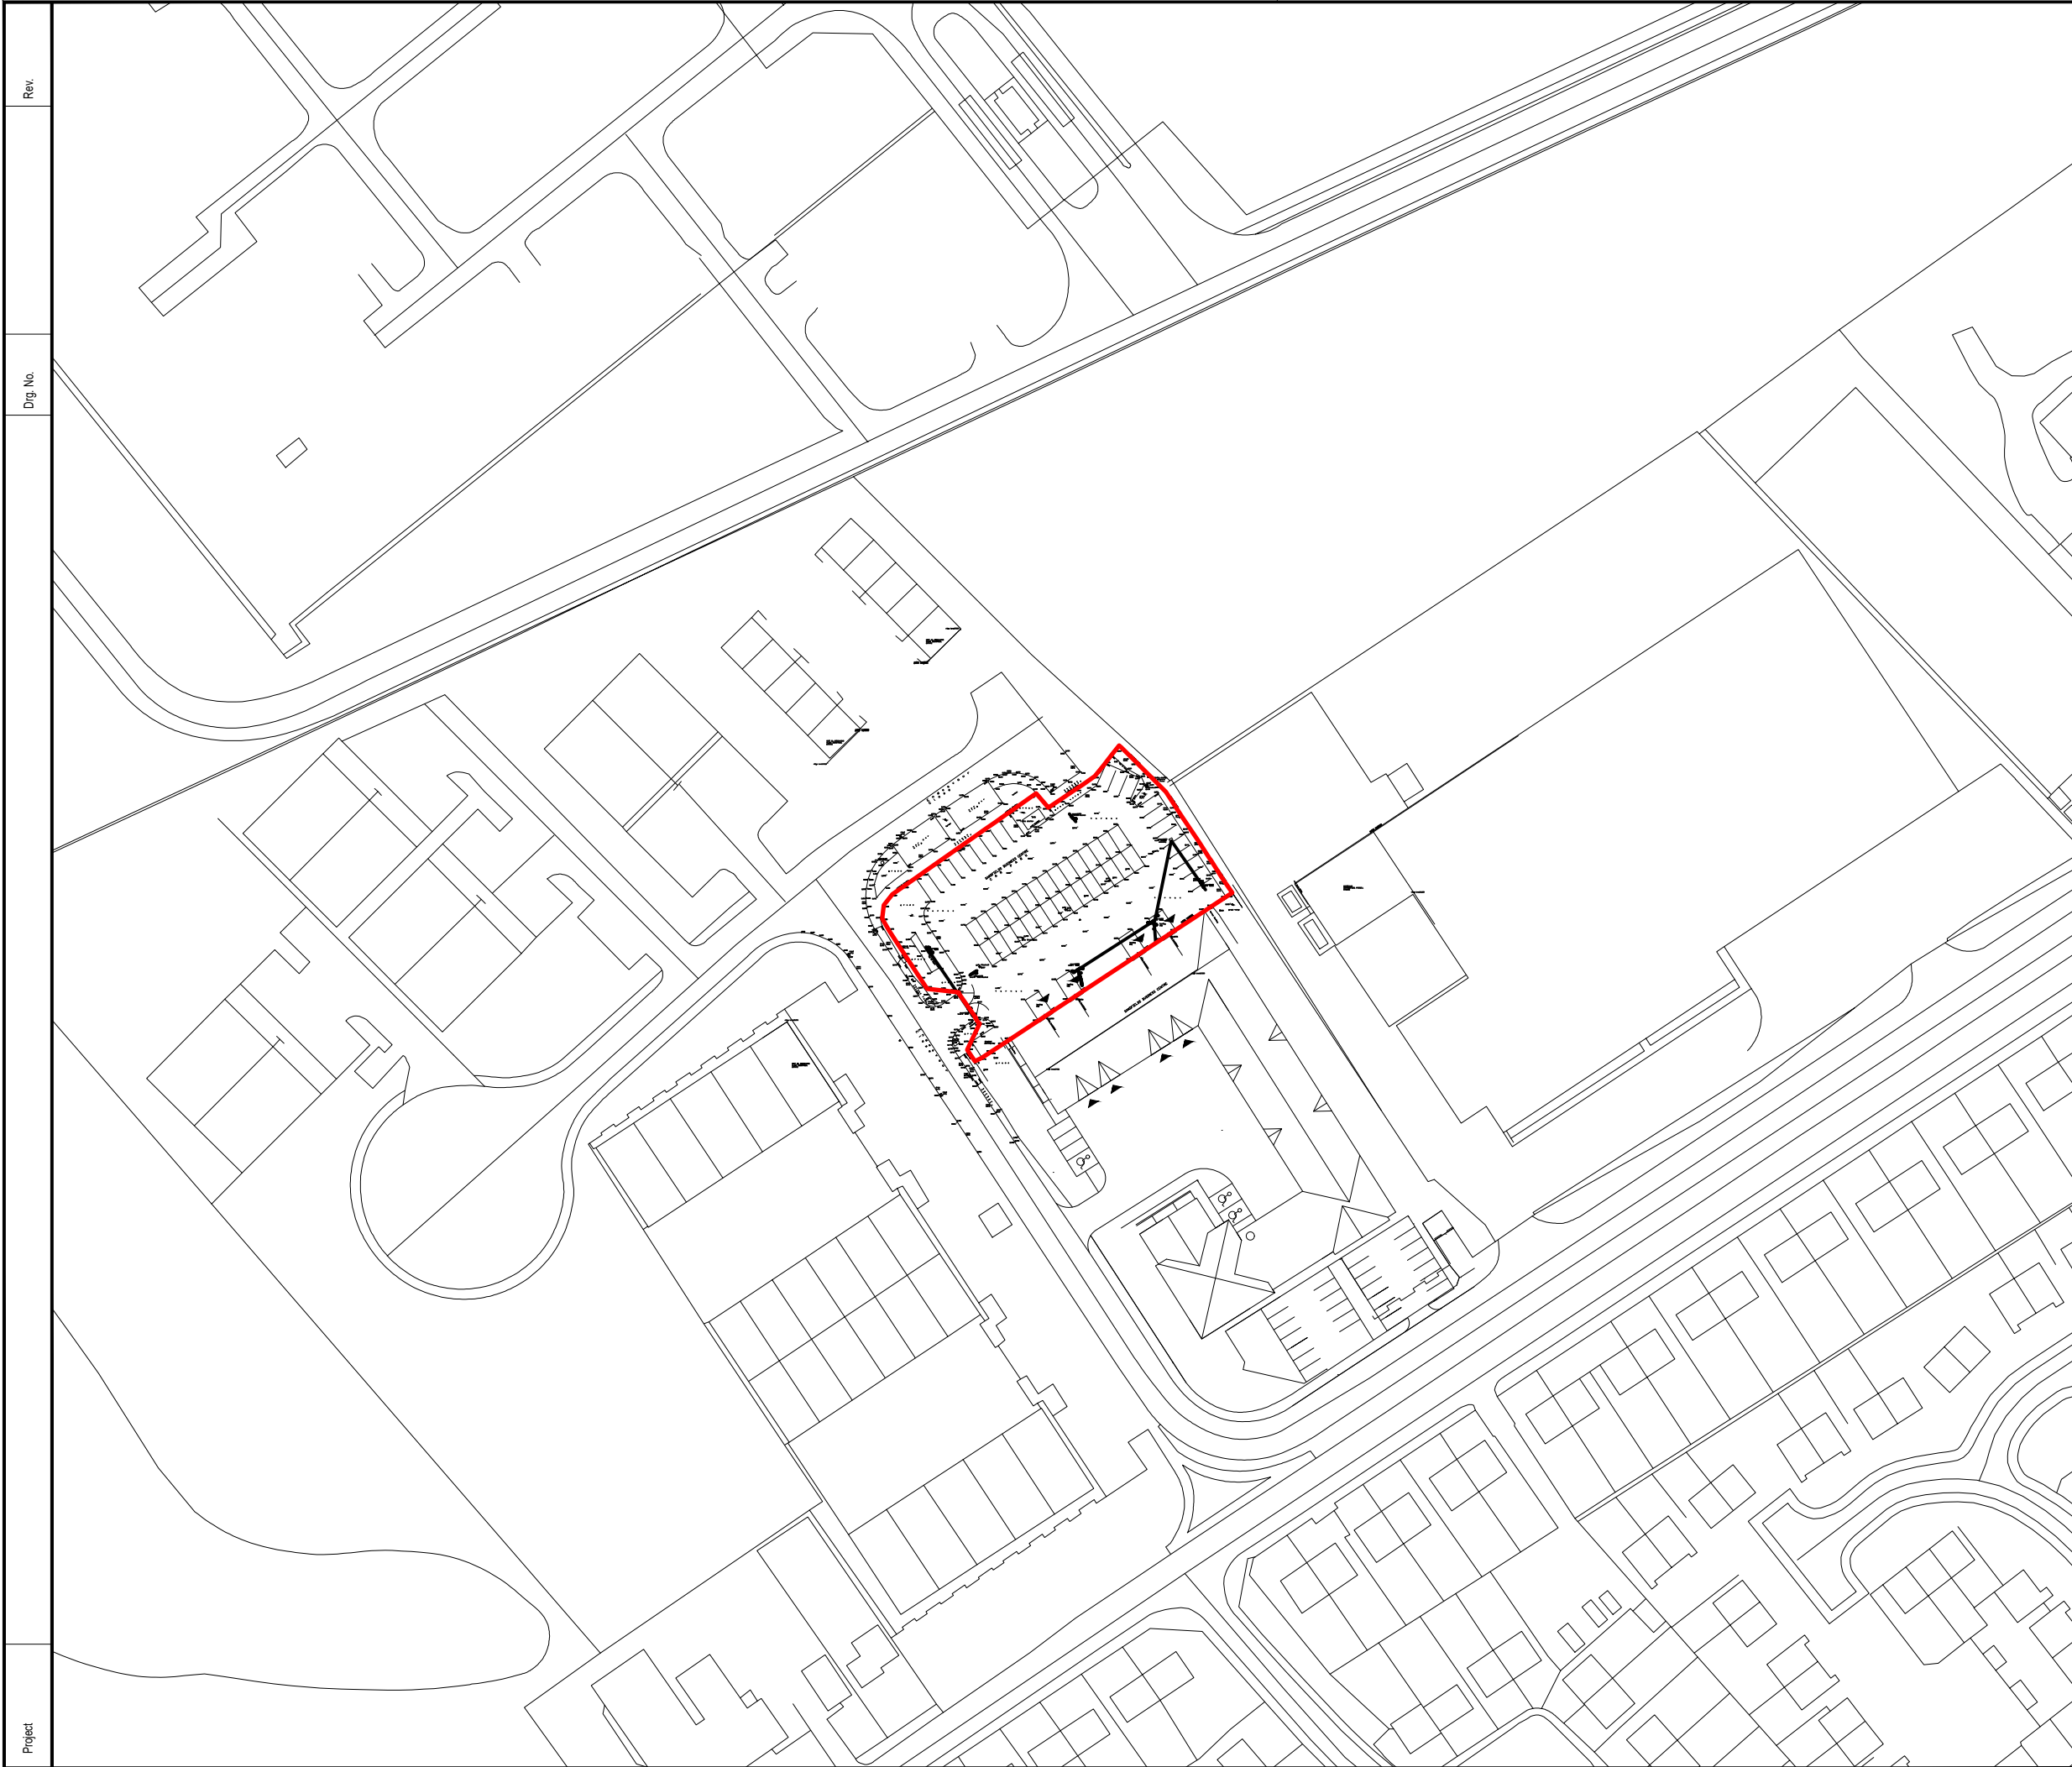

NOTES

1. All dimensions in millimetres unless otherwise stated.

Rev	Details	Dr	Ch	Apr	Date
B	Topo information added	TP			01.07.25



PROPERTY & REGENERATION
Nicola Pearce BSc(Hons) DipTP MRTPI
DIRECTOR OF ENVIRONMENT AND REGENERATION
THE QUAYS, BRUNEL WAY
BAGLAN ENERGY PARK SA11 2GG
www.npt.gov.uk

Project
Sandfields Young Business Centre
Proposed New Units

Drawing Title
Site Location Plan

<u>File No.</u>		<u>Property Ref. No.</u> A1220			
<u>Drawn</u>	TP	<u>Checked</u>		<u>Approved</u>	
<u>Date</u>		<u>Date</u>		<u>Date</u>	
<u>Scales</u>	1:1250				
<u>Drawing No.</u> 001					<u>Rev.</u> B