


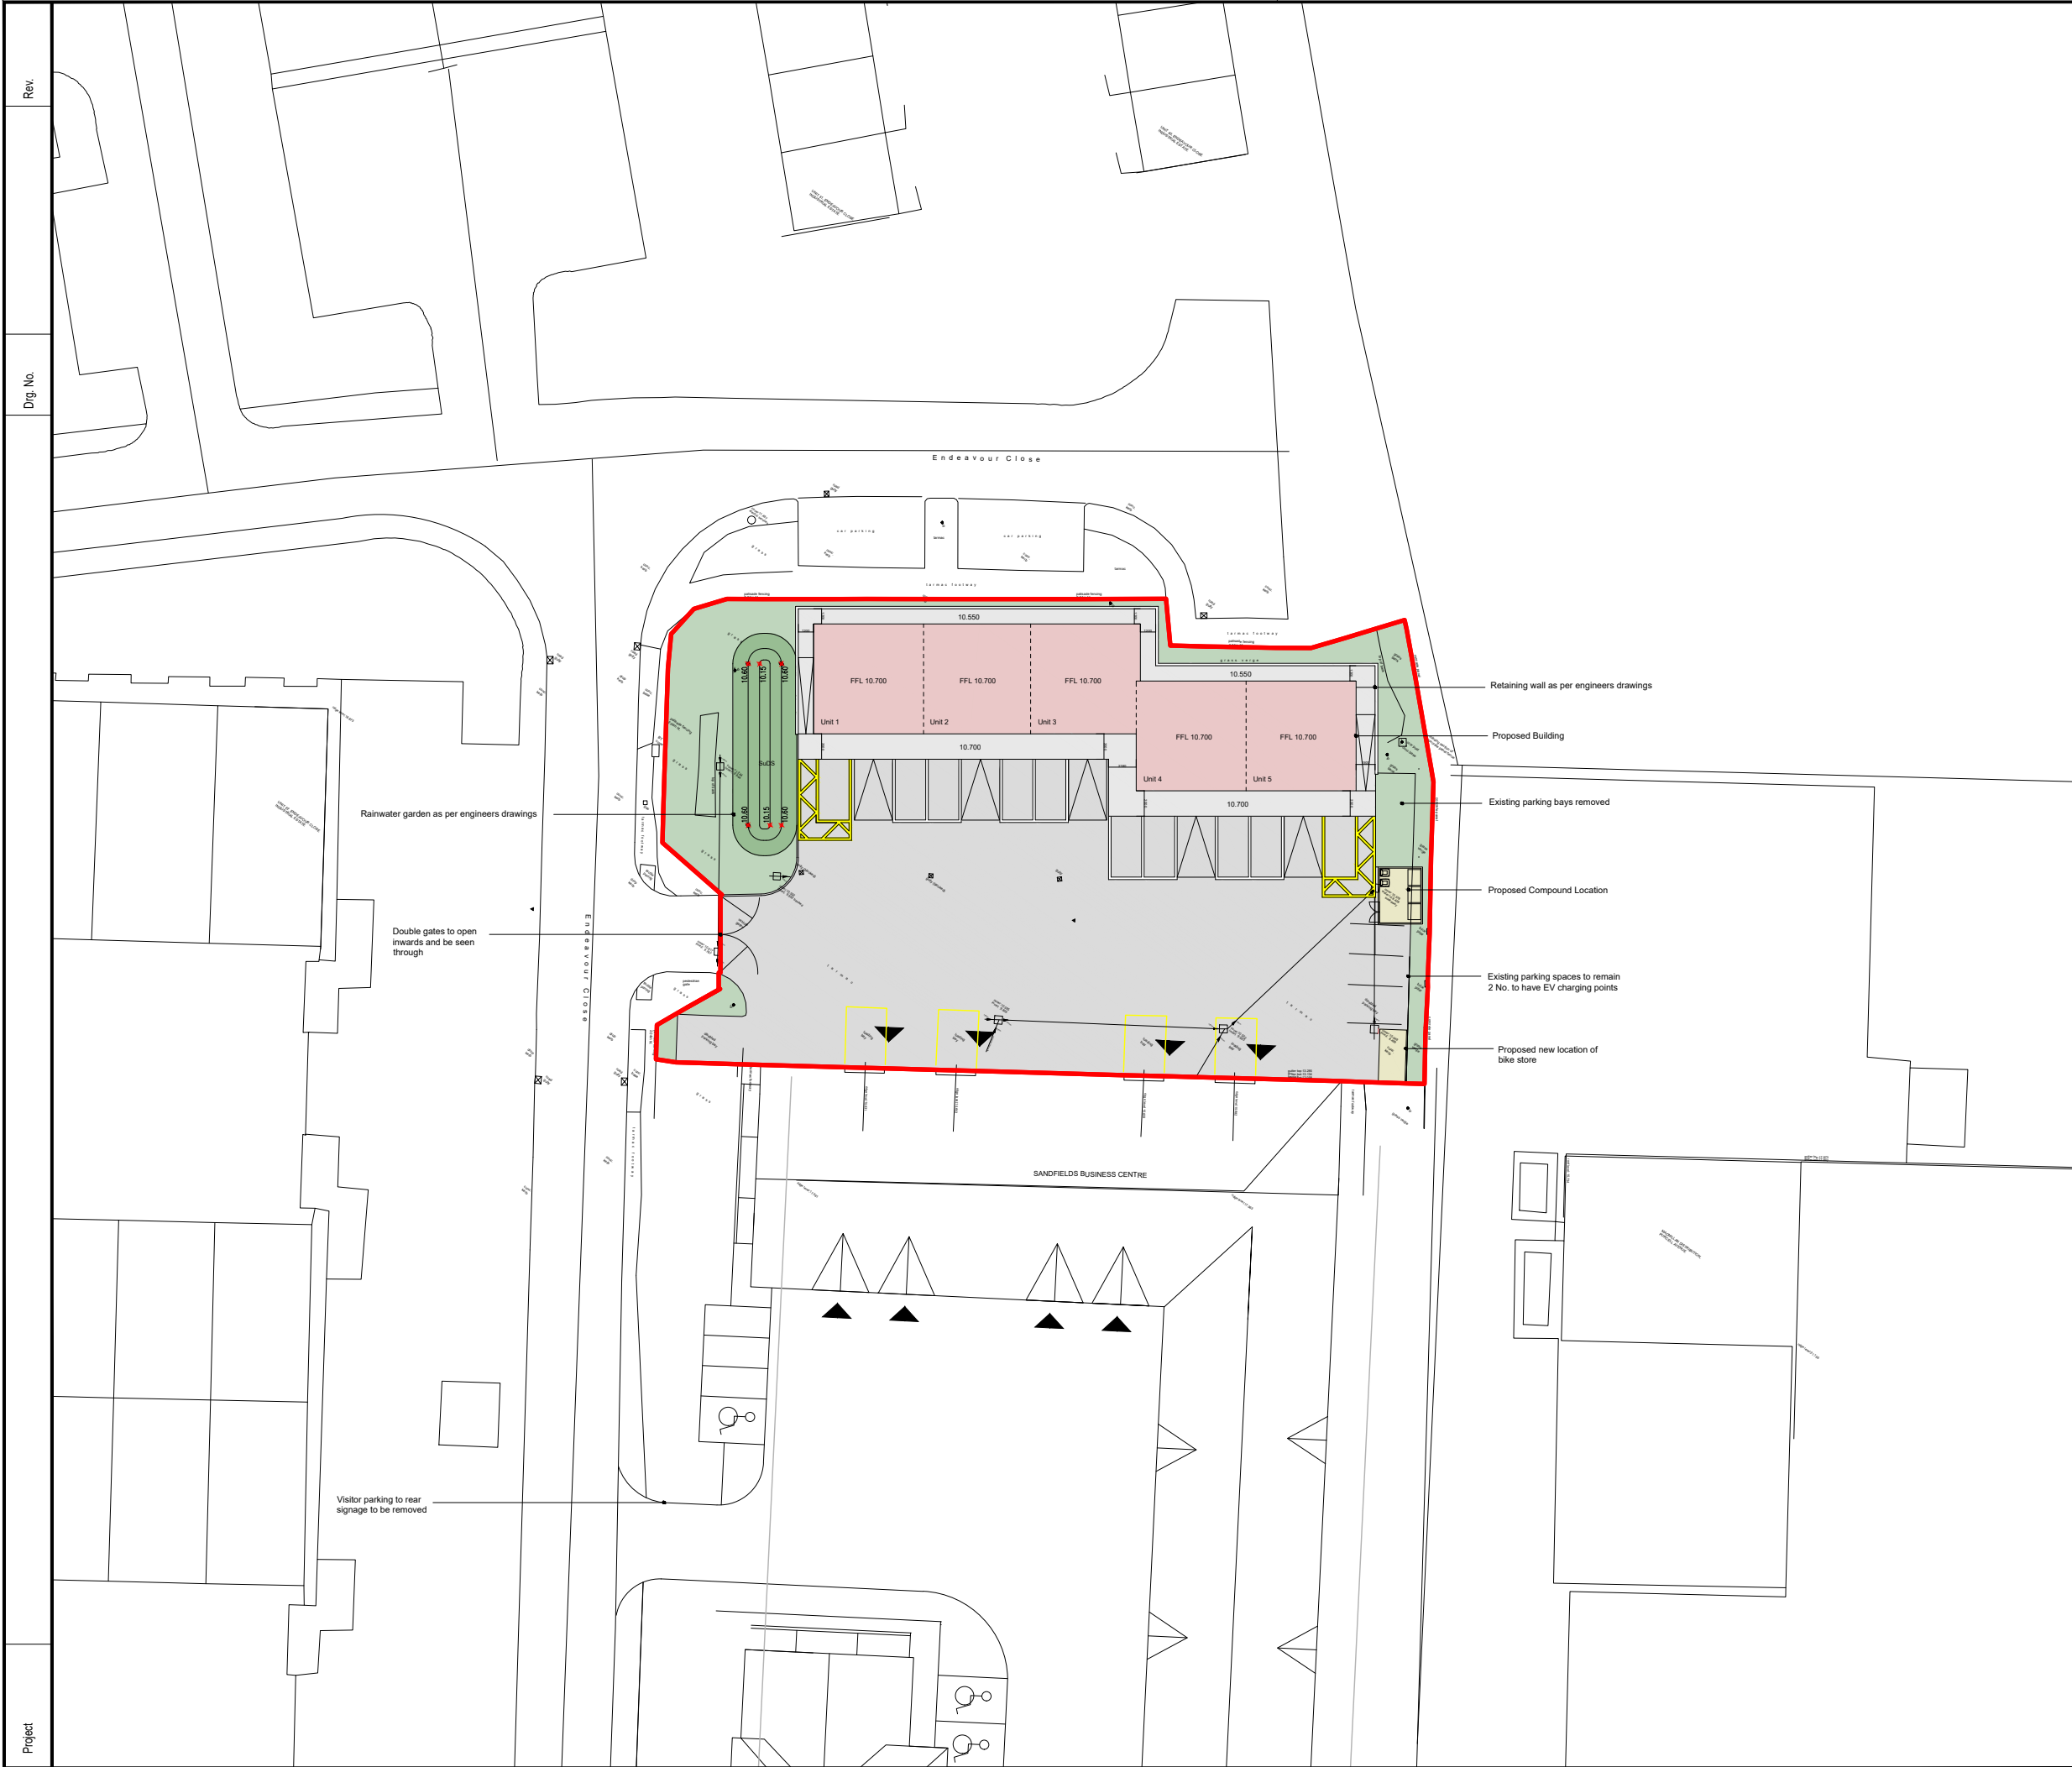

NOTES

1. All dimensions in millimetres unless otherwise stated.

A	Topo information added	TP			01.07.25
Rev	Details	Dr	Ch	Apr	Date

Neath Port Talbot
Castell-nedd Port Talbot
County Borough Council Cyngor Bwrdeistref Sirol
Making a difference Gwahaniaeth er gwell

PROPERTY & REGENERATION
Nicola Pearce BSc(Hons) DipTP MRTPI
DIRECTOR OF ENVIRONMENT AND REGENERATION
THE QUAYS, BRUNEL WAY
BAGLAN ENERGY PARK SA11 2GG
www.npt.gov.uk

Project
Sandfields Young Business Centre
Proposed New Units

Drawing Title
Proposed Site Block Plan

File No.		Property Ref. No. A1220			
Drawn	TP	Checked		Approved	
Date		Date		Date	
Scales	1:500				
Drawing No. 003					Rev. A