


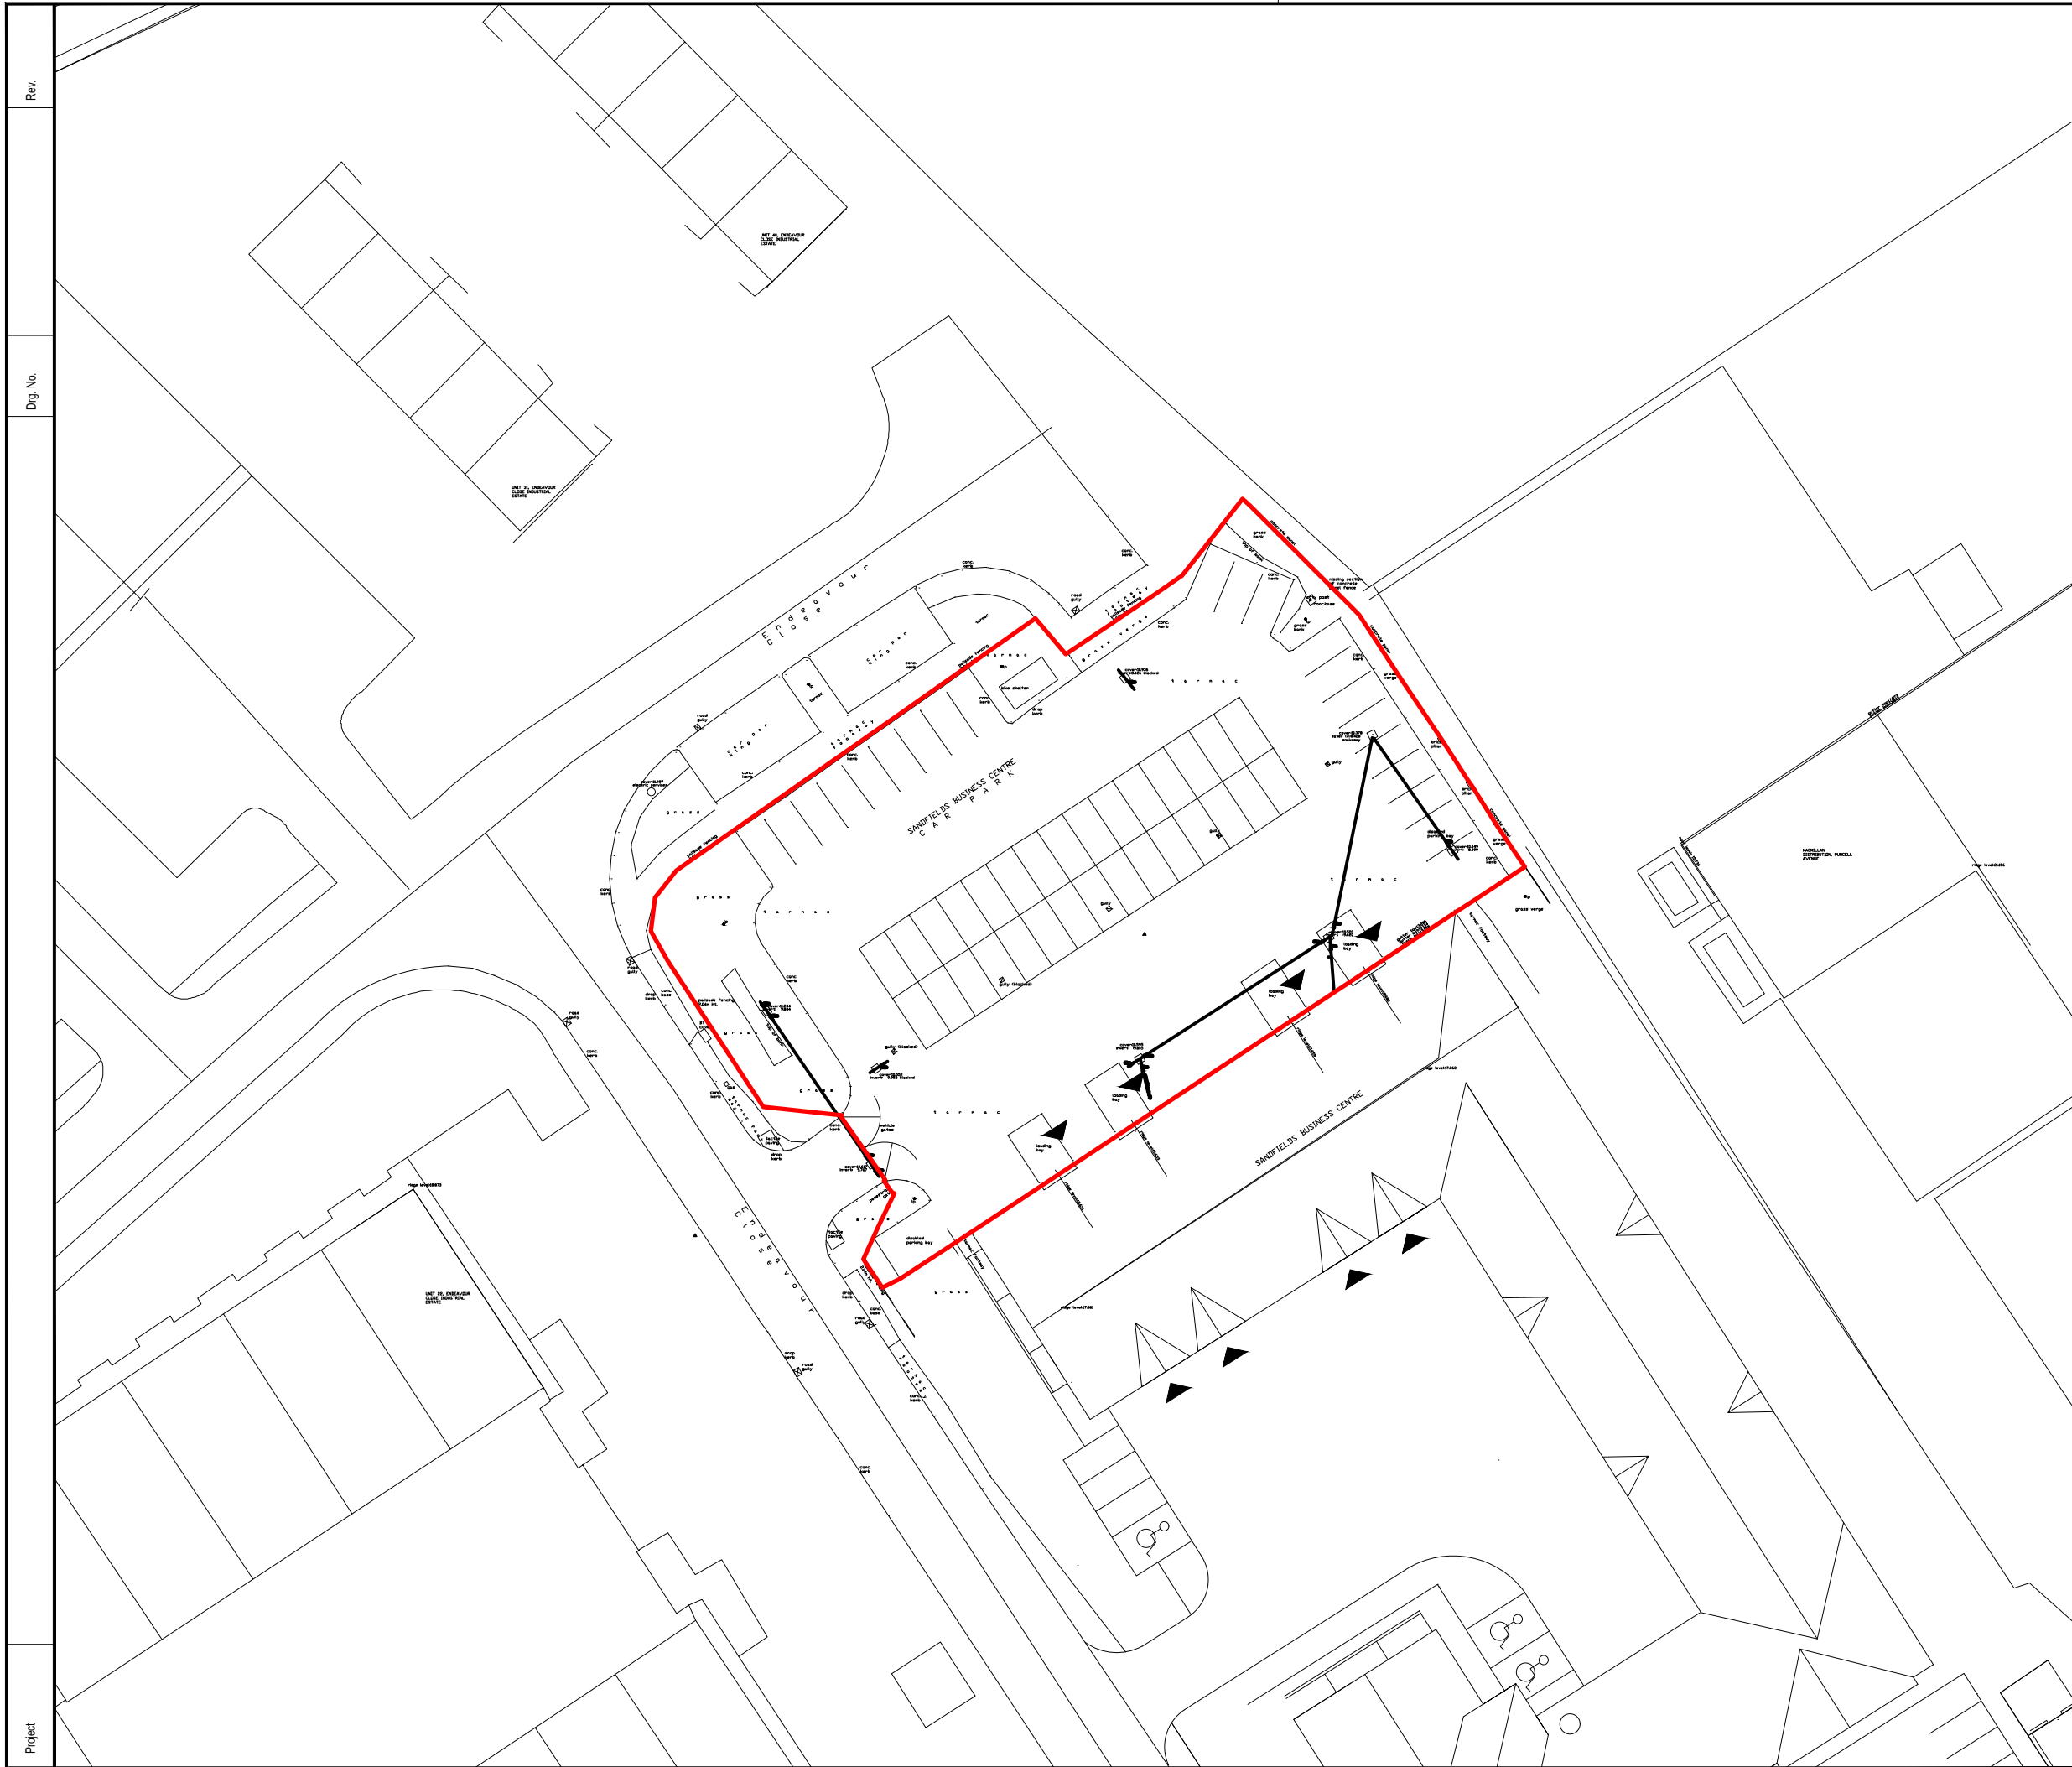

NOTES

1. All dimensions in millimetres unless otherwise stated.

Rev	Details	Dr	Ch	Apr	Date
B	Topo information added	TP			01.07.25



Neath Port Talbot

Castell-nedd Port Talbot

County Borough Council Cyngor Bwrdeistref Sirol

Making a difference Gwahaniaeth er gwell

PROPERTY & REGENERATION

Nicola Pearce BSc(Hons) DipTP MRTPI

DIRECTOR OF ENVIRONMENT AND REGENERATION

THE QUAYS, BRUNEL WAY

BAGLAN ENERGY PARK SA11 2GG

www.npt.gov.uk

Project

Sandfields Young Business Centre
Proposed New Units

Drawing Title

Site Block Plan

<u>File No.</u>		<u>Property Ref. No.</u>		A1220	
<u>Drawn</u>	TP	<u>Checked</u>		<u>Approved</u>	
<u>Date</u>		<u>Date</u>		<u>Date</u>	
<u>Scales</u>	1:500				
<u>Drawing No.</u>					<u>Rev.</u>
002					B