
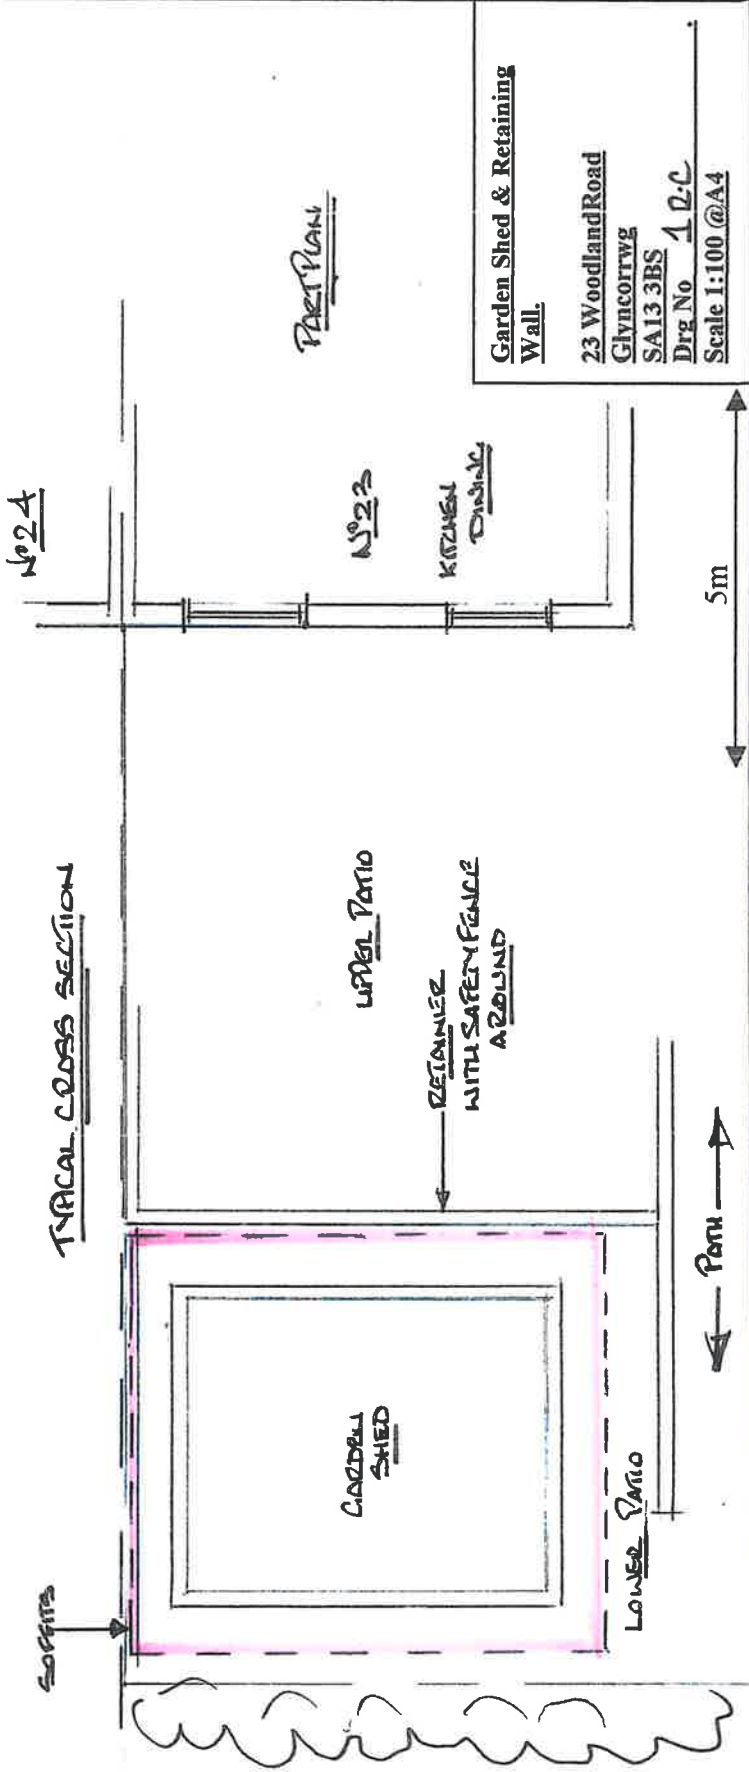


Superseded

THIS IS A REPRESENTATIVE PLAN ONLY

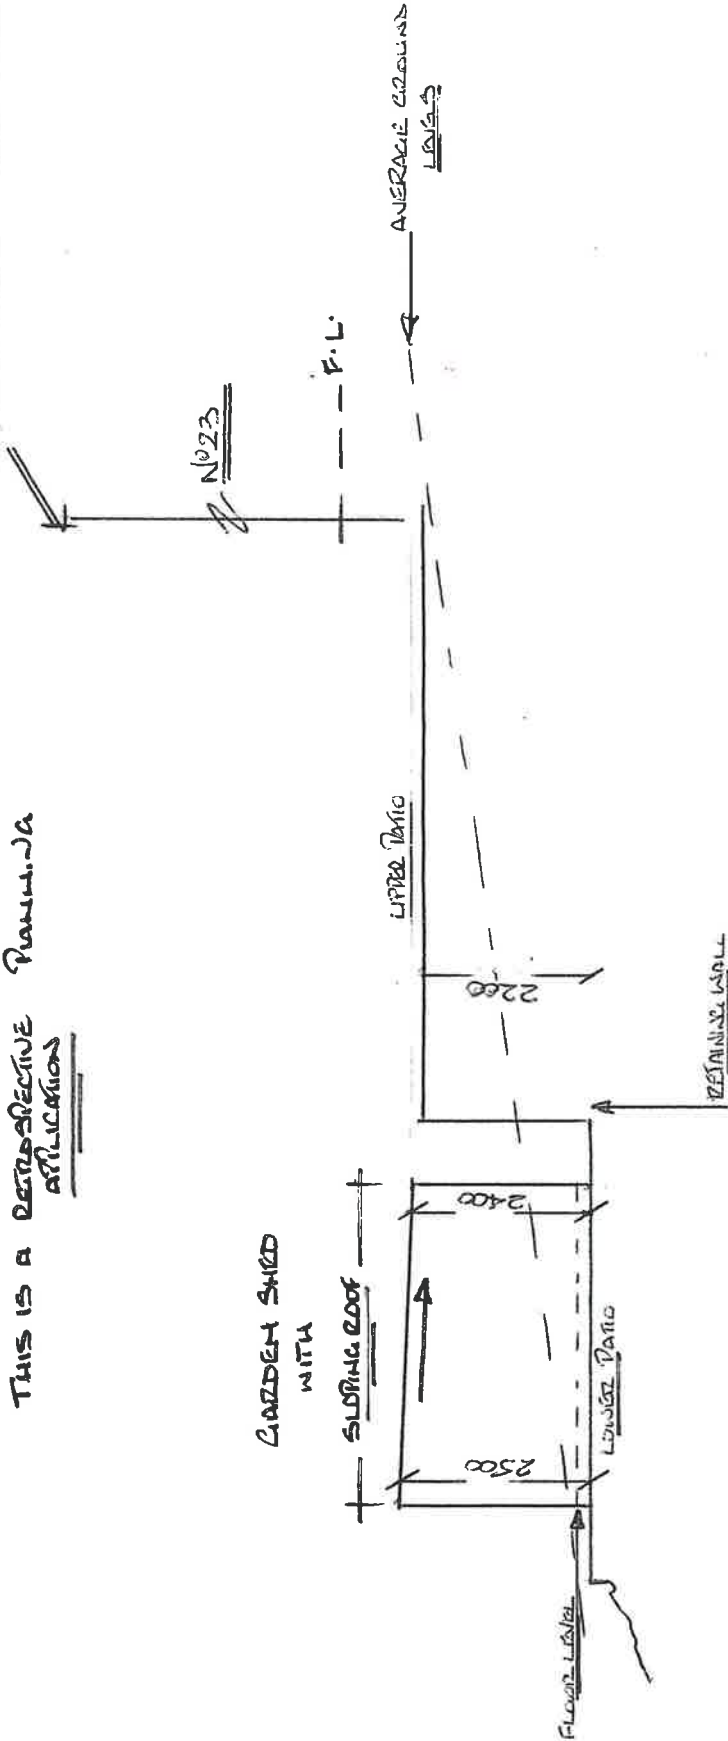

Garden Shed & Retaining Wall
23 Woodland Road
Glyncorrwg
SA13 3BS
Drg No 120
Scale 1:100 @A4