




SAFETY FENCE
@ UPPER PATIO

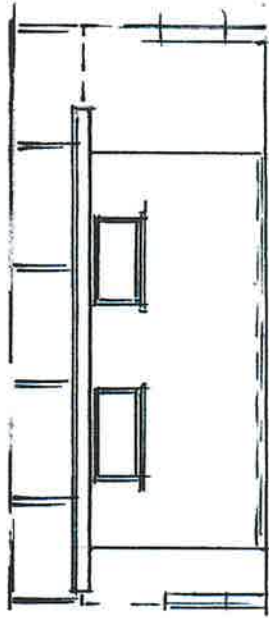

FRONT VIEW

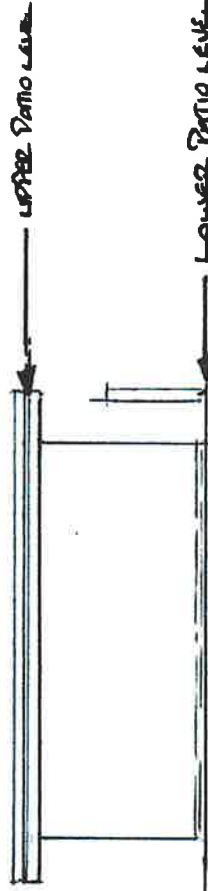


REAR VIEW

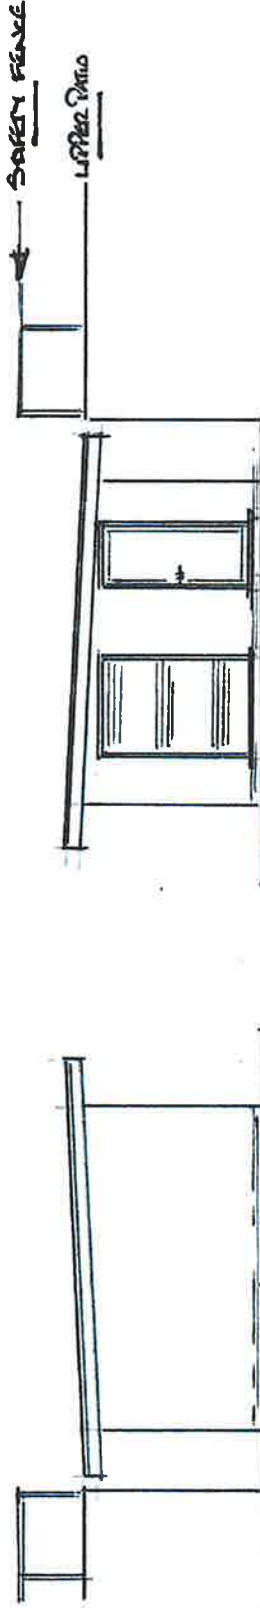

LEFT VIEW

RIGHT VIEW

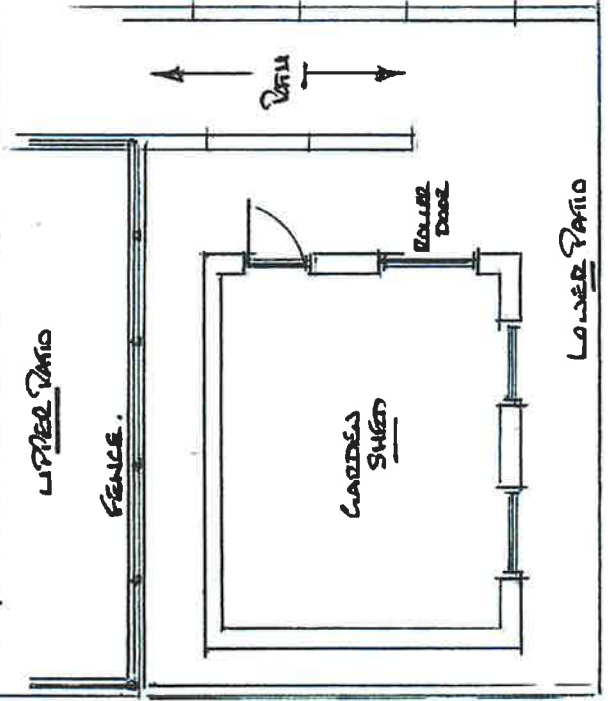

UPPER PATIO

FENCE.

GARDEN SHED

LOWER PATIO

LOWER PATIO

VEGETATION

RETAINING IN BLOCK

SHED IN GARDEN

GARDEN DOORS & WINDOWS

SOLID SLAB ROOF WITH
ASPHALT/CEMENT COVERING

CONCRETE PATIO AREAS

Garden Shed & Retaining
Wall.

23 Woodland Road
Glyncorrwg
SA13 3BS
Dwg No 22.C
Scale 1:100 @A4

5m