



NEAREST POSTCODE: SA18 1PA
SITE GRID REFERENCE: SN703111
EASTING: 270300 / NORTHING: 211173

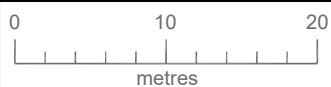

211250

211200

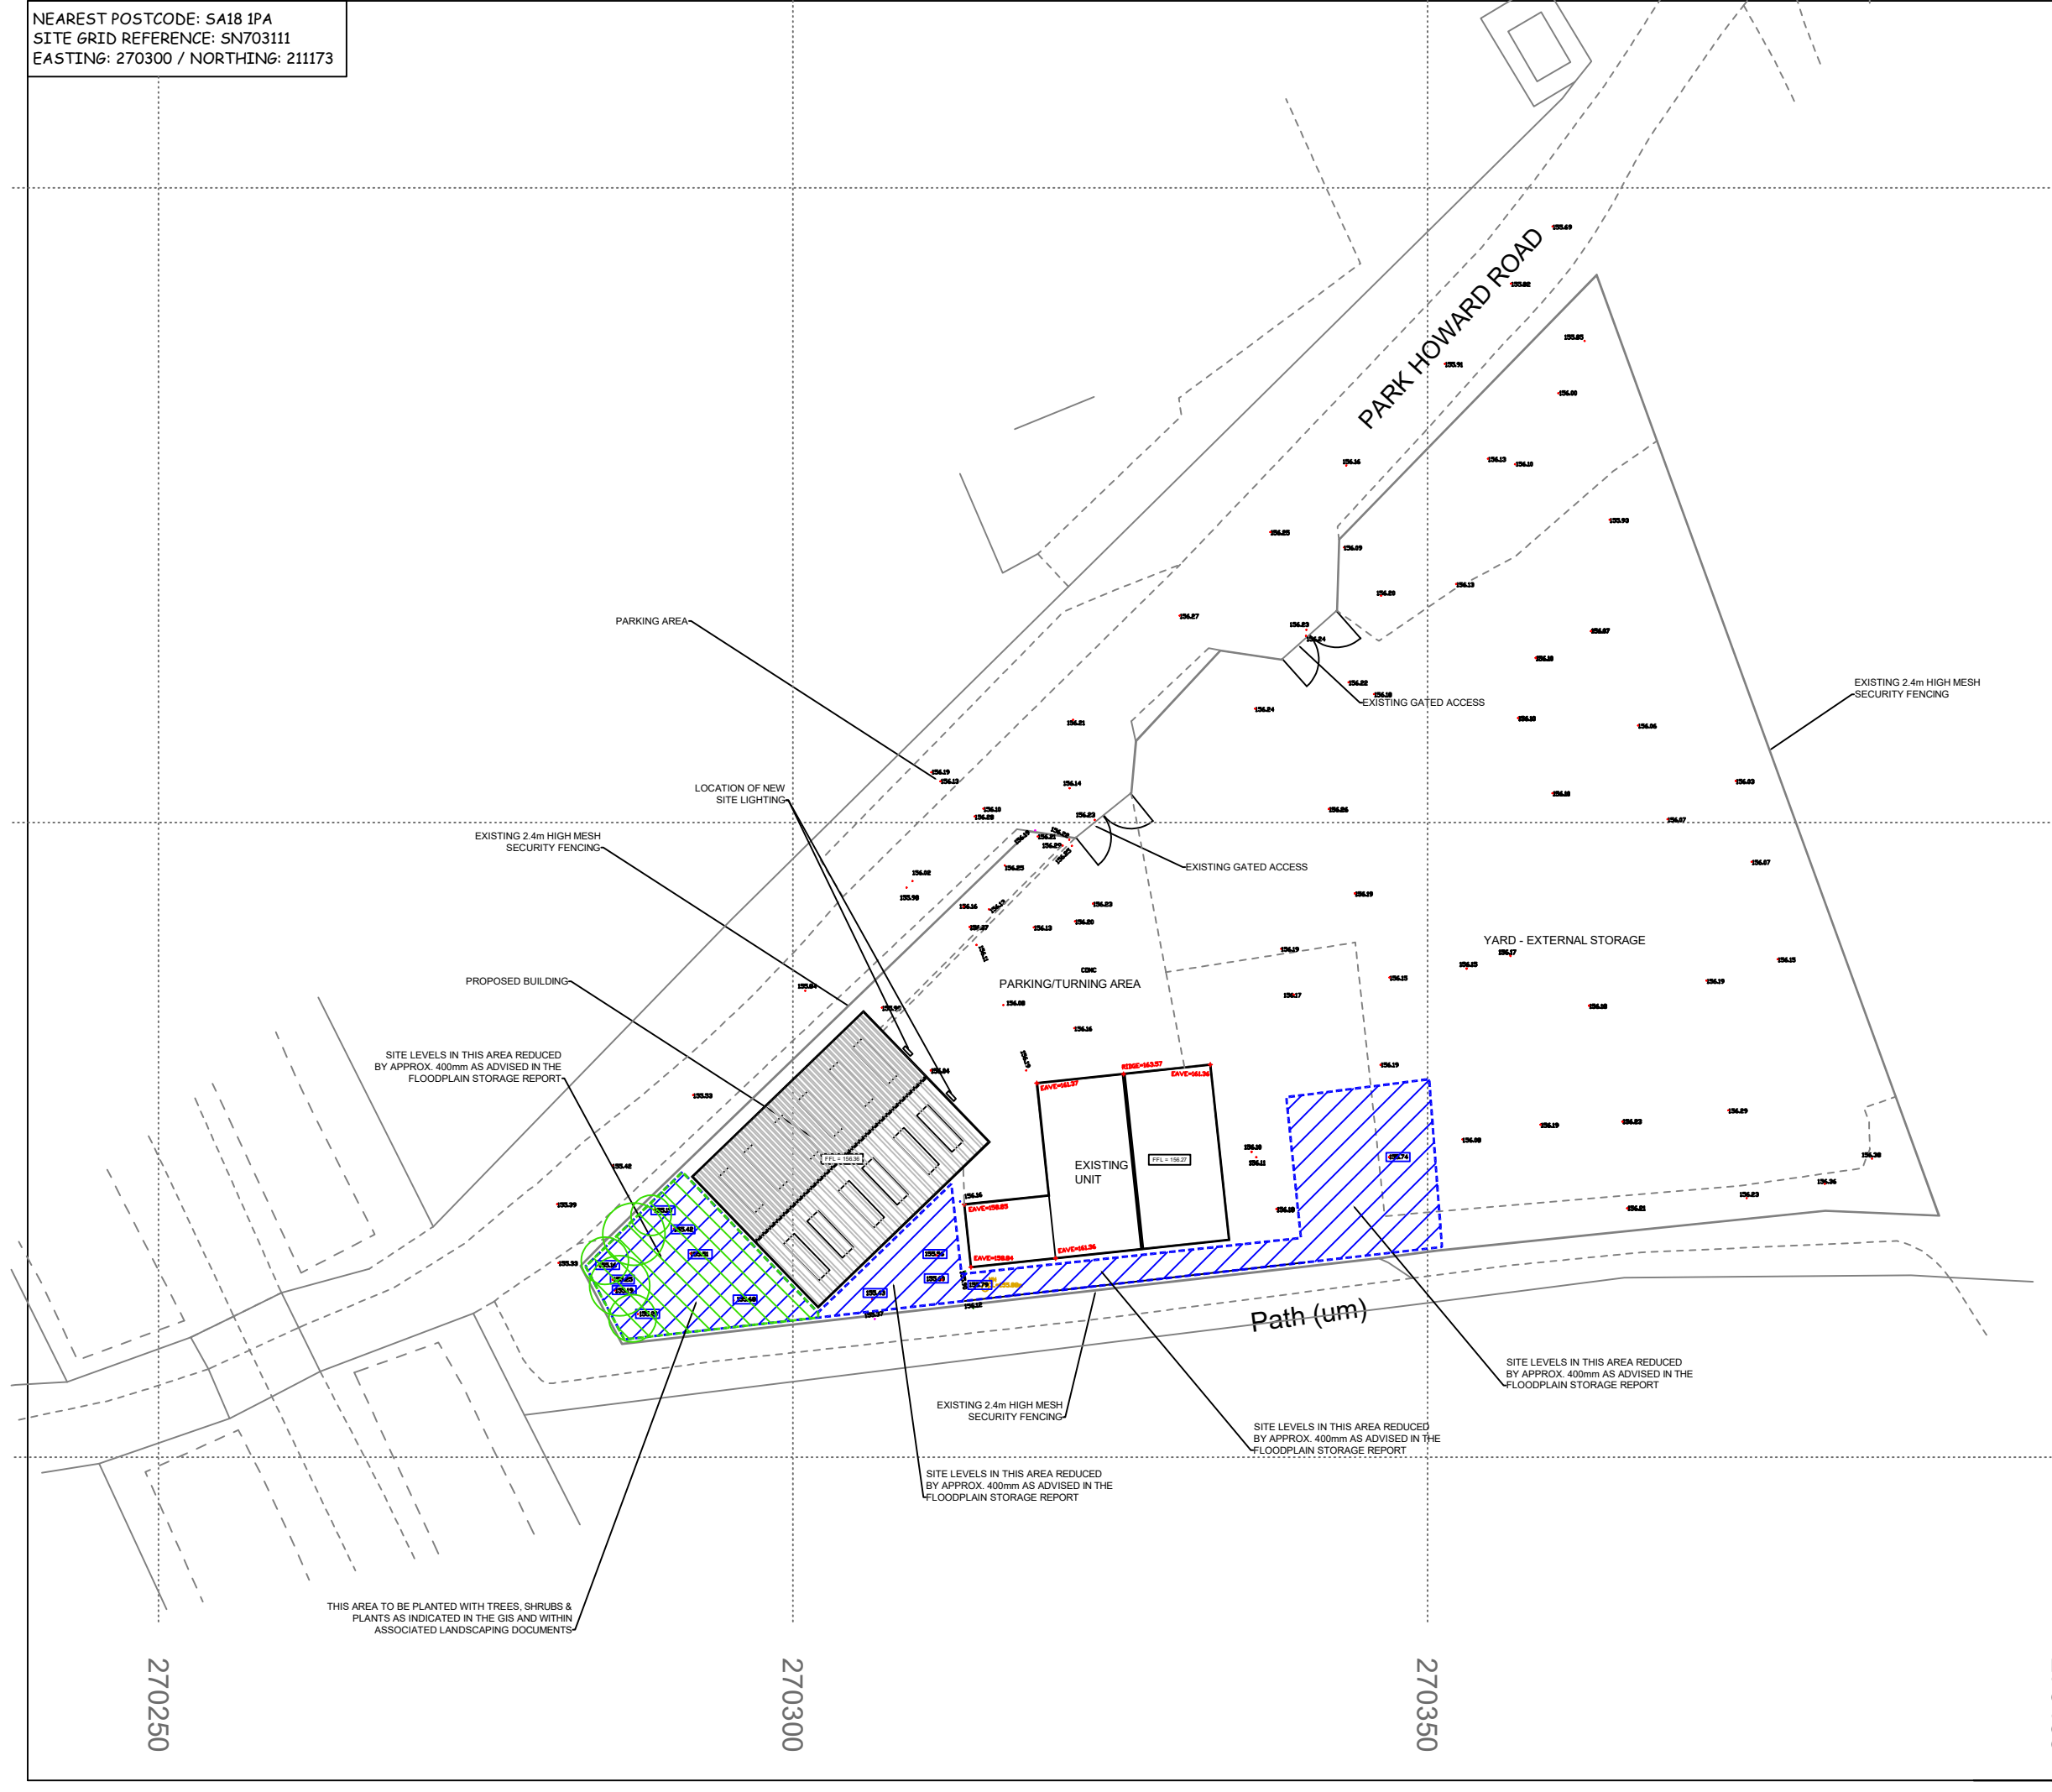

D	Lighting details added	07/25	MIS
C	Additional details added	08/25	MIS
B	Recommendations of Flood report added	03/23	MIS
A	As surveyed site levels added	10/22	MIS

Rev	Description	Date	Initial
Project: PROPOSED LIGHT INDUSTRIAL UNIT AT PARK HOWARD ROAD, CWMGORS, GWAEN-CAE-GURWEN			
Title: PROPOSED SITE LAYOUT			
Date:	APRIL 2022	Drawn:	MIS
Scales(s):	1:500 @ A3	Issue:	
Dwg No:	22/884/03	Revision:	D

Disk: Park_Howard_Rd_SITE.dwg



69 Walter Road, Swansea. SA1 4QA - Tel: 01792 648380

This drawing and the works shown are the copyright of SGW Planning and may not be amended or reproduced without express written permission. No liability will be accepted for amendments made by a third party. Dimensions where shown should be read and not scaled. Dimensions where shown should be confirmed on site. Any discrepancies should be notified as soon as possible.

A3

C