



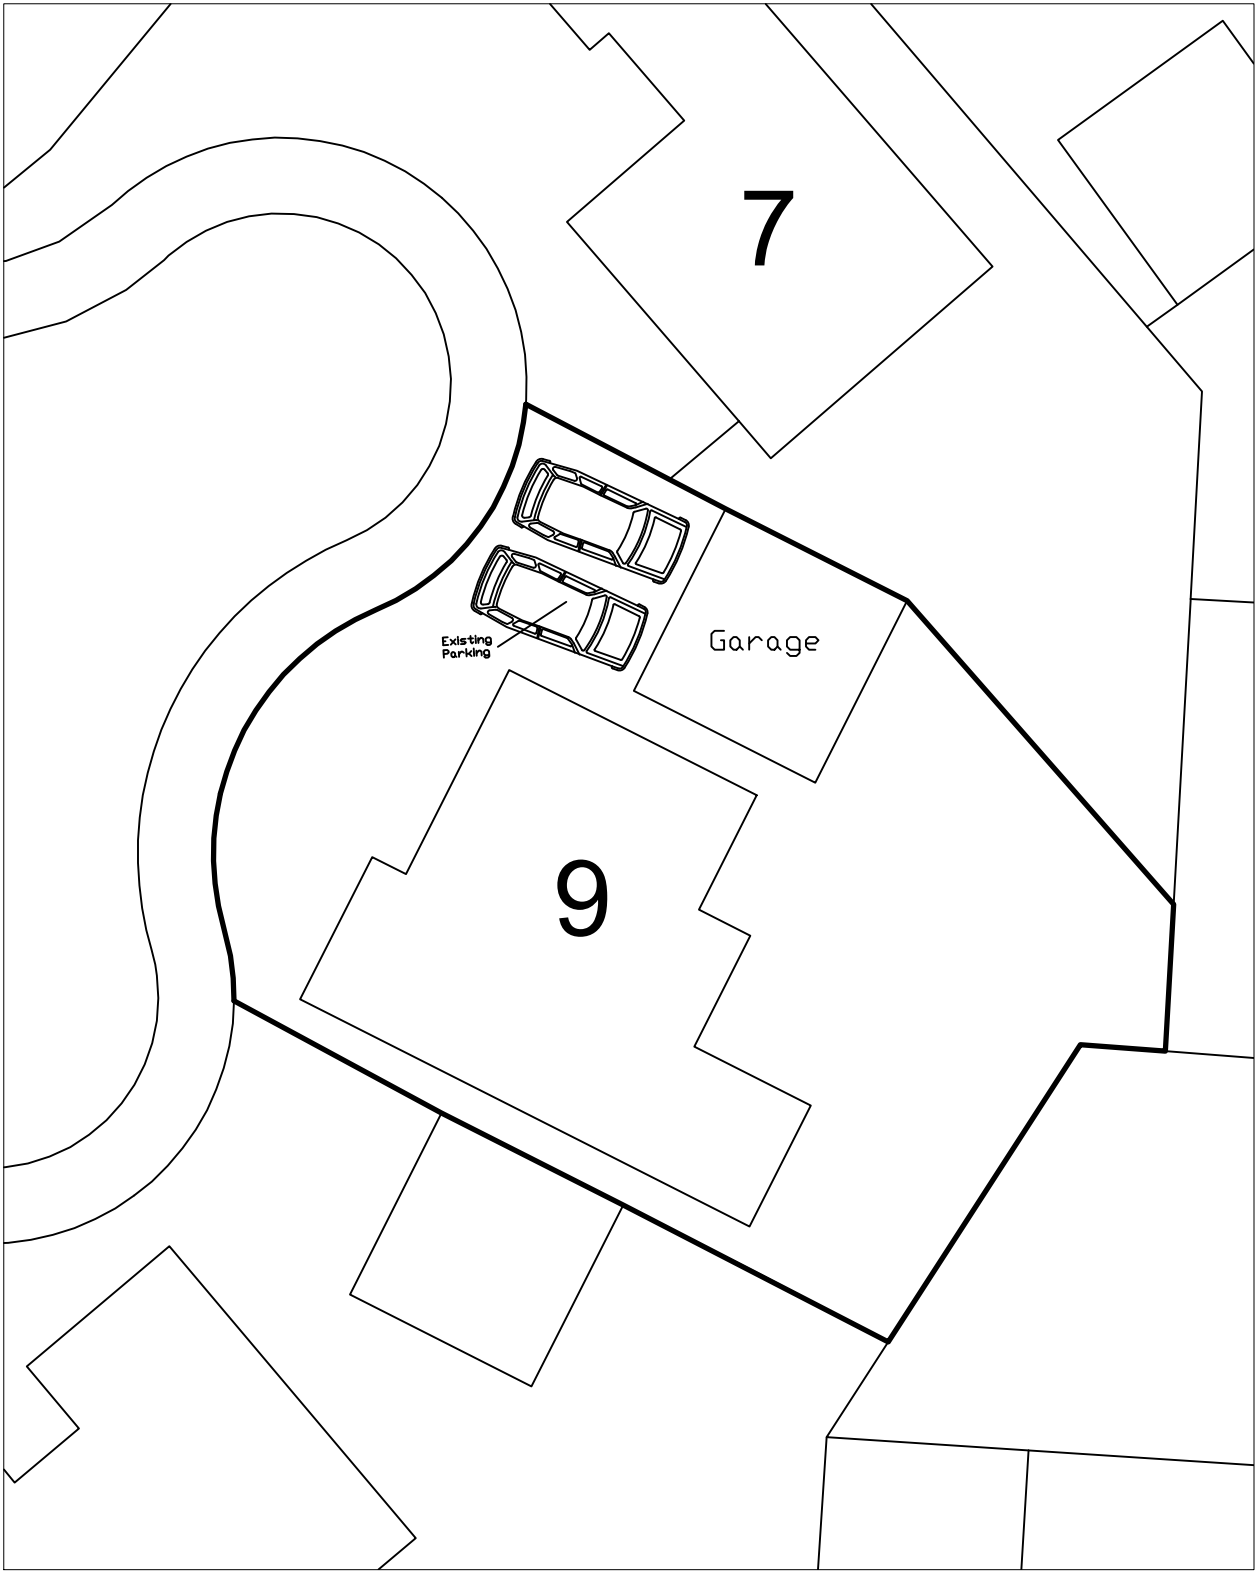

Existing Block Plan 1 : 200

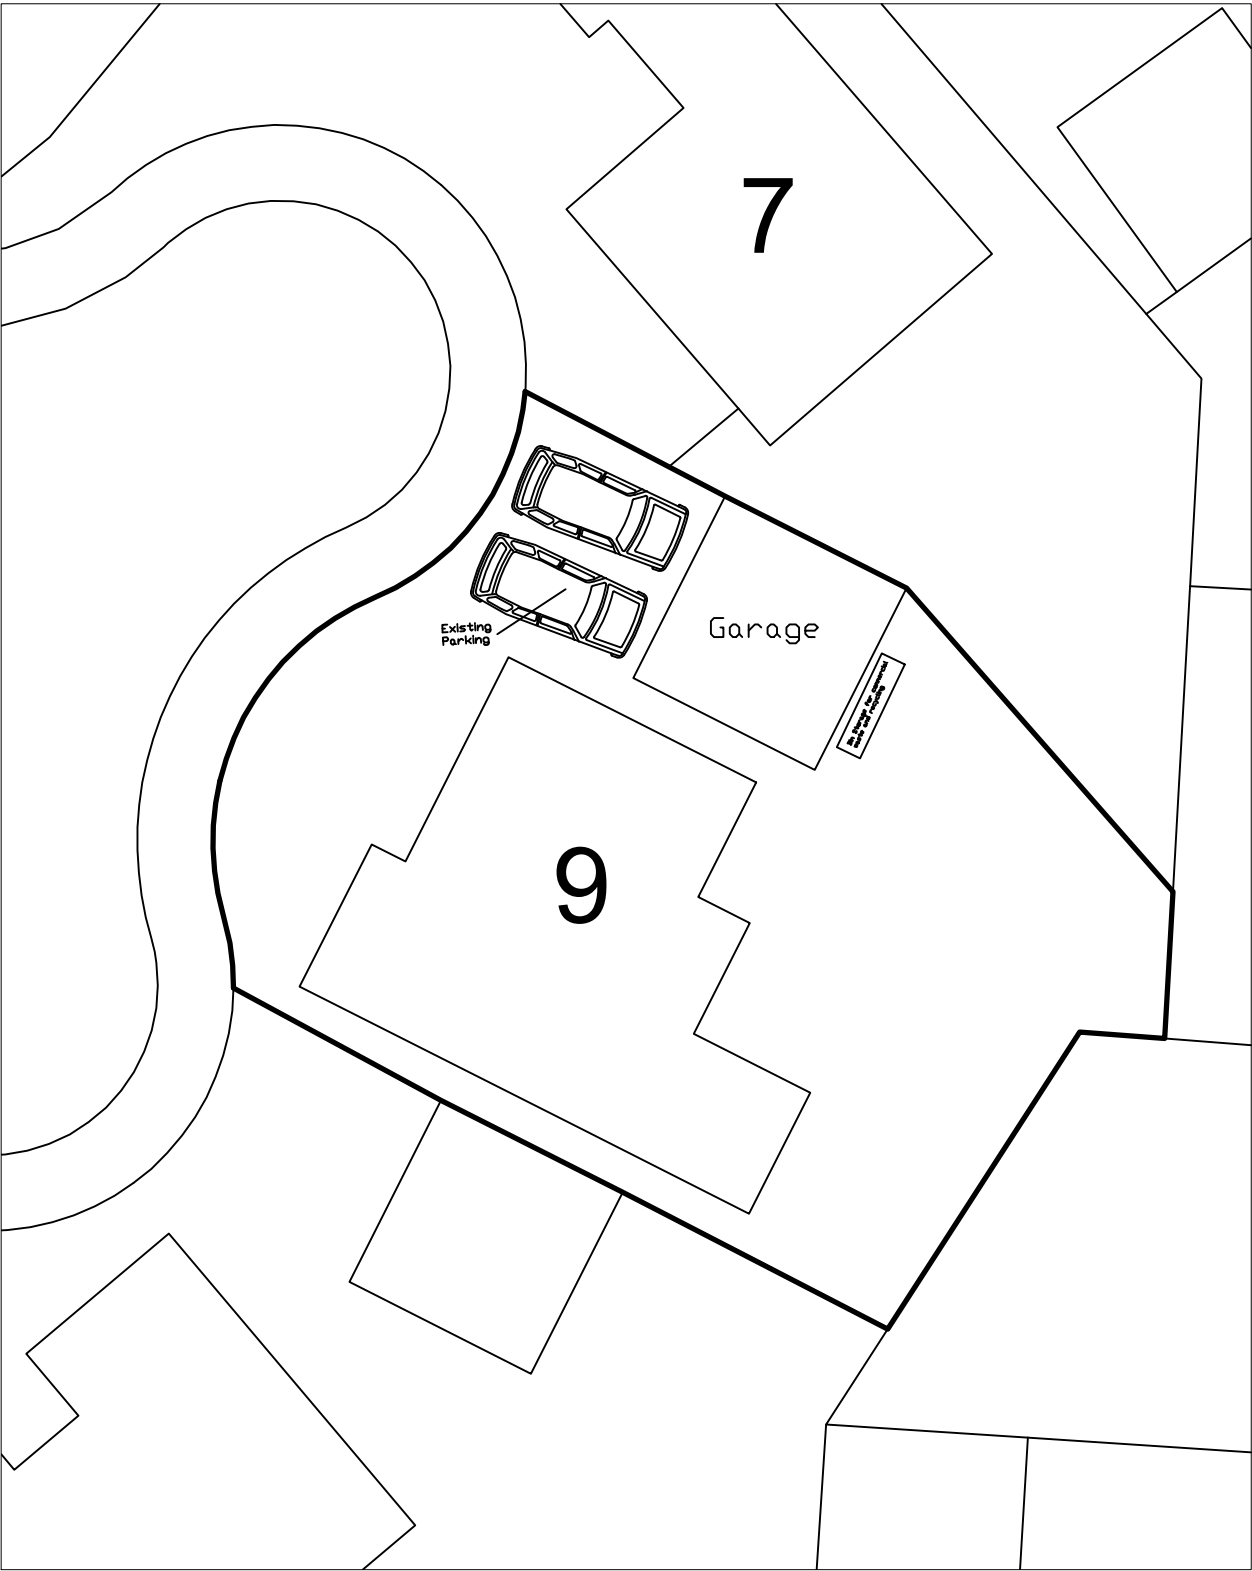

Proposed Block Plan 1 : 200

- NOTES:
- 1. DO NOT SCALE
 - 2. DRAWINGS TO BE READ IN CONJUNCTION WITH ALL SERVICES AND STRUCTURAL ENGINEERS DRAWINGS & SPECIFICATIONS.
 - 3. © COPYRIGHT. DRAWINGS NOT TO BE REPRODUCED OR USED WITHOUT PRIOR WRITTEN CONSENT.

PLANNING

A	23.7.25	Planning Issue	M.S	
REF	DATE	REVISION	DRAWN	CHECKED

SCALE	DATE	DRAWN BY	CHECKED BY
1:200	23.7.25	M.STOCK	.

DRAWING
Existing and Proposed Block Plan

ADDRESS
9 Pant Y Rheddyn, Coed Hirwaun, Neath Port Talbot, SA13 2SZ

PROJECT
Garage Conversion - Change of Use

CLIENT
Wales Ales

Mark Stock Associates
Surveying, Architectural Design, Project Management
The Third Floor, Langdon House,
Langdon Road
SA1 Swansea Waterfront
Swansea, SA1 8QY



Mob: 07739 100193
E-mail: mark@markstockassociates.co.uk
Web: www.markstockassociates.co.uk

DRG NO	REV
WALES/SALES/PLAN/03	A

FILE REFERENCE:
TBFILE

XREF FILE REFERENCE:
TBXREF

